



FRONT ELEVATION
1 : 200




LEFT ELEVATION
1 : 200




REAR ELEVATION
1 : 200



RIGHT ELEVATION
1 : 200

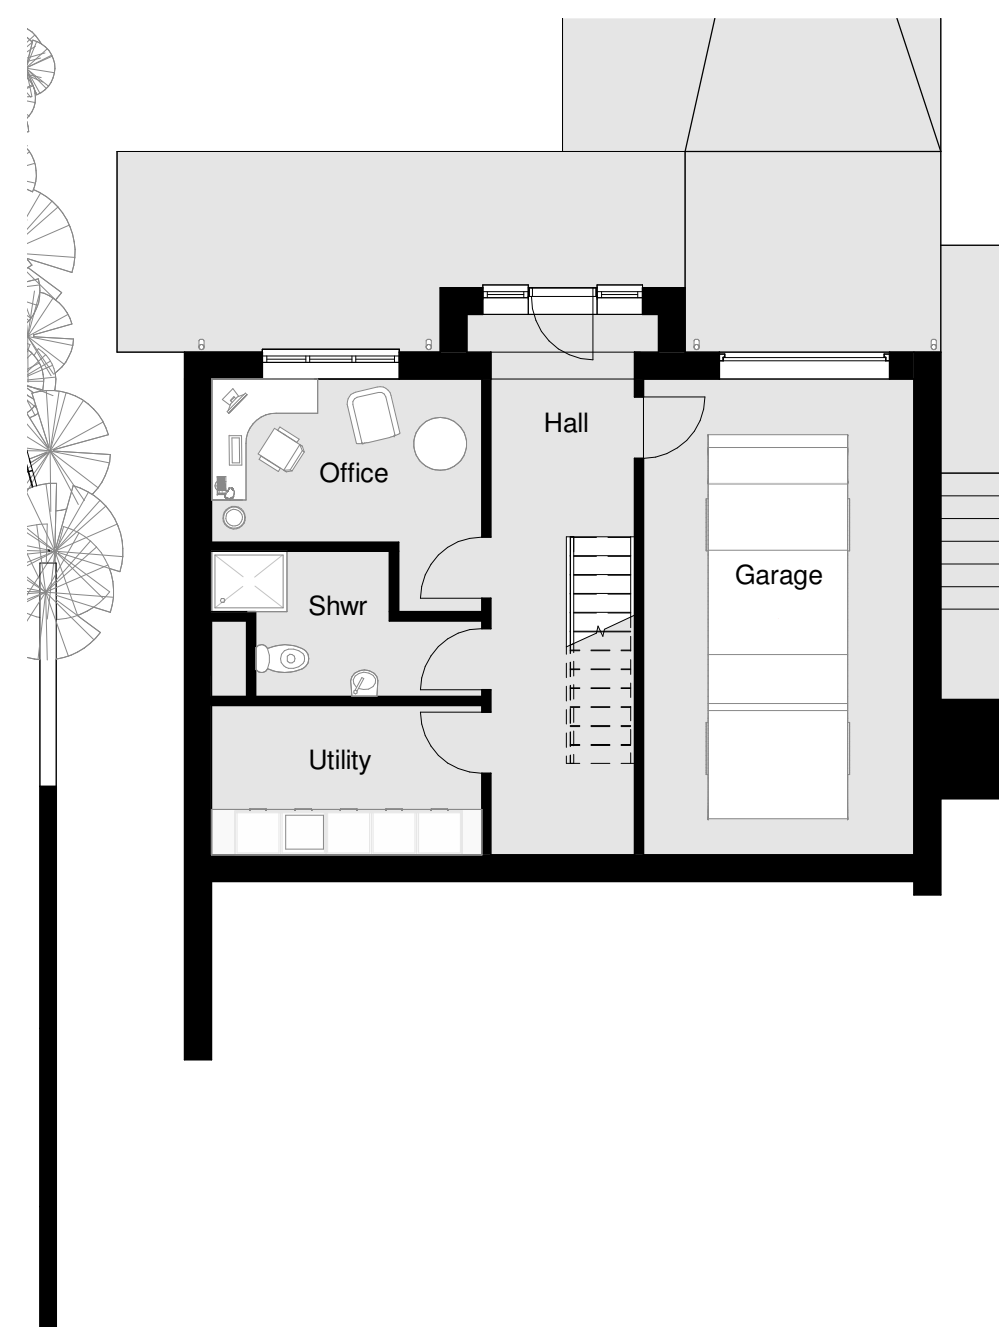

PLOT 8 - LGFL
1 : 100

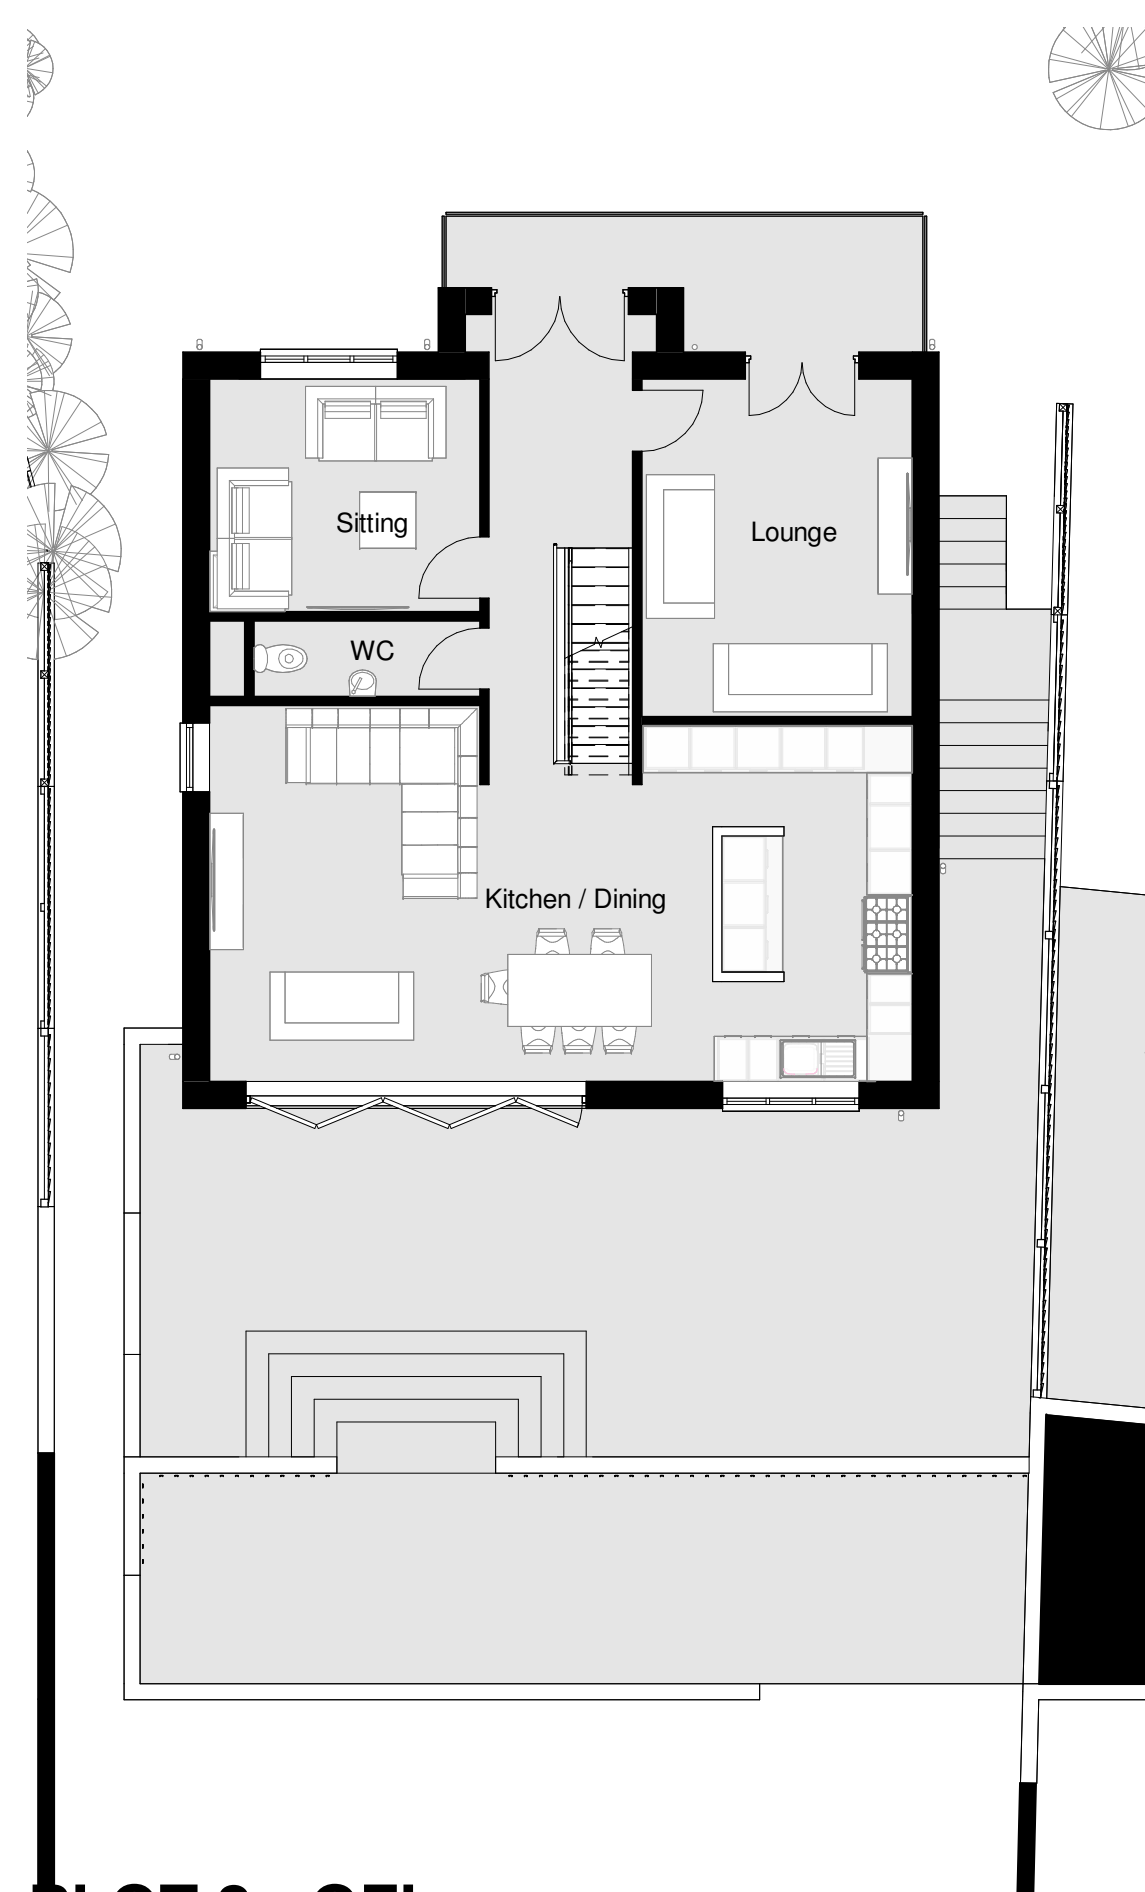

PLOT 8 - GFL
1 : 100



PLOT 8 - FFL



FRONT VIEW



REAR VIEW 1

[illegible]

STATUS	PURPOSE OF ISSUE PLANNING
--------	-------------------------------------

i.m. *Design Studio*

 Chartered Institute of
Architectural Technologists
Registered Practice

27 Park Avenue,
Skewen, SA106RU

PROJECT

Maes Ty Canol,
Baglan, Port Talbot

TITLE

PLOT 8 - MAES TY CANOL

CLIENT	
--------	--

DRAWN BY JM	CHECKED BY -	DATE 28/12/21
SCALE (@ A1) As indicated	PROJECT NUMBER Project Number	
DRAWING NUMBER PL8 - A141		REV B