



FRONT ELEVATION

1 : 200



LEFT ELEVATION

1 : 200




REAR ELEVATION

1 : 200



RIGHT ELEVATION

1 : 200

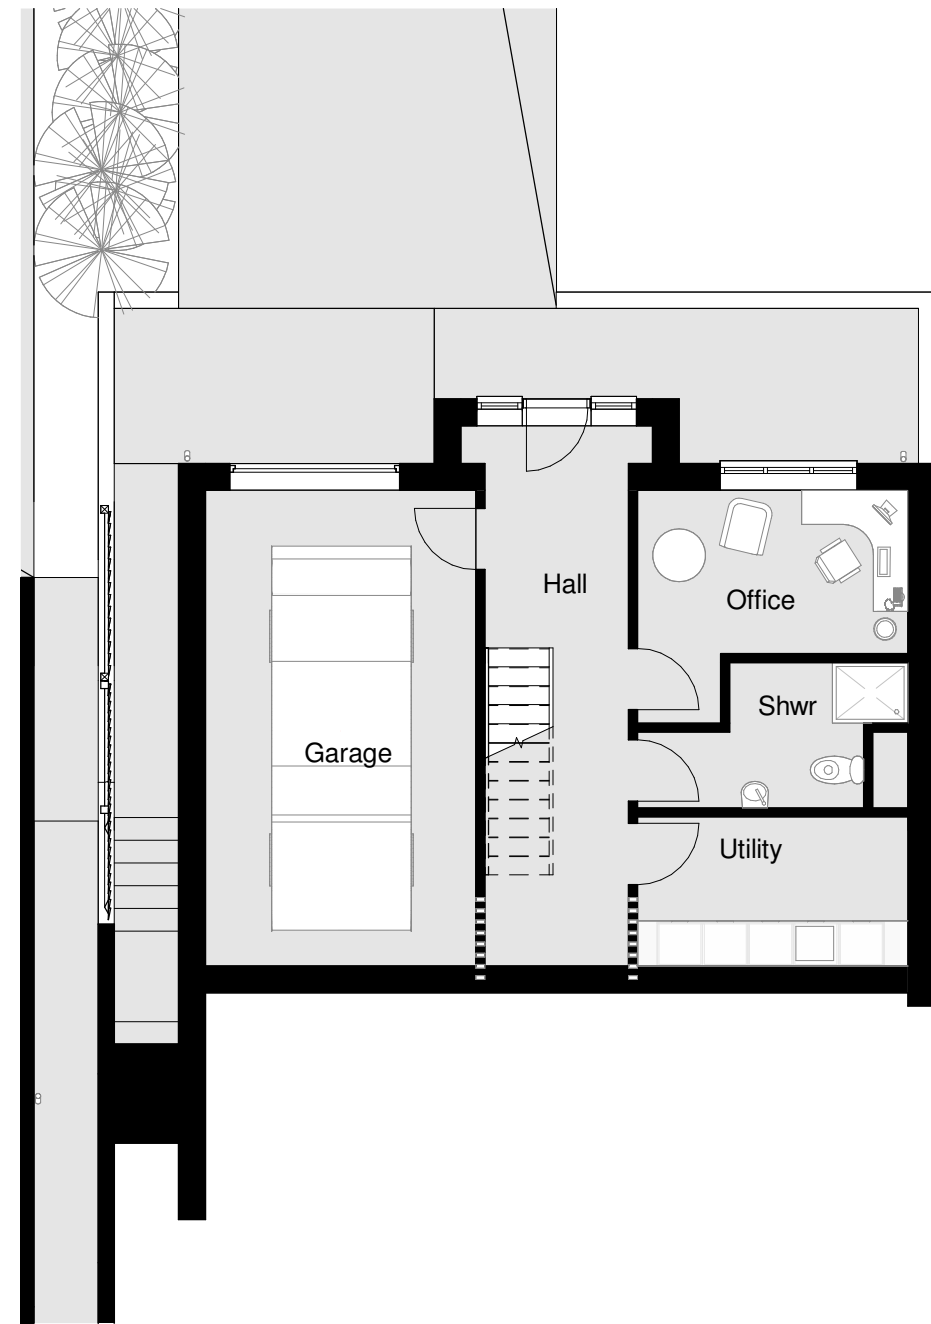


PLOT 9 - LGFL

1 : 100



PLOT 9 - GFL

1 : 100

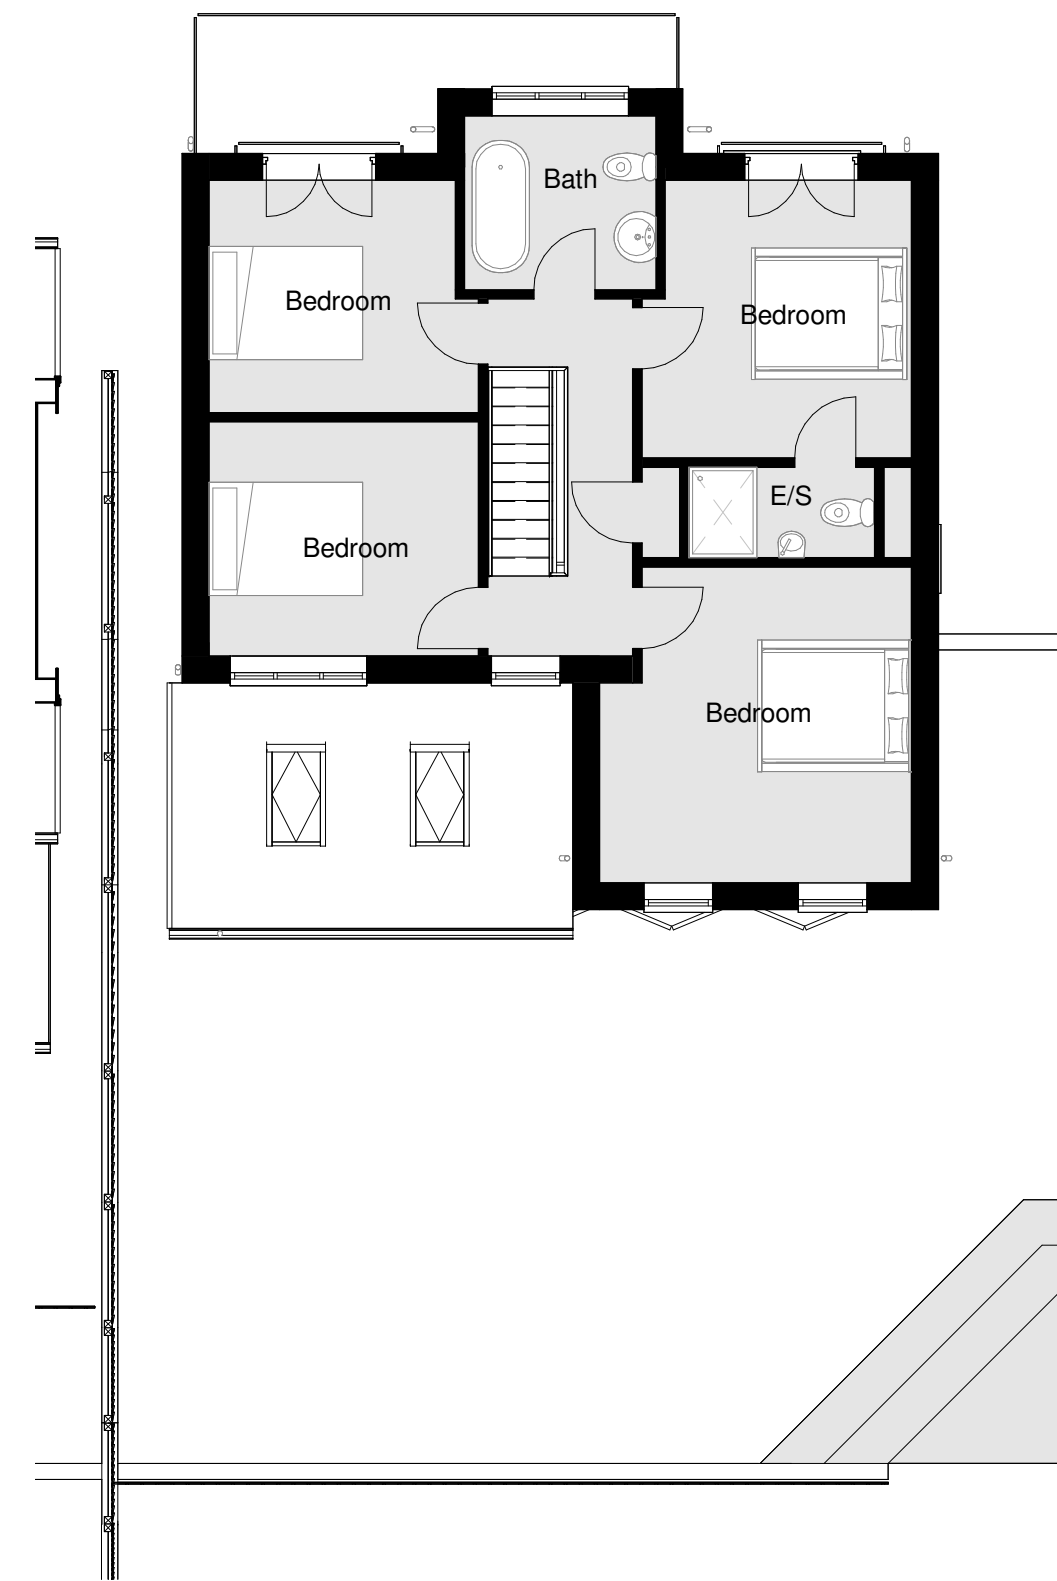

PLOT 9 - FFL

1 : 100



FRONT VIEW



REAR VIEW 1

[illegible]

STATUS	PURPOSE OF ISSUE PLANNING
--------	-------------------------------------

PLANNING

i.m.*Design Studio*



PROJECT

Maes Ty Canol,
Baglan, Port Talbot

TITLE
PLOT 9 - MAES TY CANOL

CLIENT	-
--------	---

DRAWN BY JM	CHECKED BY -	DATE 28/12/21
SCALE (@ A1) As indicated	PROJECT NUMBER Project Number	
DRAWING NUMBER PL9 - A141		REV B