



FRONT ELEVATION
1 : 200




LEFT ELEVATION
1 : 200




REAR ELEVATION
1 : 200



RIGHT ELEVATION
1 : 200

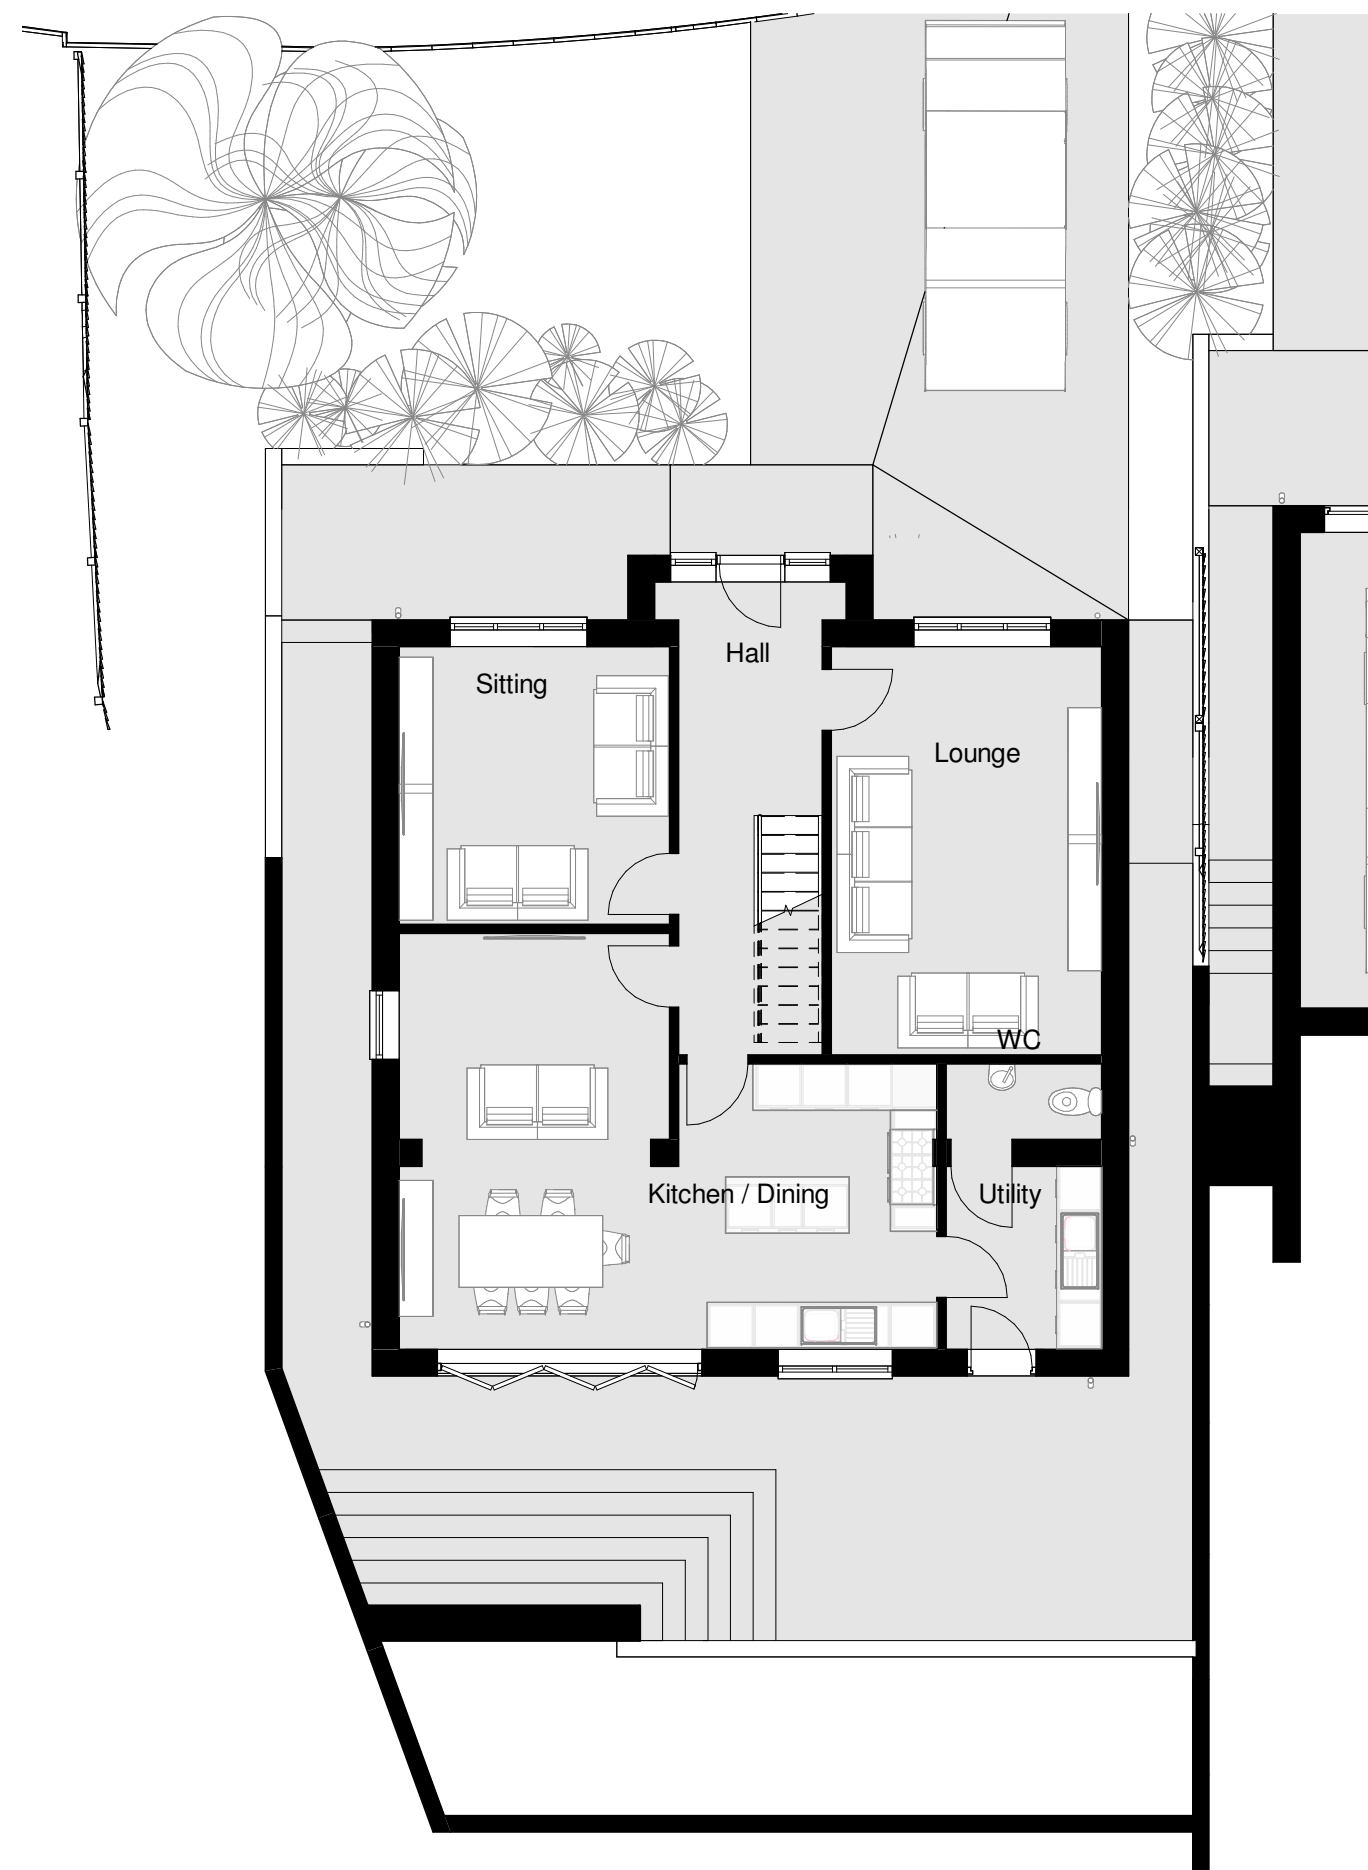

PLOT 10 - GFL
1 : 100

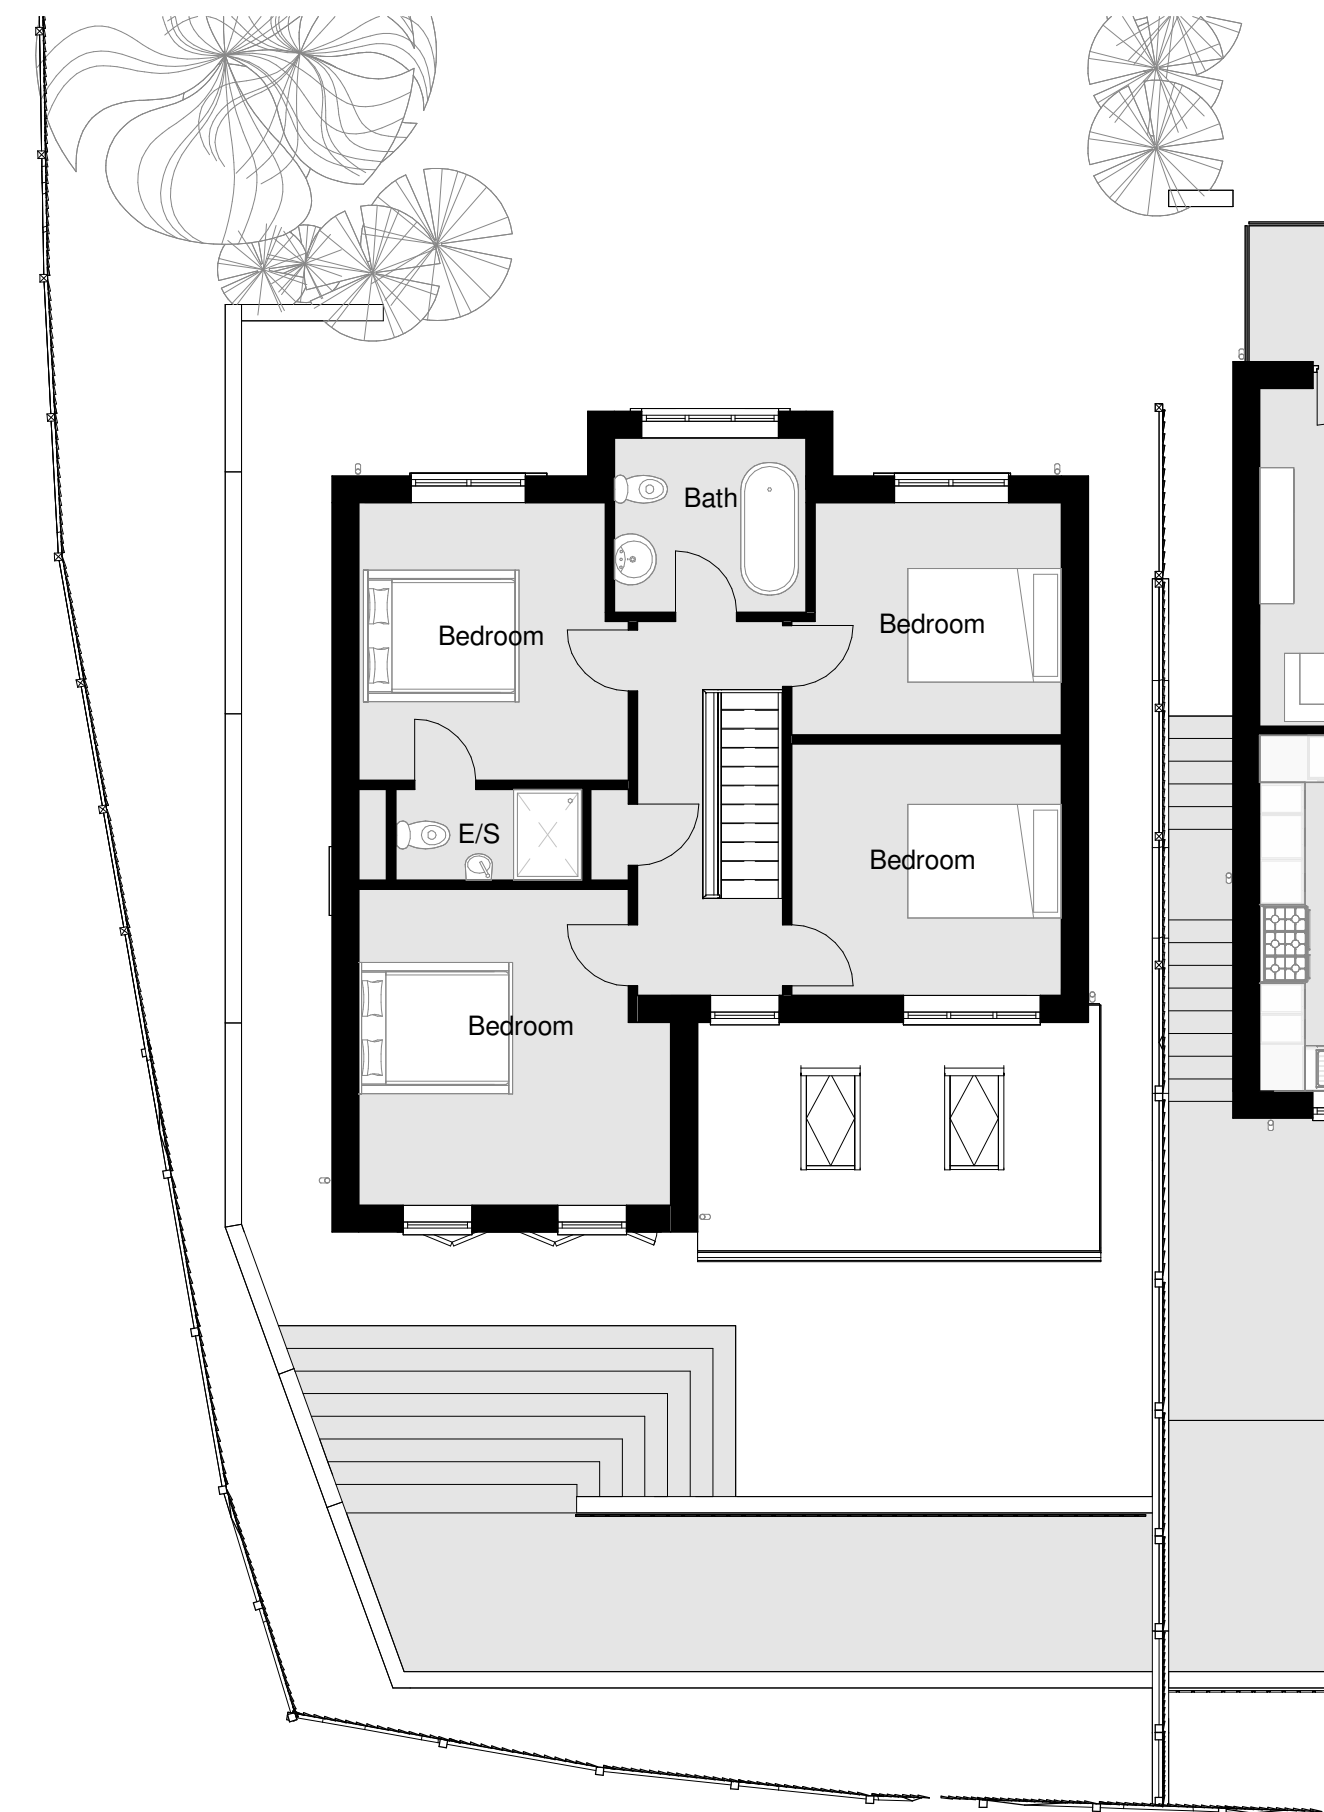

PLOT 10 - FFL
1 : 100



FRONT VIEW



REAR VIEW

[illegible]

STATUS	PURPOSE OF ISSUE PLANNING
--------	-------------------------------------

i.m. *Design Studio*

 Chartered Institute of
Architectural Technologists
Registered Practice

27 Park Avenue,
Skewen, SA106RU

PROJECT

Maes Ty Canol,
Baglan, Port Talbot

TITLE

PLOT 10 - MAES TY CANOL

CLIENT _____

DRAWN BY JM	CHECKED BY -	DATE 11/01/22
SCALE (@ A1) As indicated		PROJECT NUMBER Project Number

DRAWING NUMBER	REV
PL10 - A141	A