


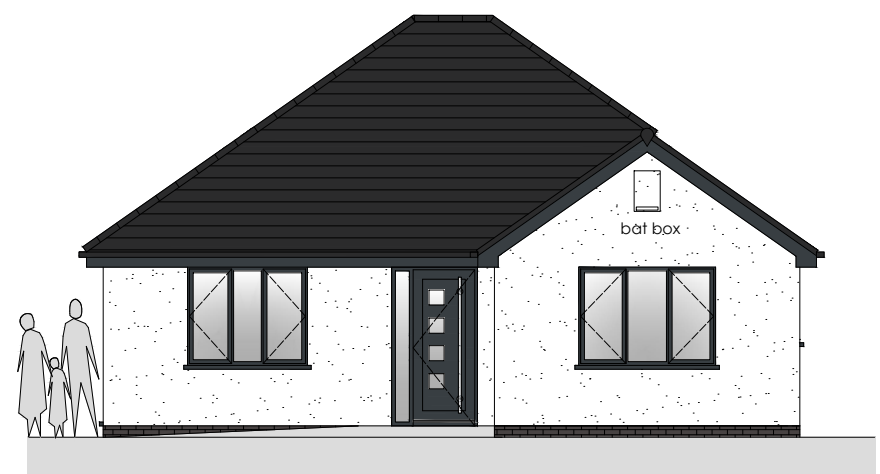


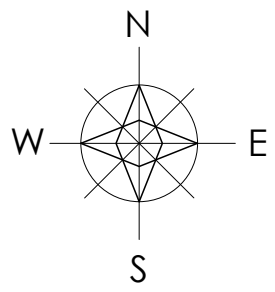


south elevation
scale | 1:100

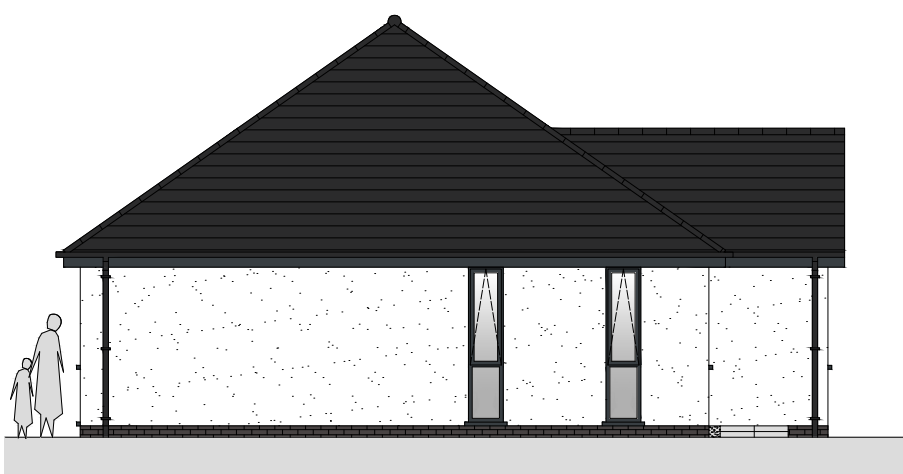

east elevation

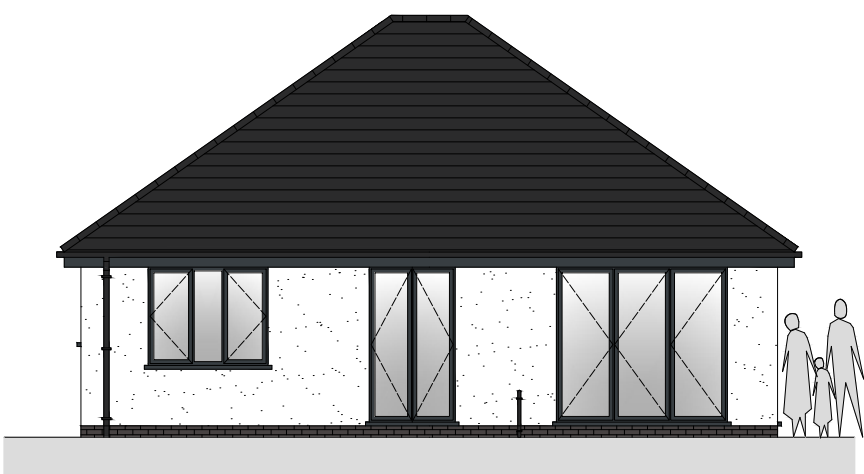


north elevation

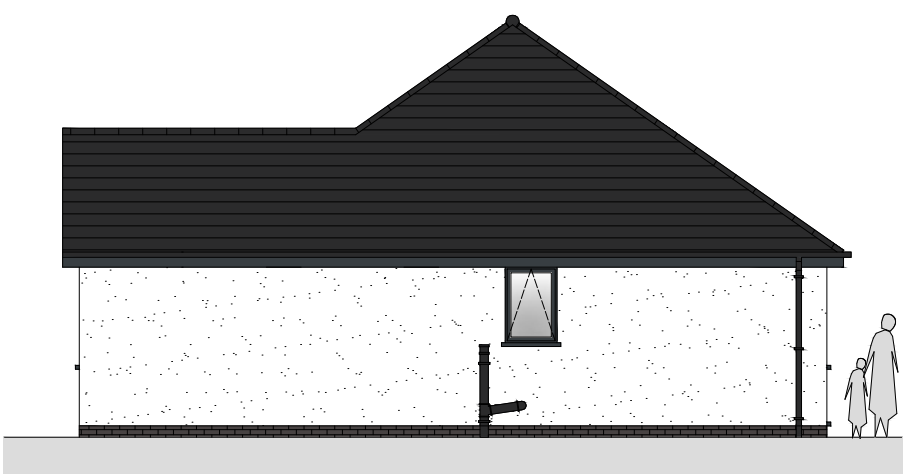

west elevation


external finishes

roof - cedral rivendale slate | colour blue/black
walls - parex through colour smooth render 8mm medium scrape | white blanc - monoblanco (BL10)
brickwork - ibstock staffordshire blue brickwork plinth with black mortar joints
windows/doors - aluminium/upvc | colour anthracite grey ral7016
fascias - upvc | colour anthracite grey ral7016
soffits - upvc | colour anthracite grey ral7016
rainwater goods - black upvc

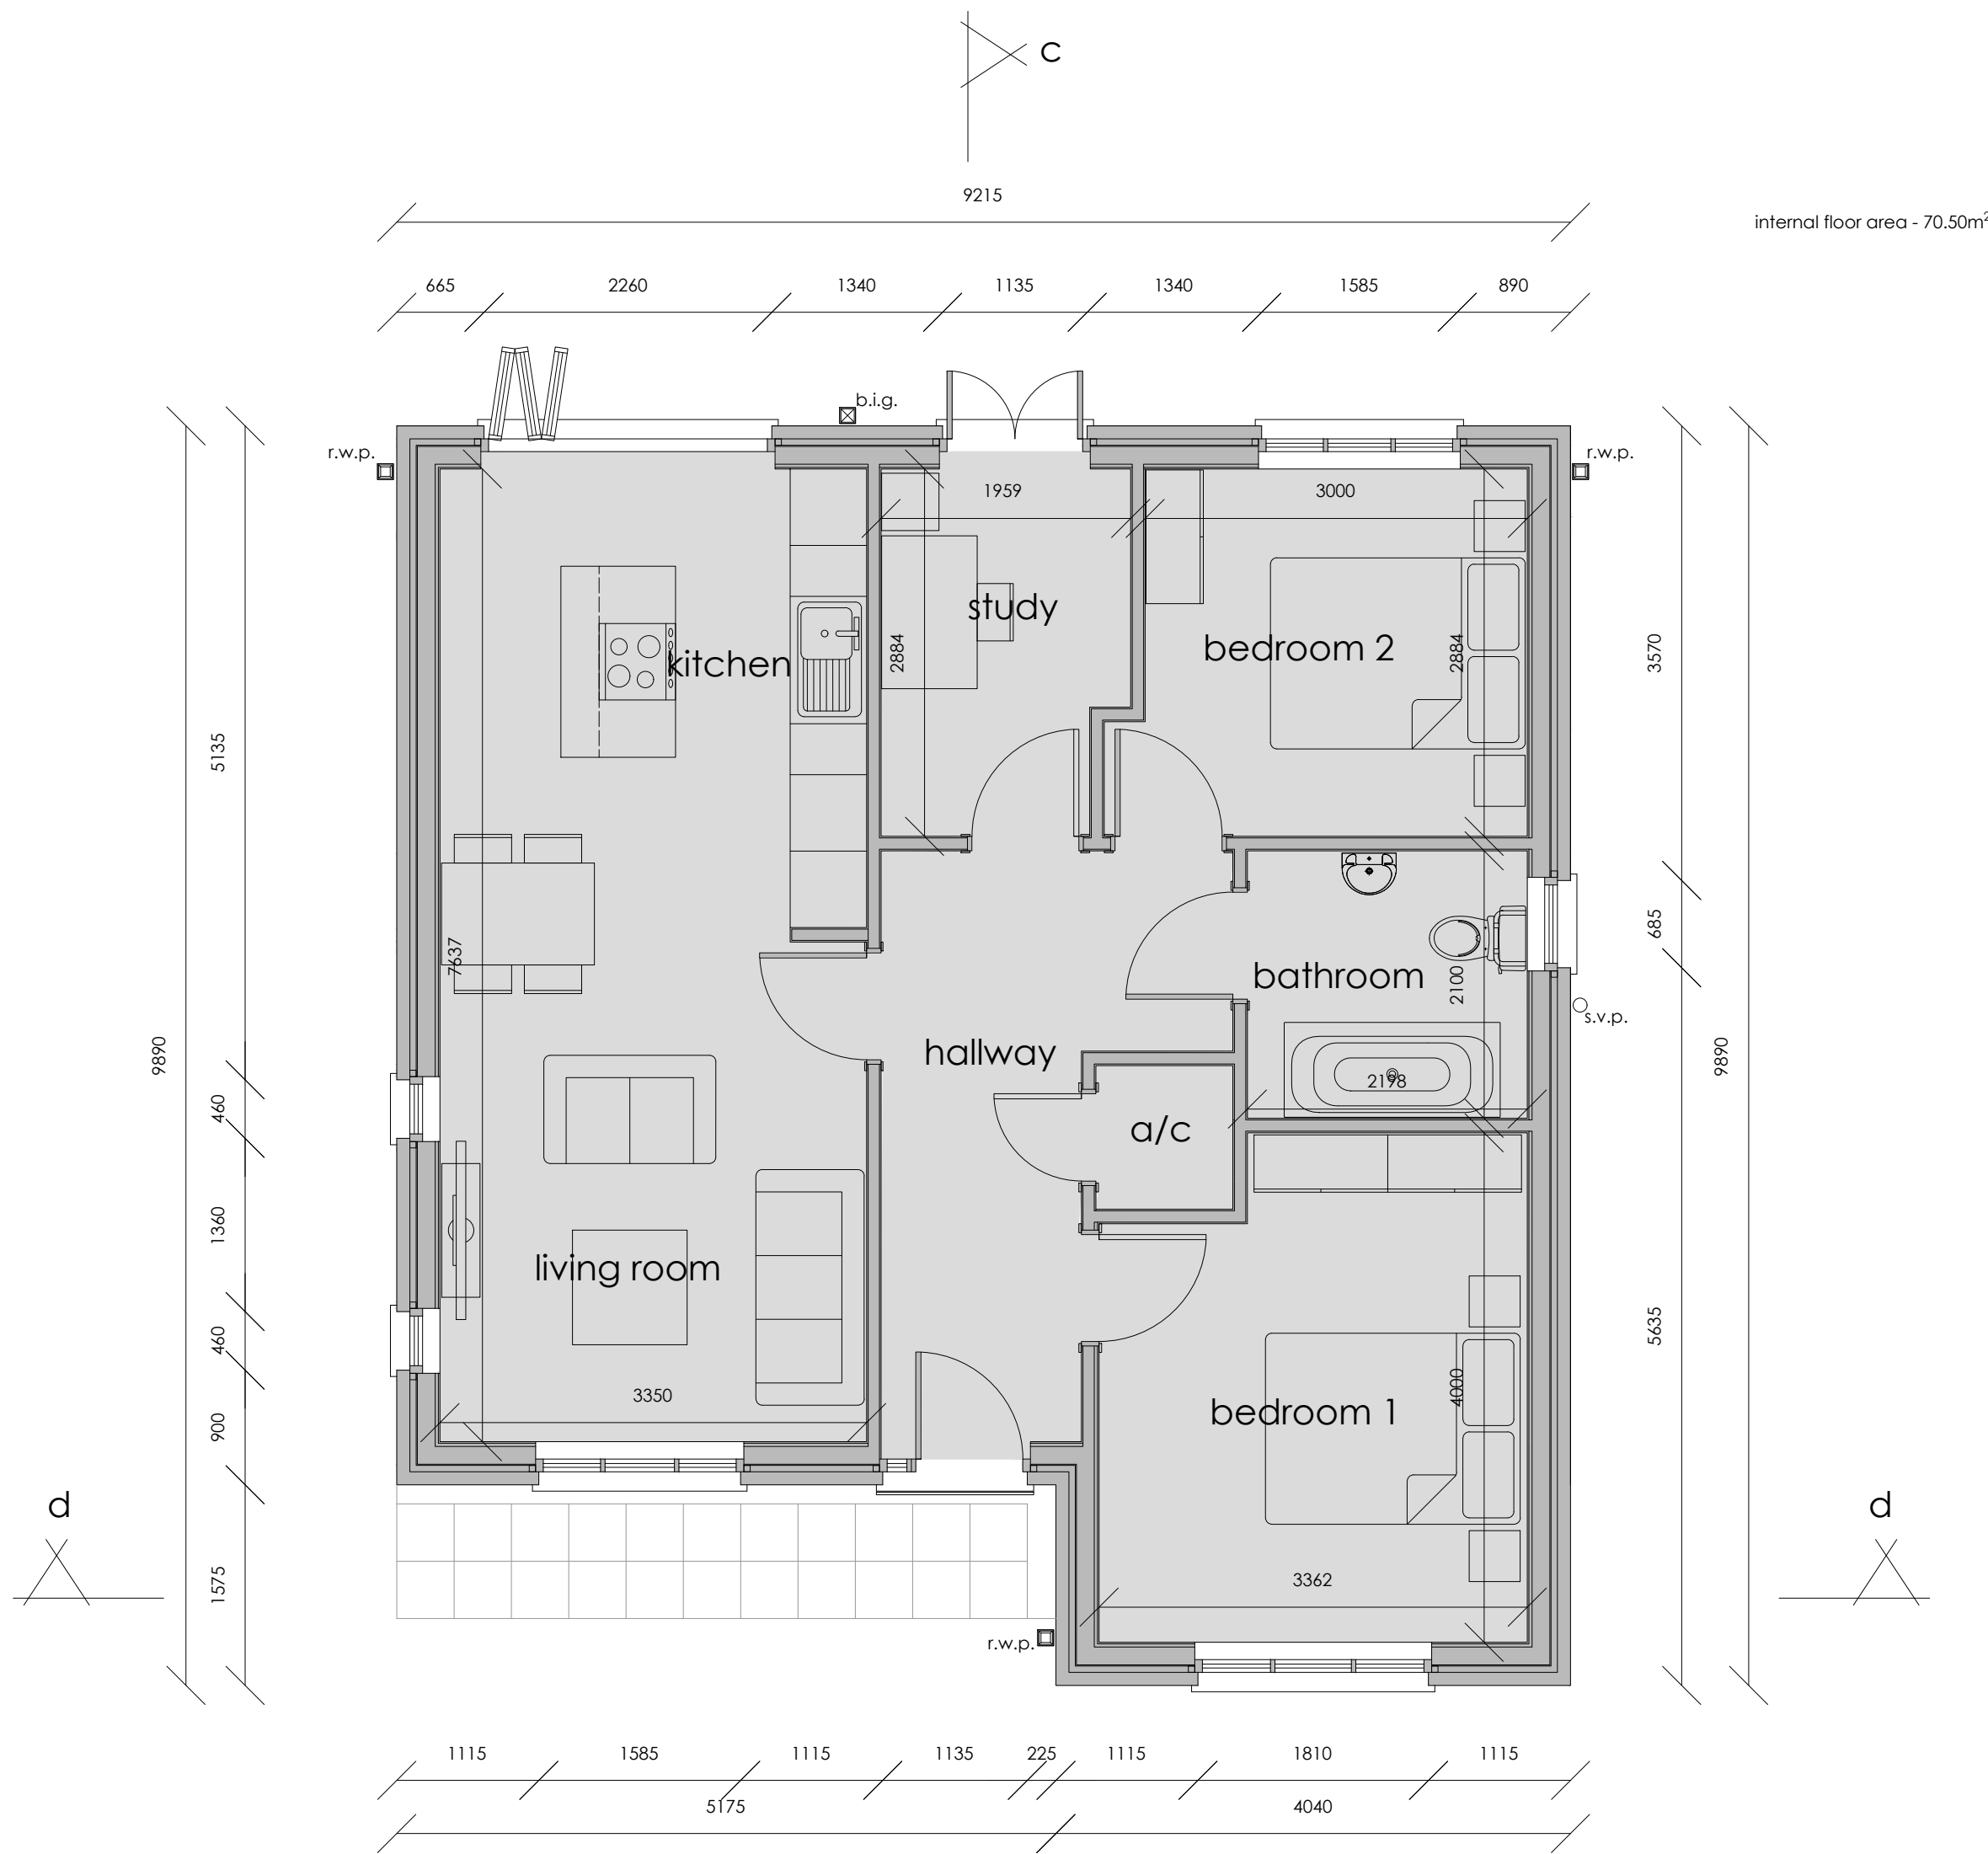


bungalow floor plan
scale | 1:50


internal floor area - 70.50m²

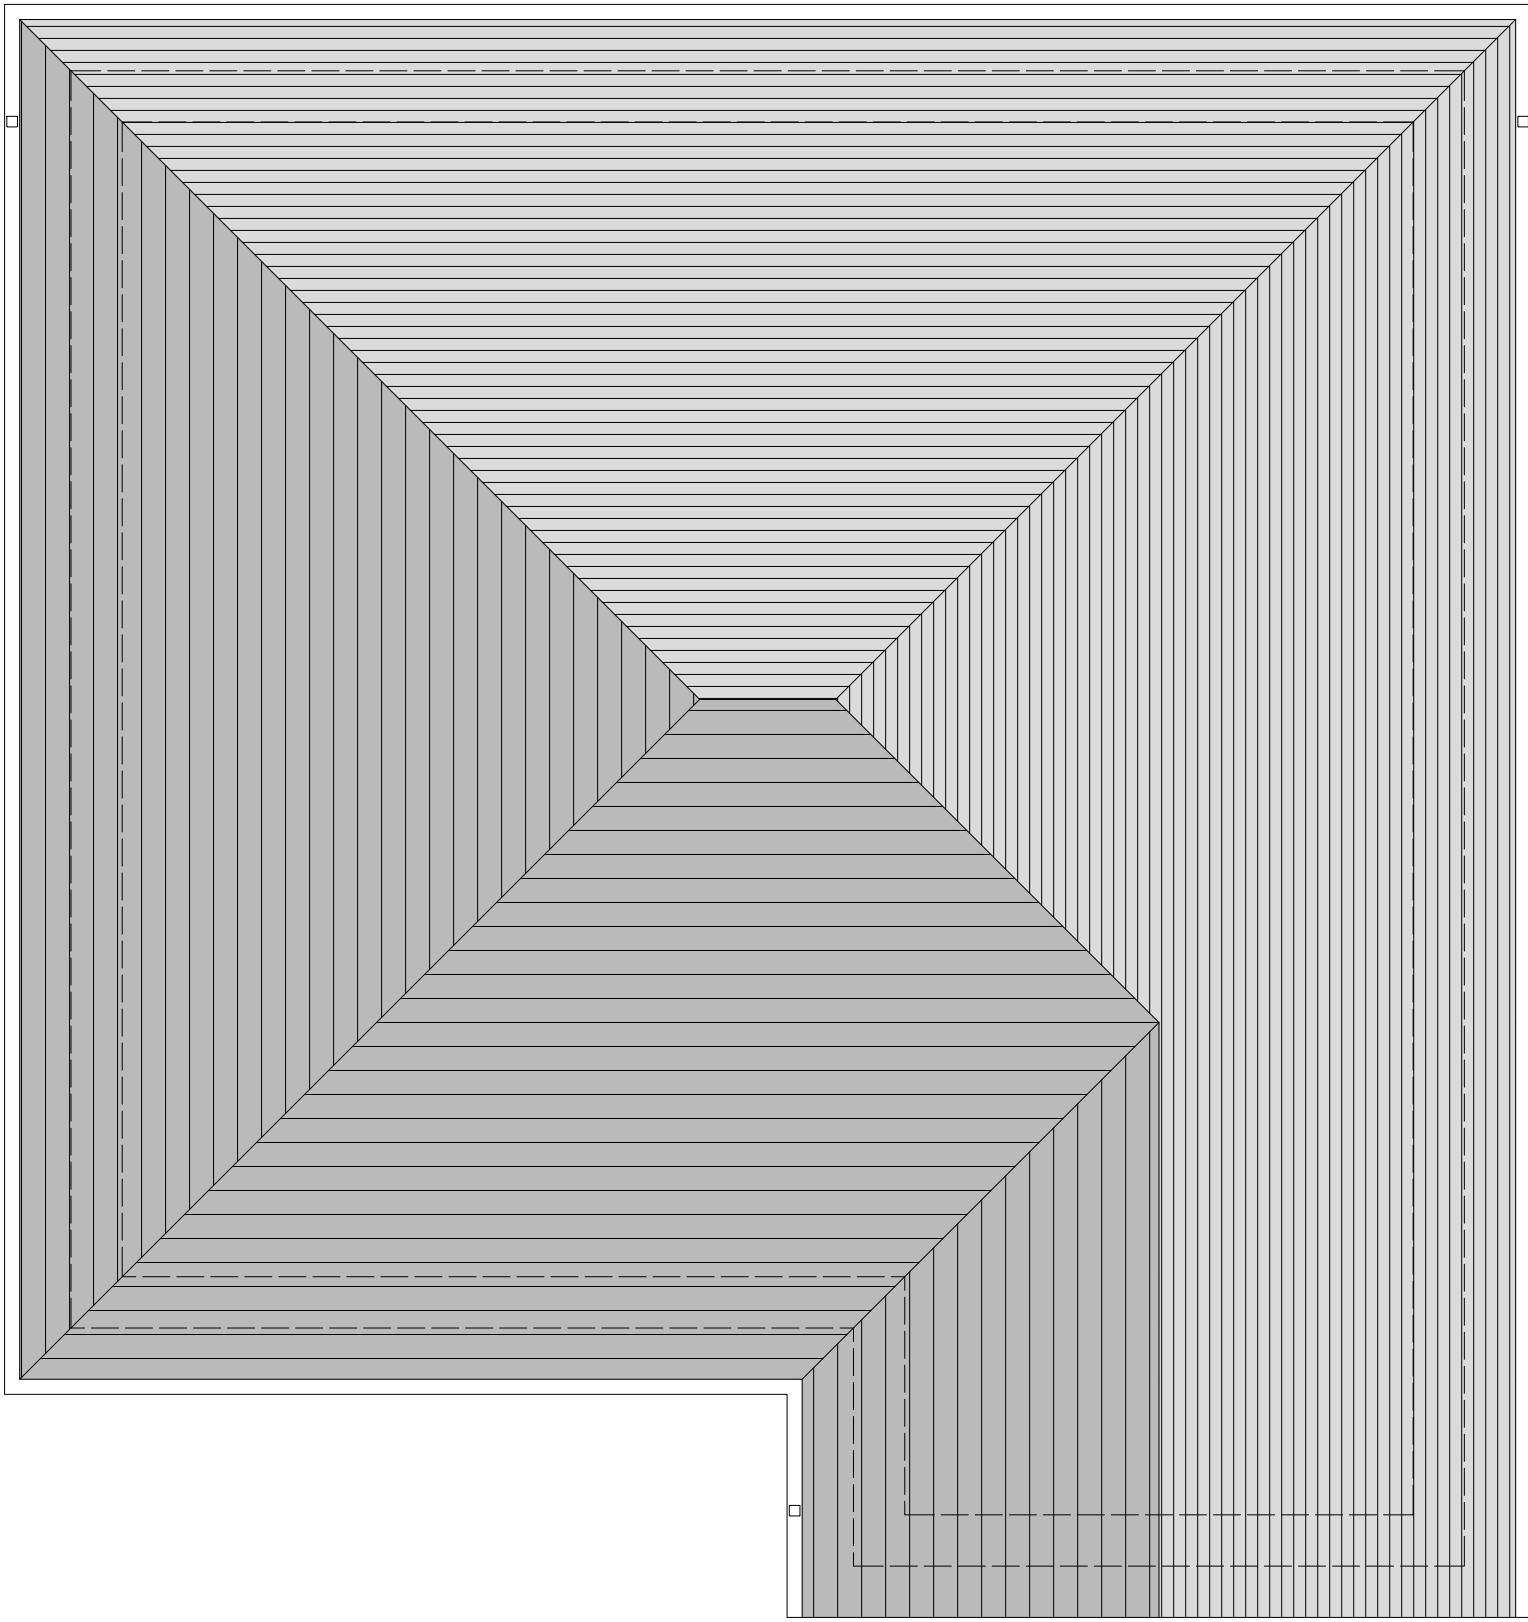

bungalow roof plan

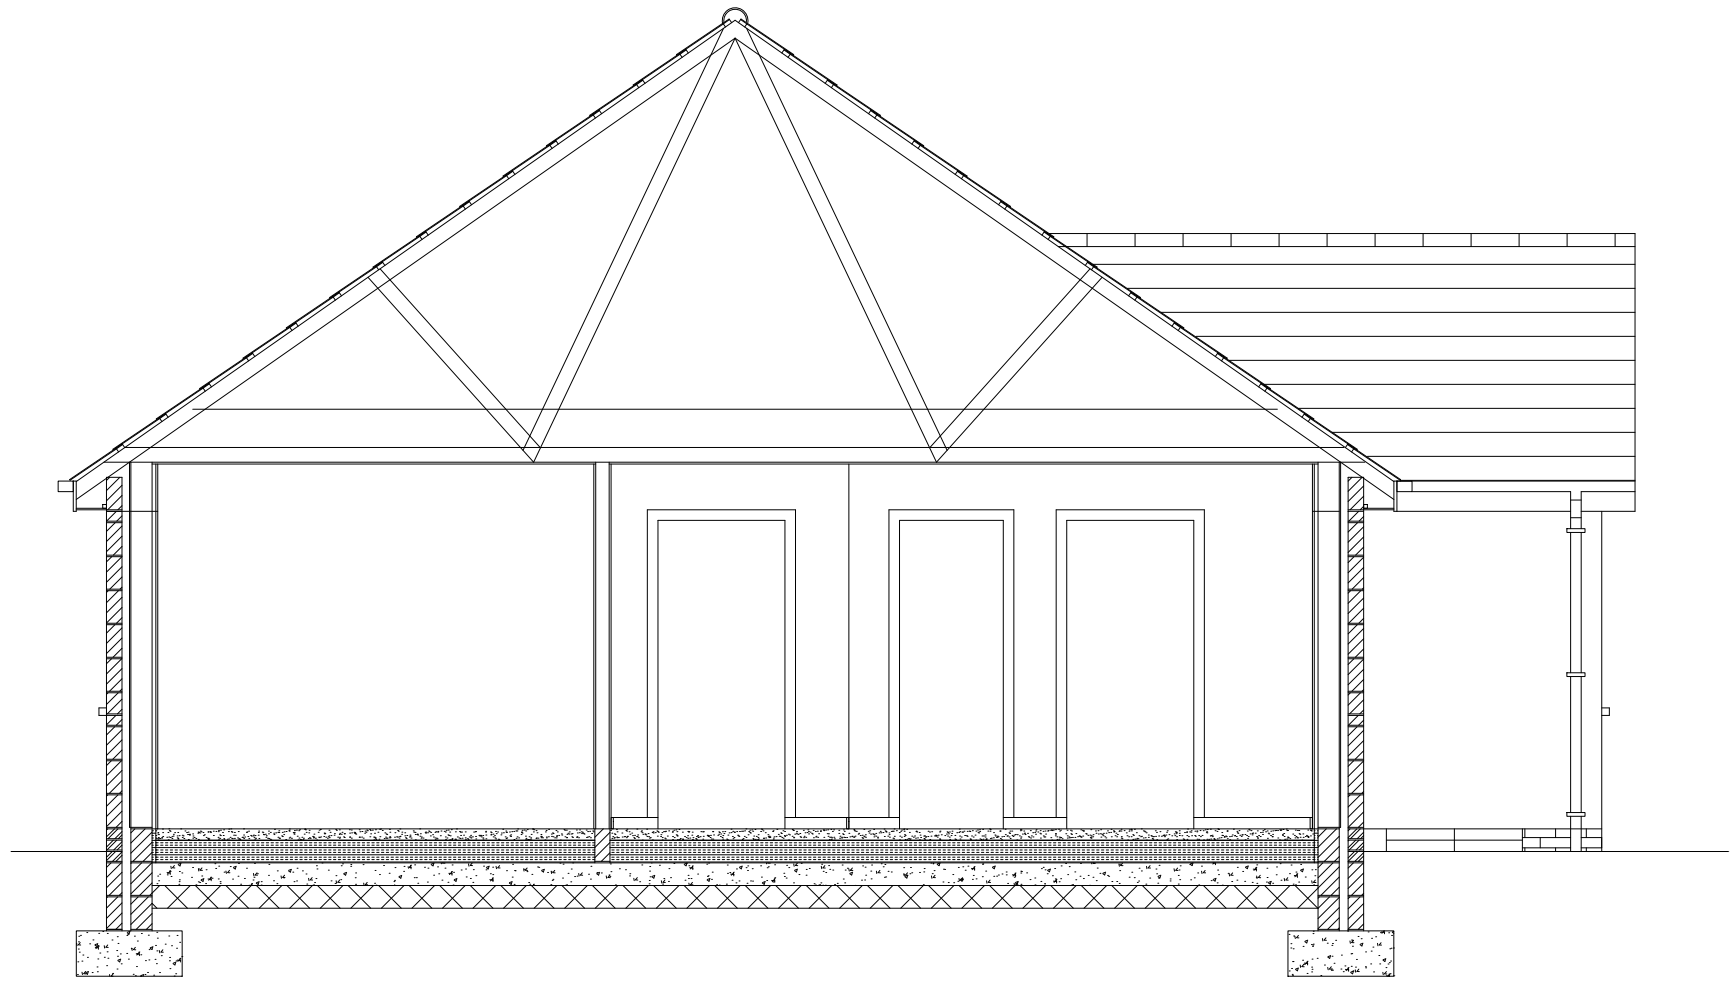

typical section c-c
scale | 1:50

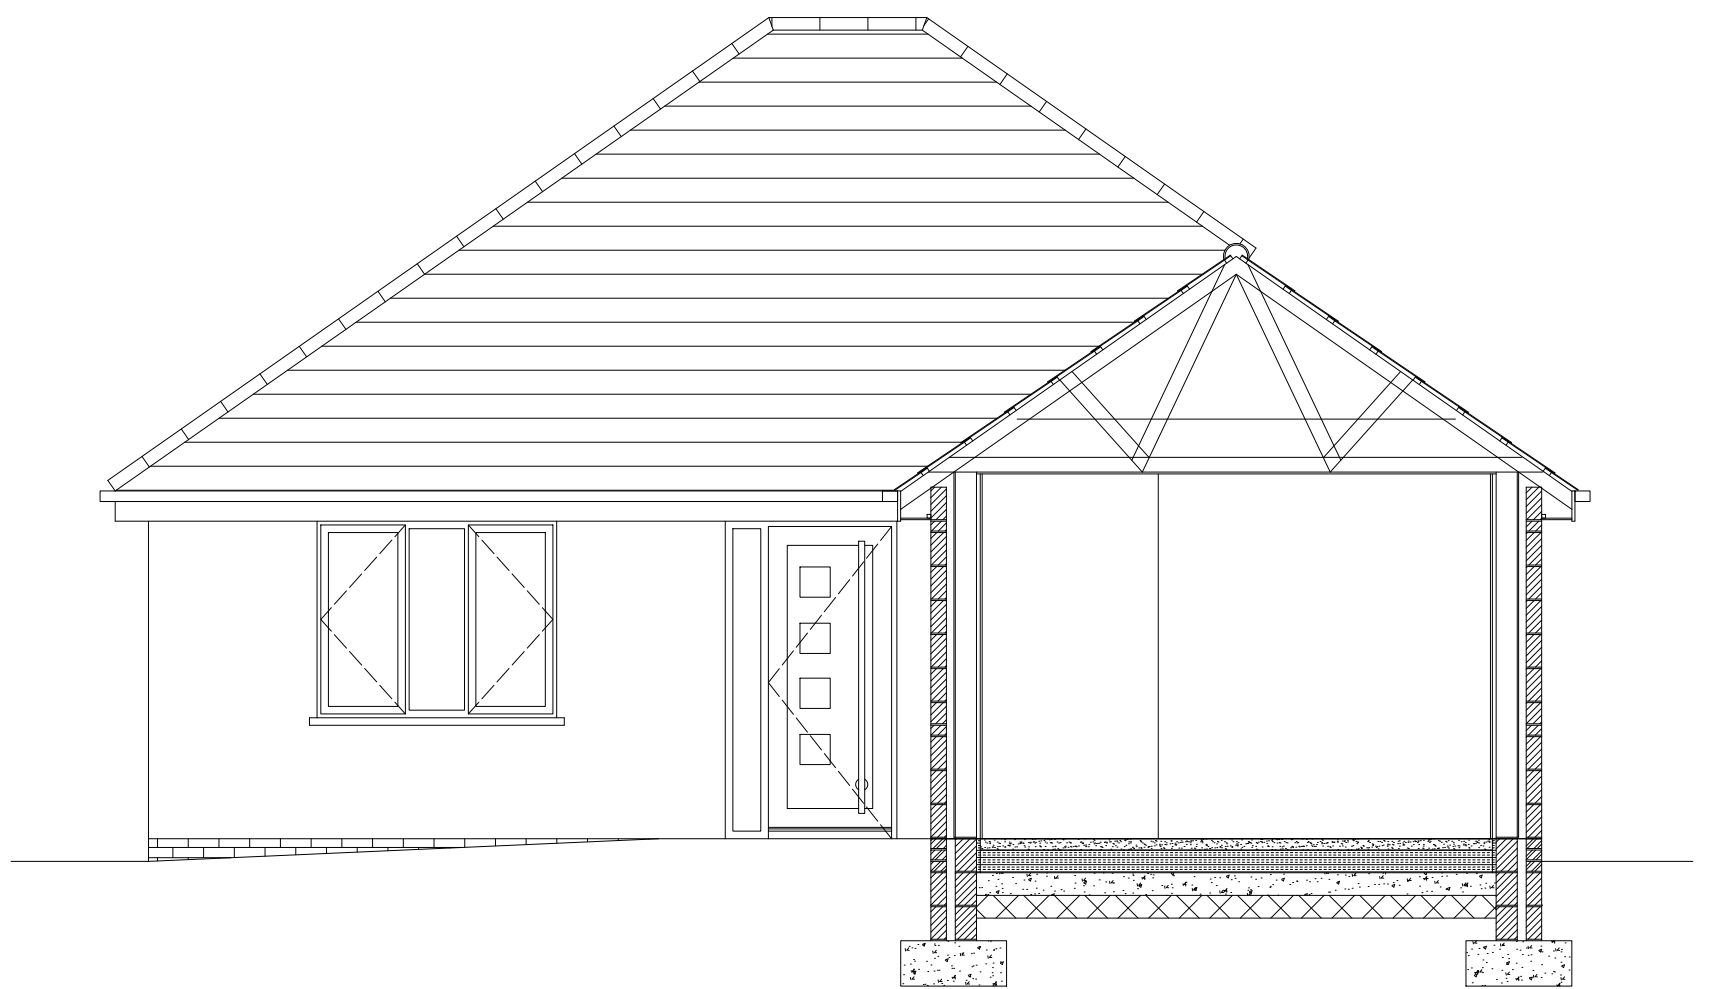

typical section d-d
scale | 1:50



revision	
a	
b	
c	
d	
e	
f	
g	

project	drawing	date
LAND @ UPLANDS, CWMGORS NEATH PORT TALBOT	FLOOR PLAN & ELEVATIONS	OCTOBER 2022
client	drawing no.	scale
MR MORGAN LEWIN	22.245.06	@ A1
www.iplanarchitecture.co.uk	hello@iplanarchitecture.co.uk	07765 660189