
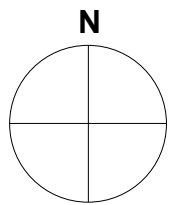


© LEWIS GRANAIOLA LTD. DRAWING AND DESIGN REMAIN COPYRIGHT OF THE AUTHOR. THIS DRAWING MAY NOT BE COPIED WITHOUT PRIOR WRITTEN PERMISSION FROM LEWIS GRANAIOLA LTD.
DO NOT SCALE. DRAWING INFORMATION FOR DESIGN INTENT ONLY.

37 Derwen Road, Alltwn Swansea SA8 3AU 01792 865651 info@lewisgranaiola.com www.lewisgranaiola.com	project: Land at 37 Derwen Rd	status: Outline Planning
	title: Site Plan Existing	date: Sept 2022
	dwg no: 797 - P10	scale: 1:200 @ A2

LEWIS + GRANAIOLA
ARCHITECTURE. DESIGN. CONSTRUCTION.

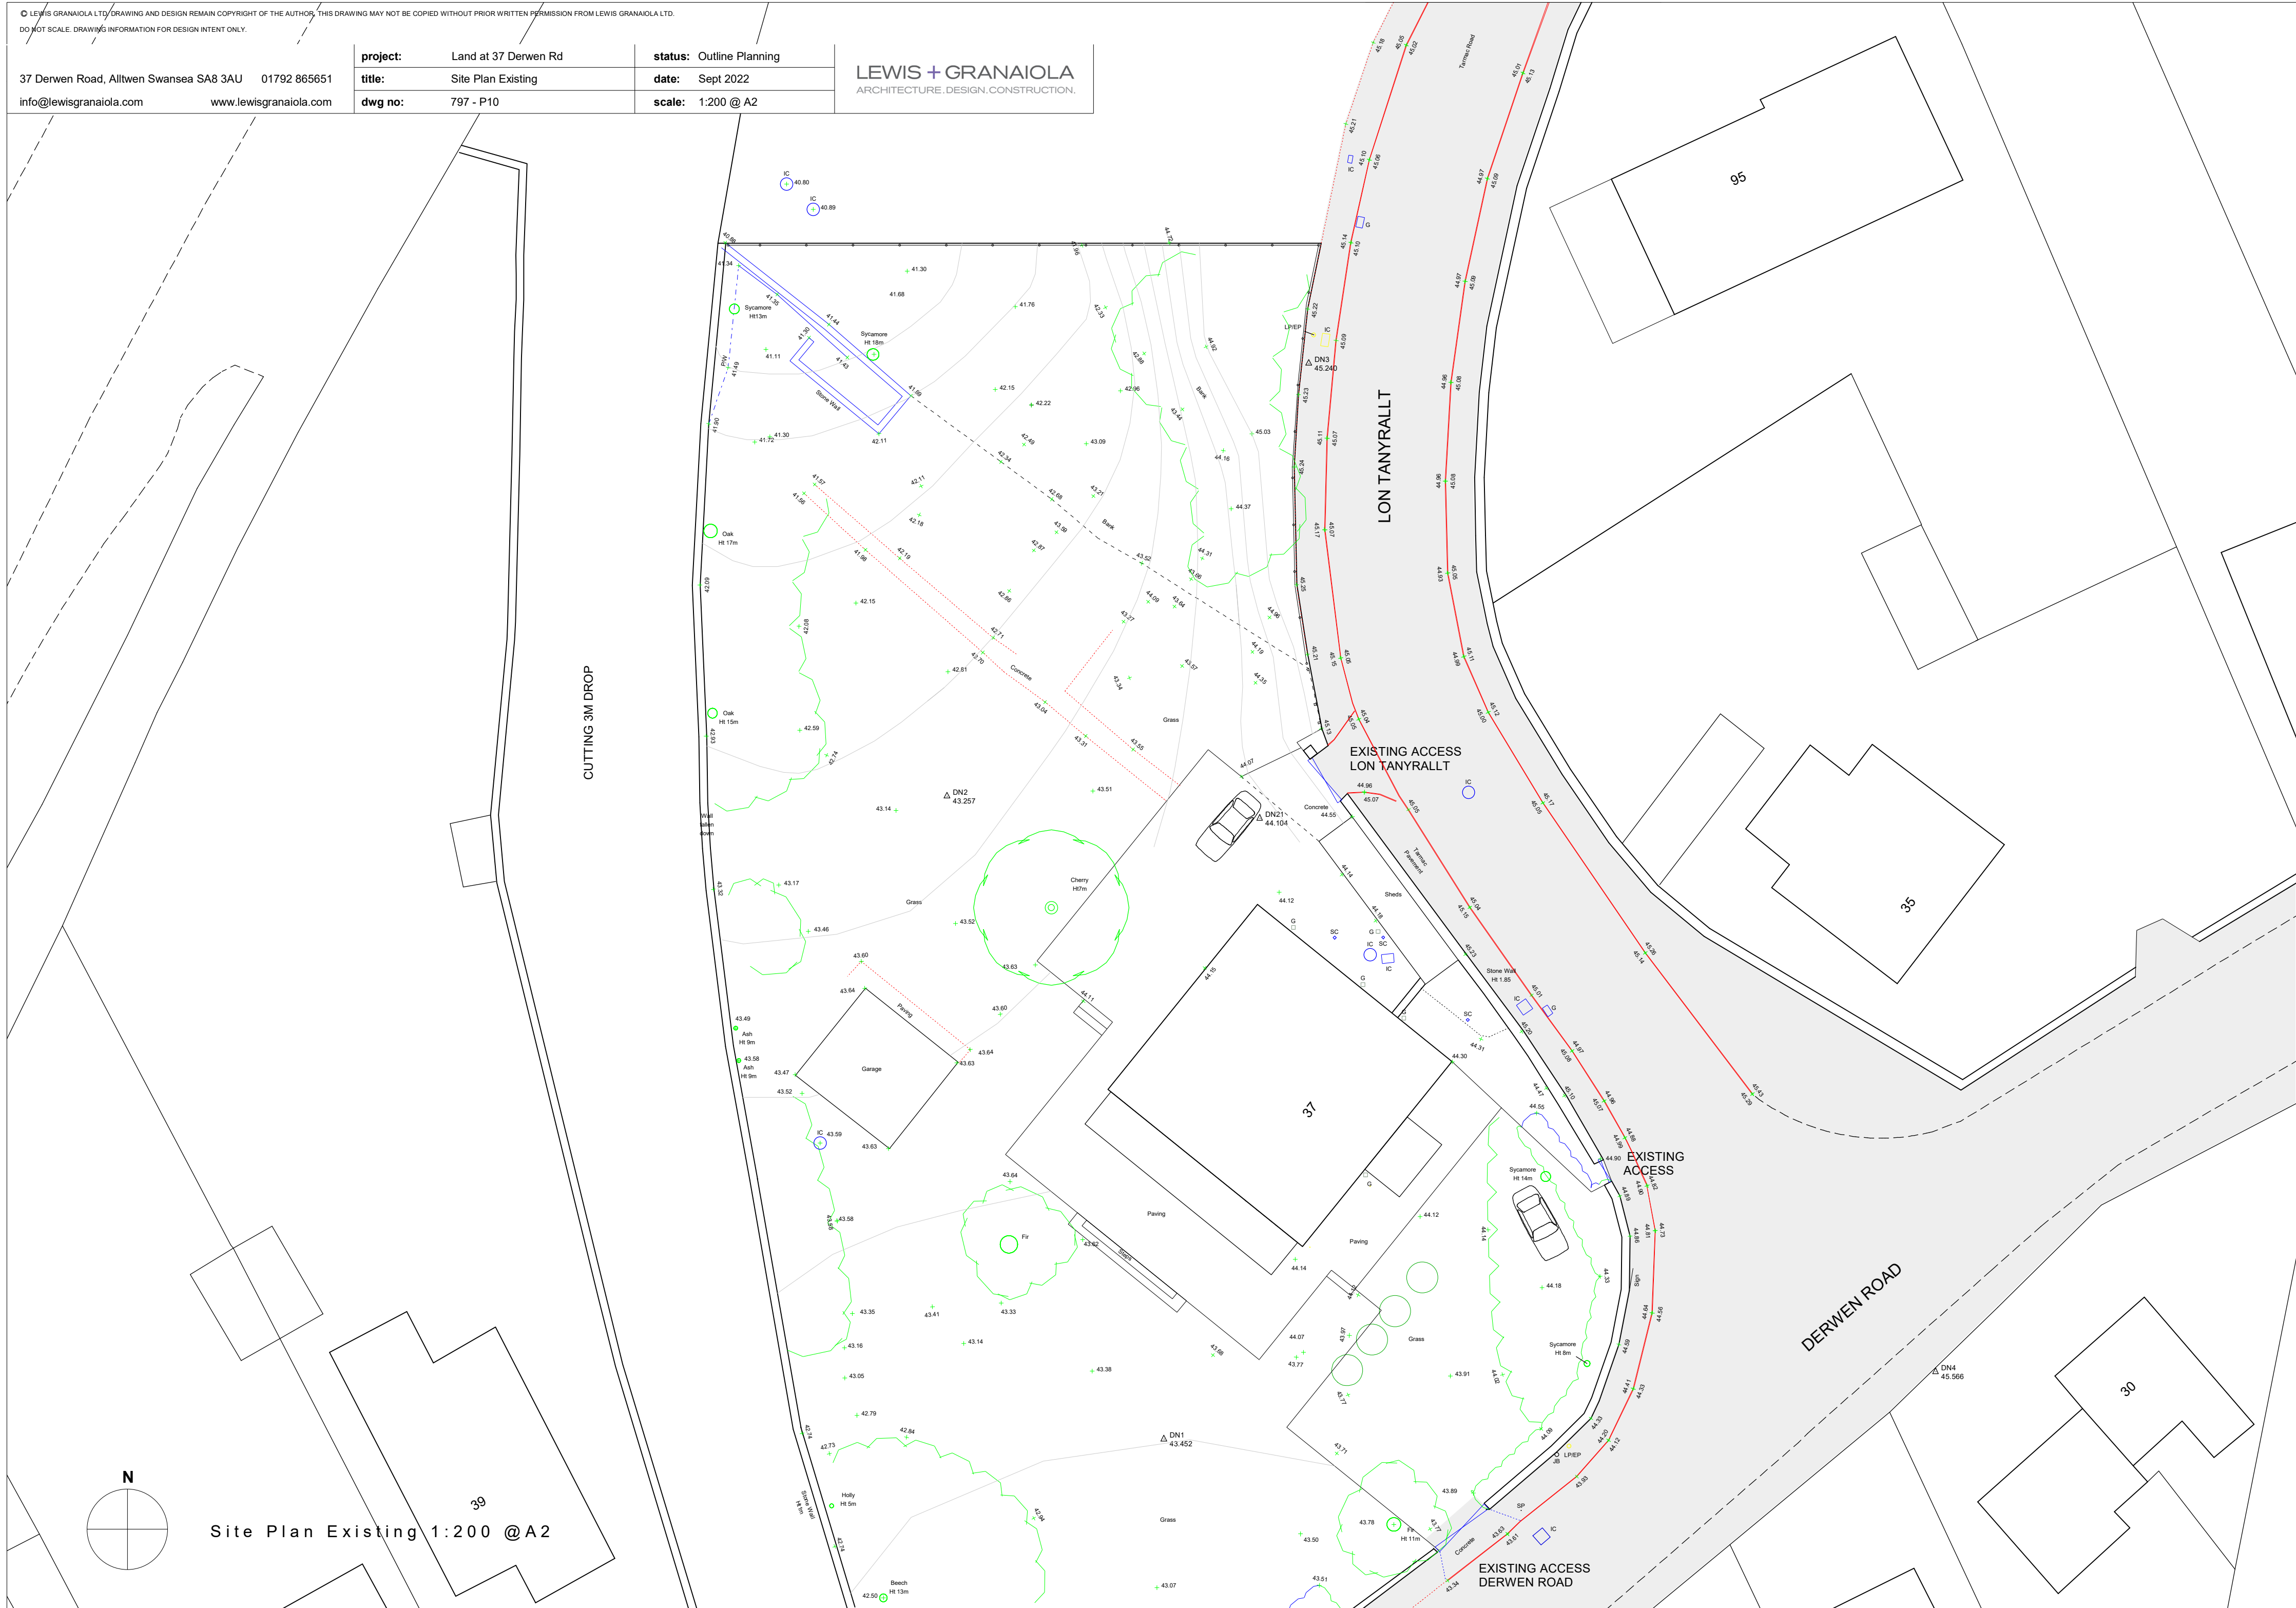

Site Plan Existing 1:200 @ A2