



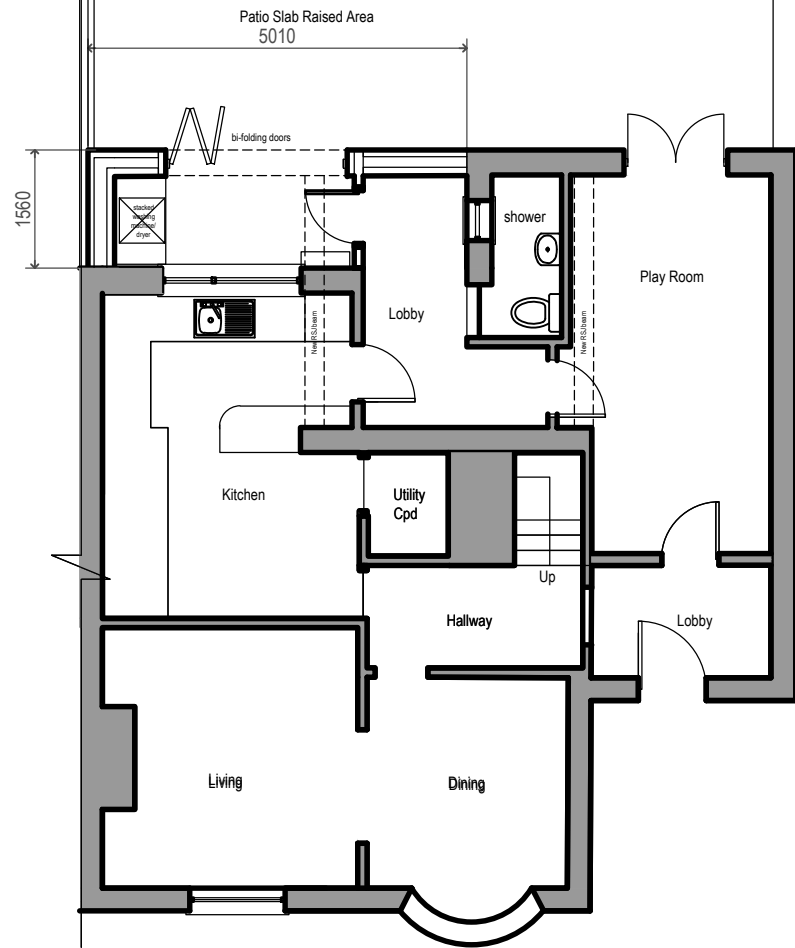


Proposed Ground Floor Plan Scale 1:100



Proposed Front Elevation Elevation
Scale 1:100 @A3

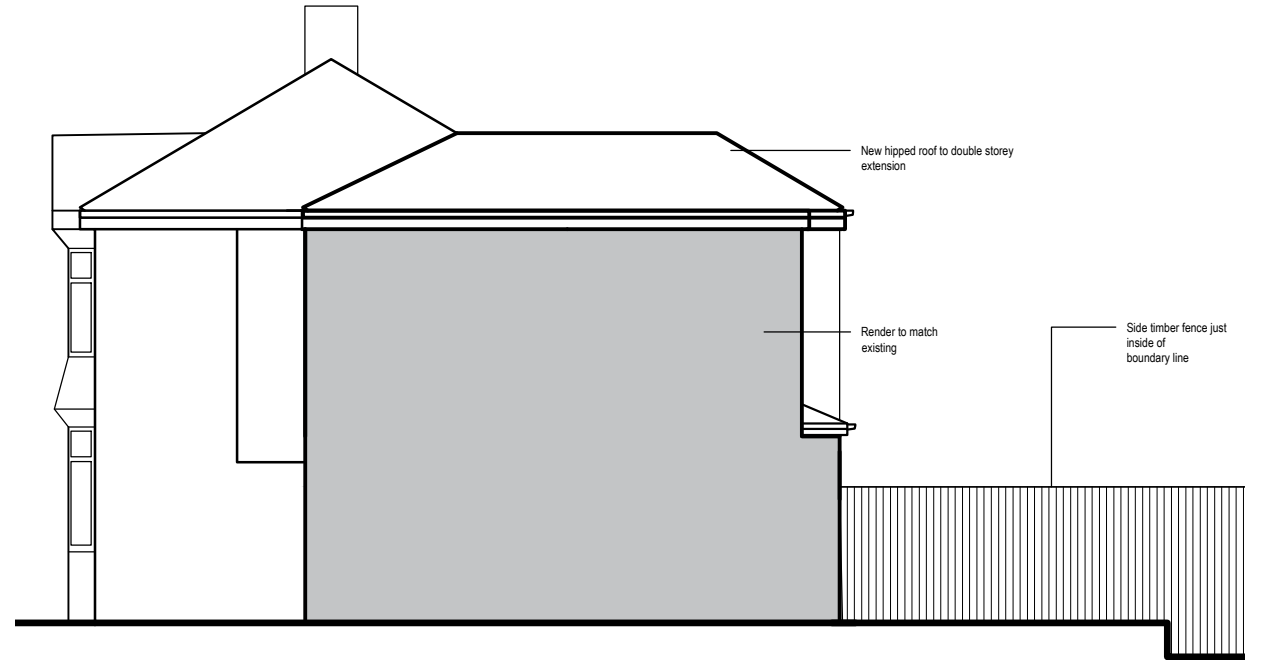

Proposed RH Side Elevation Scale 1:100 @A3

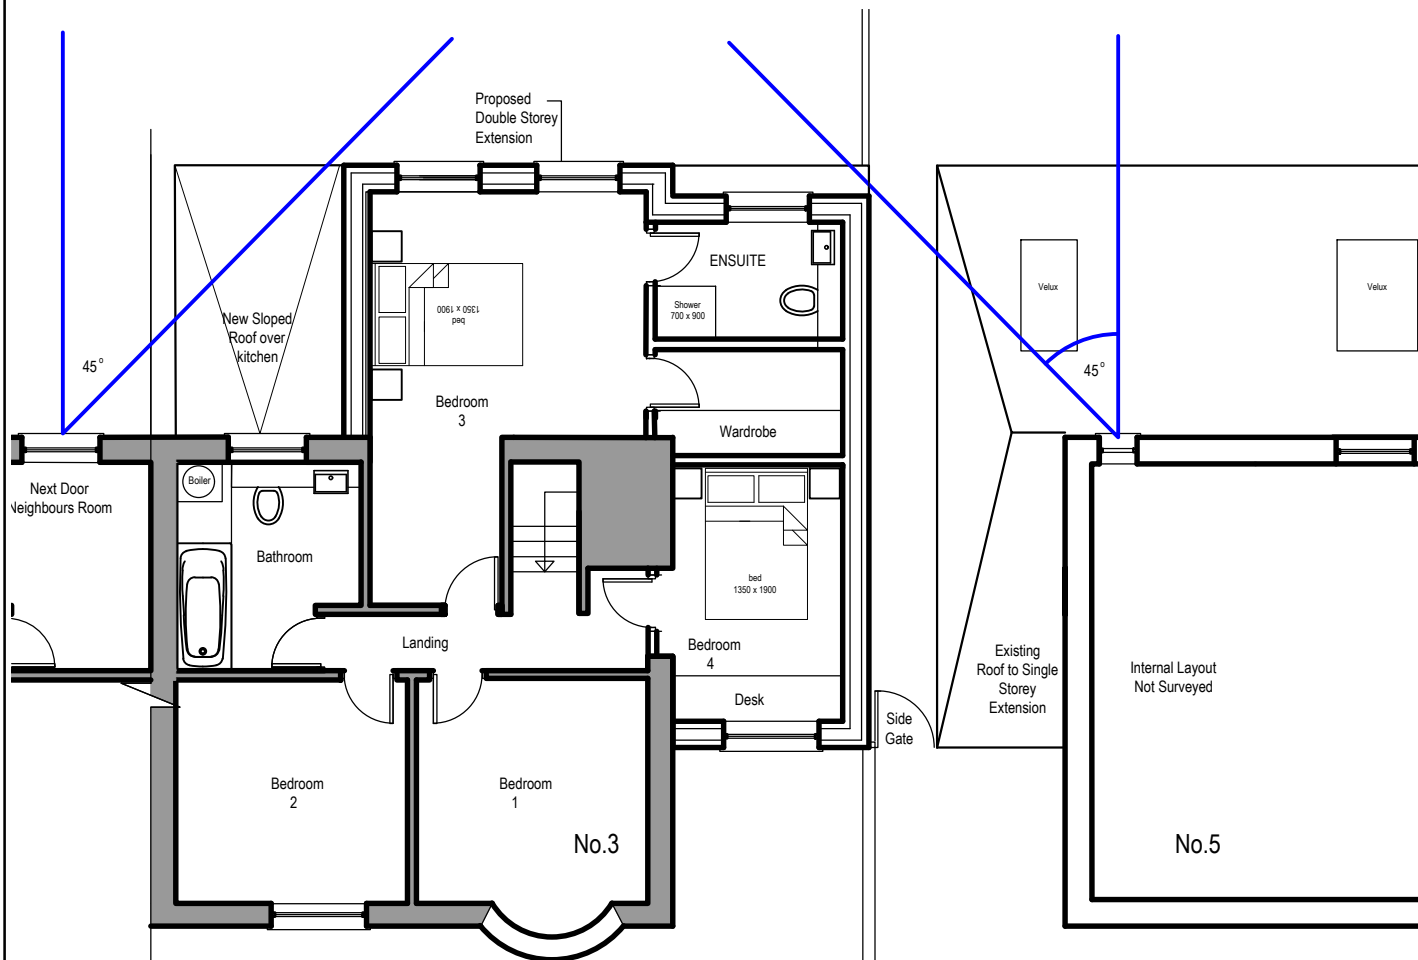

Proposed First Floor Plan of No.3 and No.5 Scale 1:100



Proposed Rear Elevation Scale 1:100 @A3

45 degree code in relation to neighbour property No.1 and No.5

NOTE:		SITE ADDRESS:	
The Contractor is to check and verify all building and site dimensions, levels and sewer invert levels at connection points before work starts.		3 Graig Parc Longford SA10 7HB	
		DRAWING TITLE:	
		Proposed Plan and Elevations of Double Storey Wrap Around Side and Rear Extension	
This drawing must be read with and checked against any structural or other specialist drawings provided.		DRAWN BY:	
		AR	
		SCALE:	
The Contractor is to comply in all respects with the current Building Regulations whether or not specifically stated on these drawings.		A3 @ 1:100	
		DATE:	
		10/2022	
This drawing is not intended to show details of foundation or ground conditions. Each area of ground relied upon to support the structure depicted must be investigated by the Contractor and suitable methods of foundation be provided.		ArchDesigner	
		AR	
		SYSTEM PROJECT NUMBER:	
		17 - 2021	
		DRWG NO:	
		4	
		REVISI	
		F	