


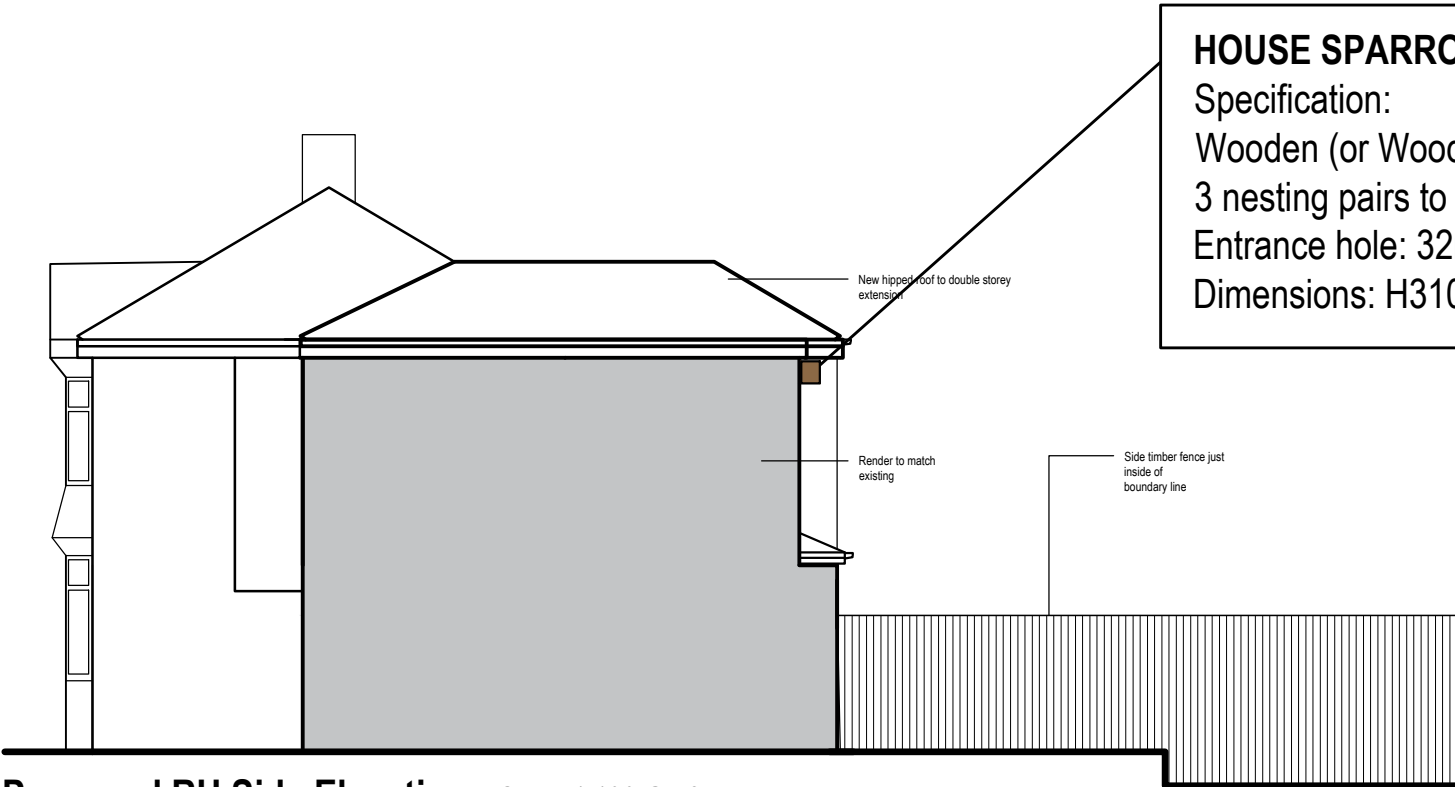


Proposed RH Side Elevation Scale 1:100 @A3



IMAGE EXAMPLES



HOUSE SPARROW TERRACE NEST BOX
Specification:
Wooden (or Woodcrete) nest box with 3 sub-divisions to support 3 nesting pairs to be placed under the eaves of main dwelling.
Entrance hole: 32mm diameter
Dimensions: H310 x W370 x D185mm

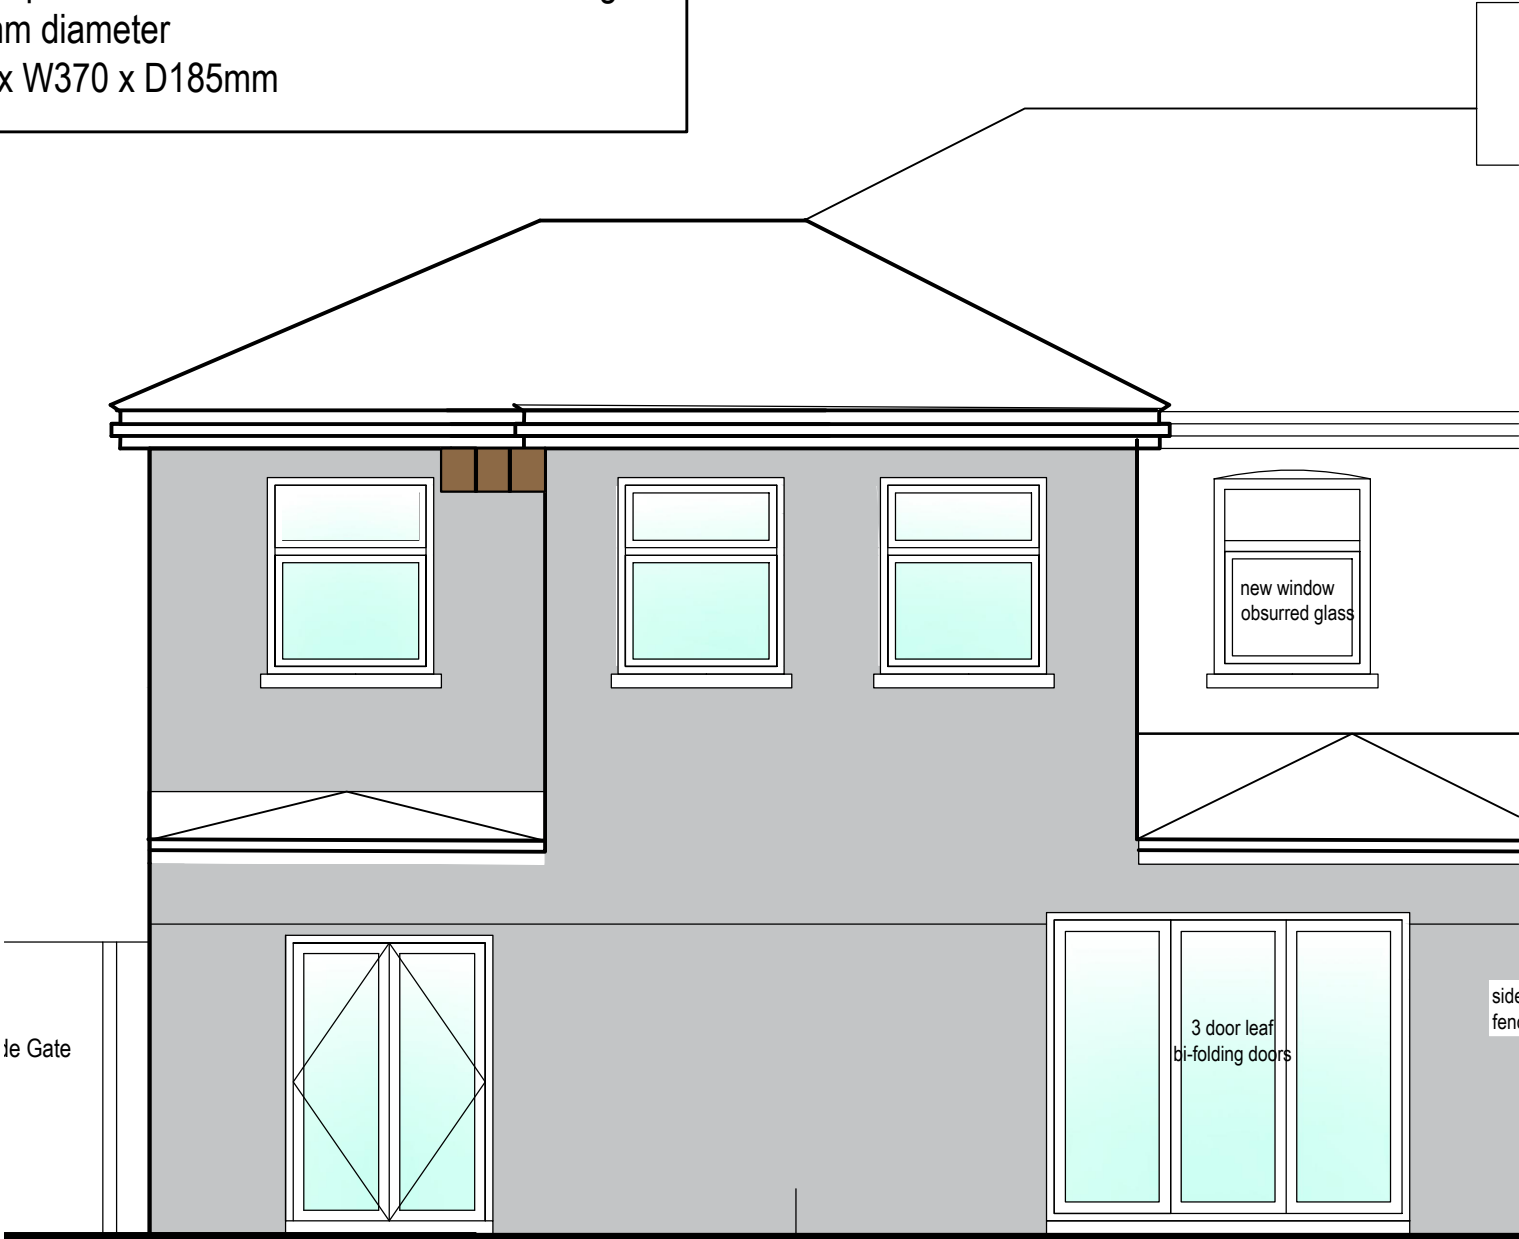

Proposed Rear Elevation Scale 1:50 @A3

NOTE: BIODIVERSITY MEASURED TO BE IMPLEMENTED AS PER SUBMITTED SCHEME

NOTE:						SITE ADDRESS:			
The Contractor is to check and verify all building and site dimensions, levels and sewer invert levels at connection points before work starts. This drawing must be read with and checked against any structural or other specialist drawings provided. The Contractor is to comply in all respects with the current Building Regulations whether or not specifically stated on these drawings. This drawing is not intended to show details of foundation or ground conditions. Each area of ground relied upon to support the structure depicted must be investigated by the Contractor and suitable methods of foundation be provided.						3 Graig Parc Longford SA10 7HB DRAWING TITLE: Proposed Details of Biodiversity Enhancement			
		Rev.		By	Date				
		DESIGN VISION5							
Contact: Angharad Randall Email: Design_Vision_5@hotmail.com Tel No: 07853 169 142									
		DRAWN BY:		SCALE:		DATE:			
		AR		A3 @ 1:100		10/2022			
Arch/Designer		SYSTEM PROJECT NUMBER:				DRWG NO:		REVISION:	
AR		17 - 2021				6		-	