
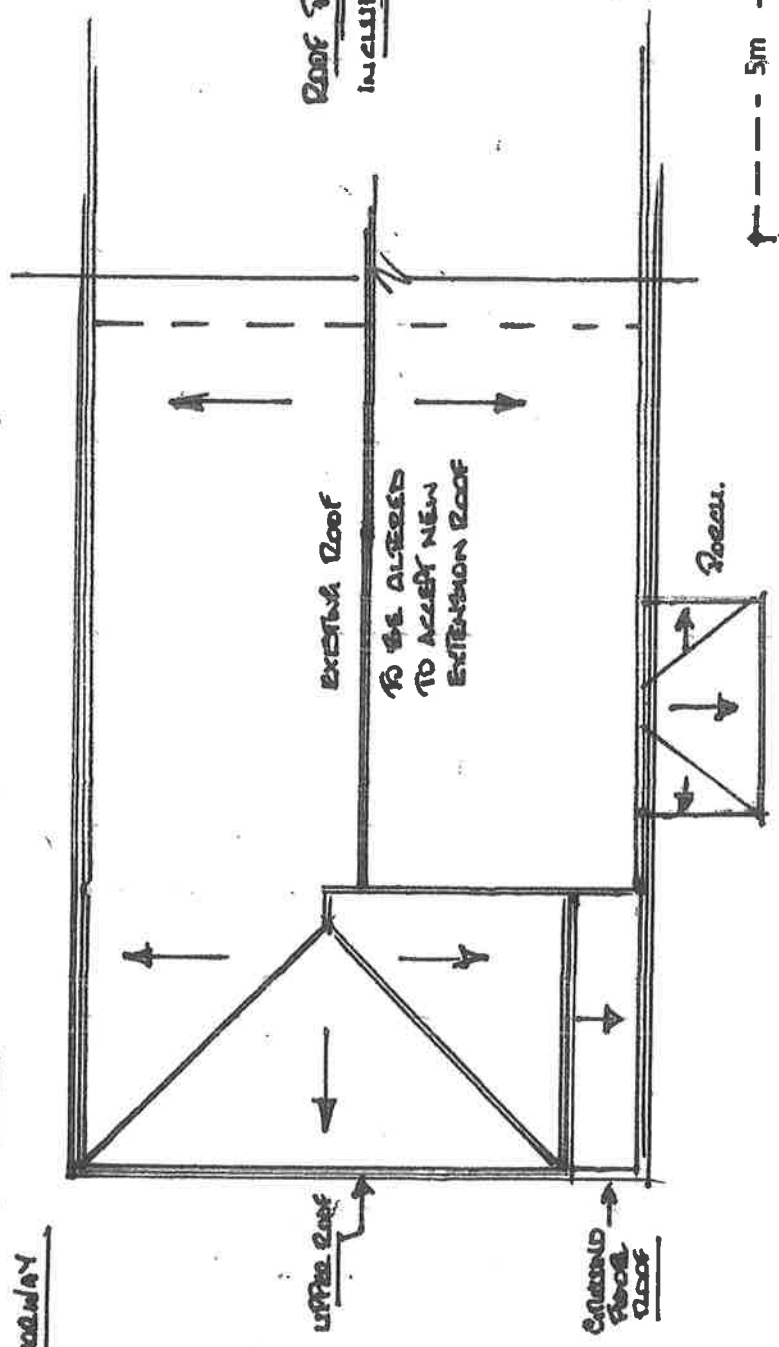


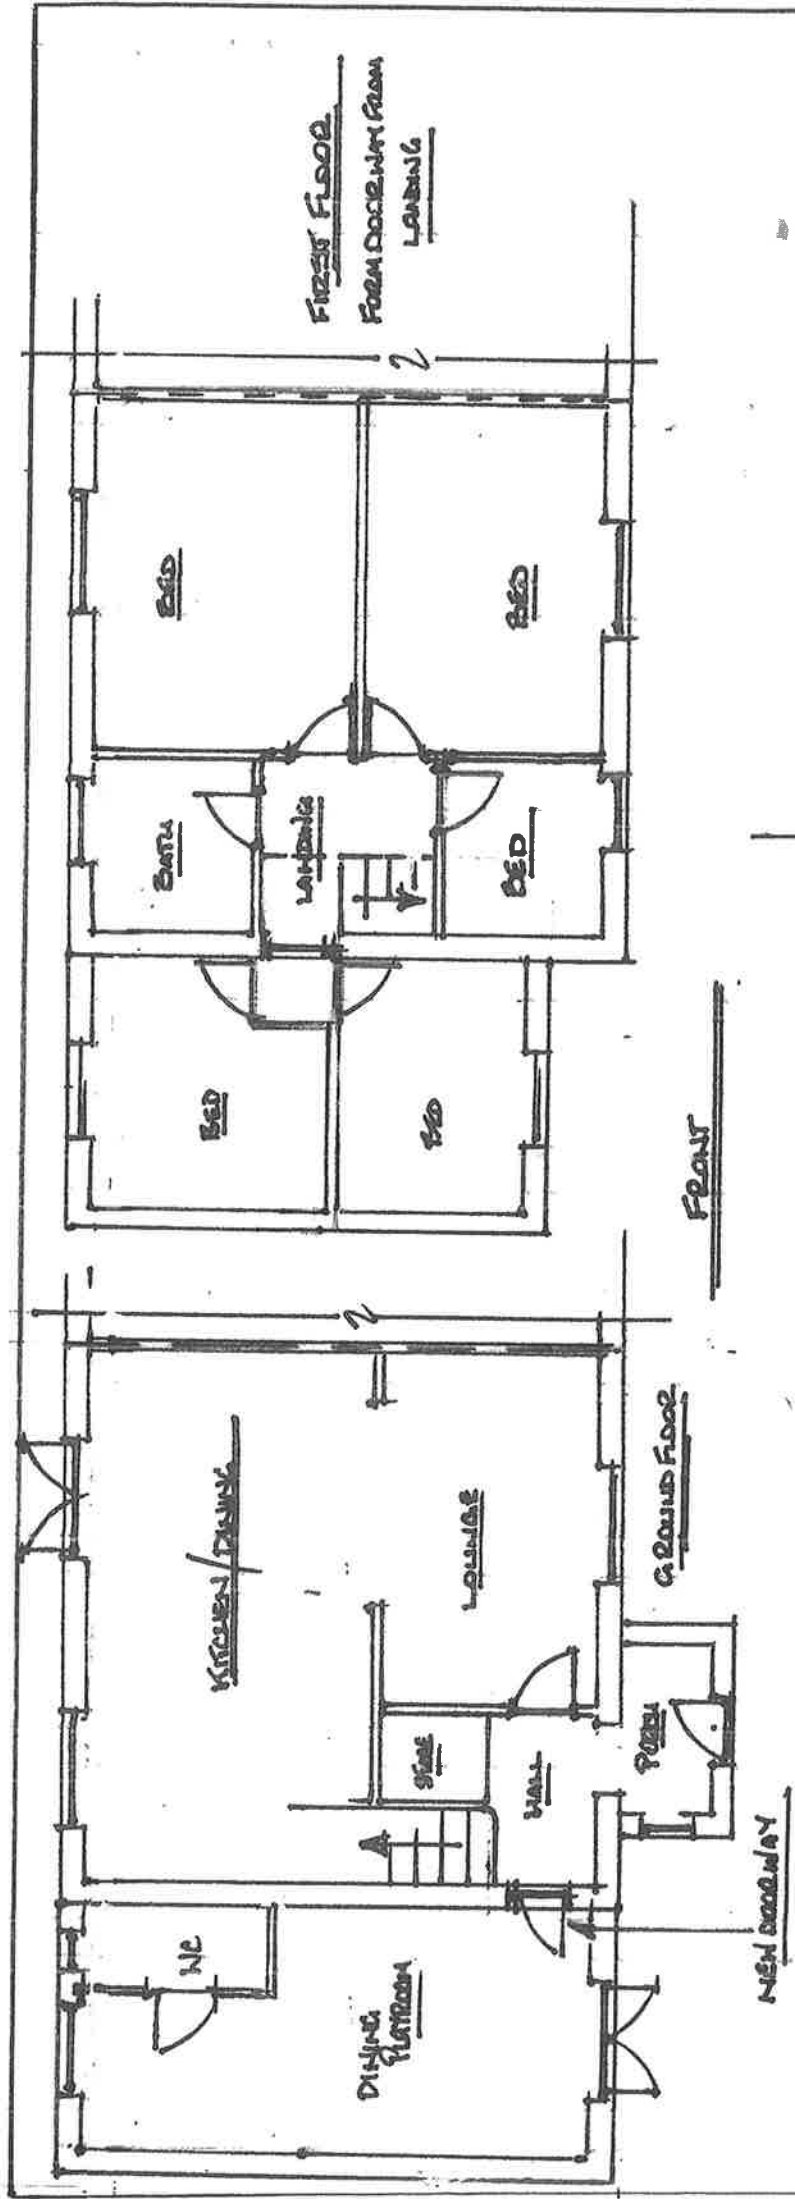

Roof Plan - Proposed
 including soffits overhangs
 27/10/2022

NATURAL ENVELOPE
1 NOVEMBER 2022
CLYN CORRECTION
DWG. NO. ANNE (REV)
Scale 1:100 @ A4

----- 5m ----->