


Superseded

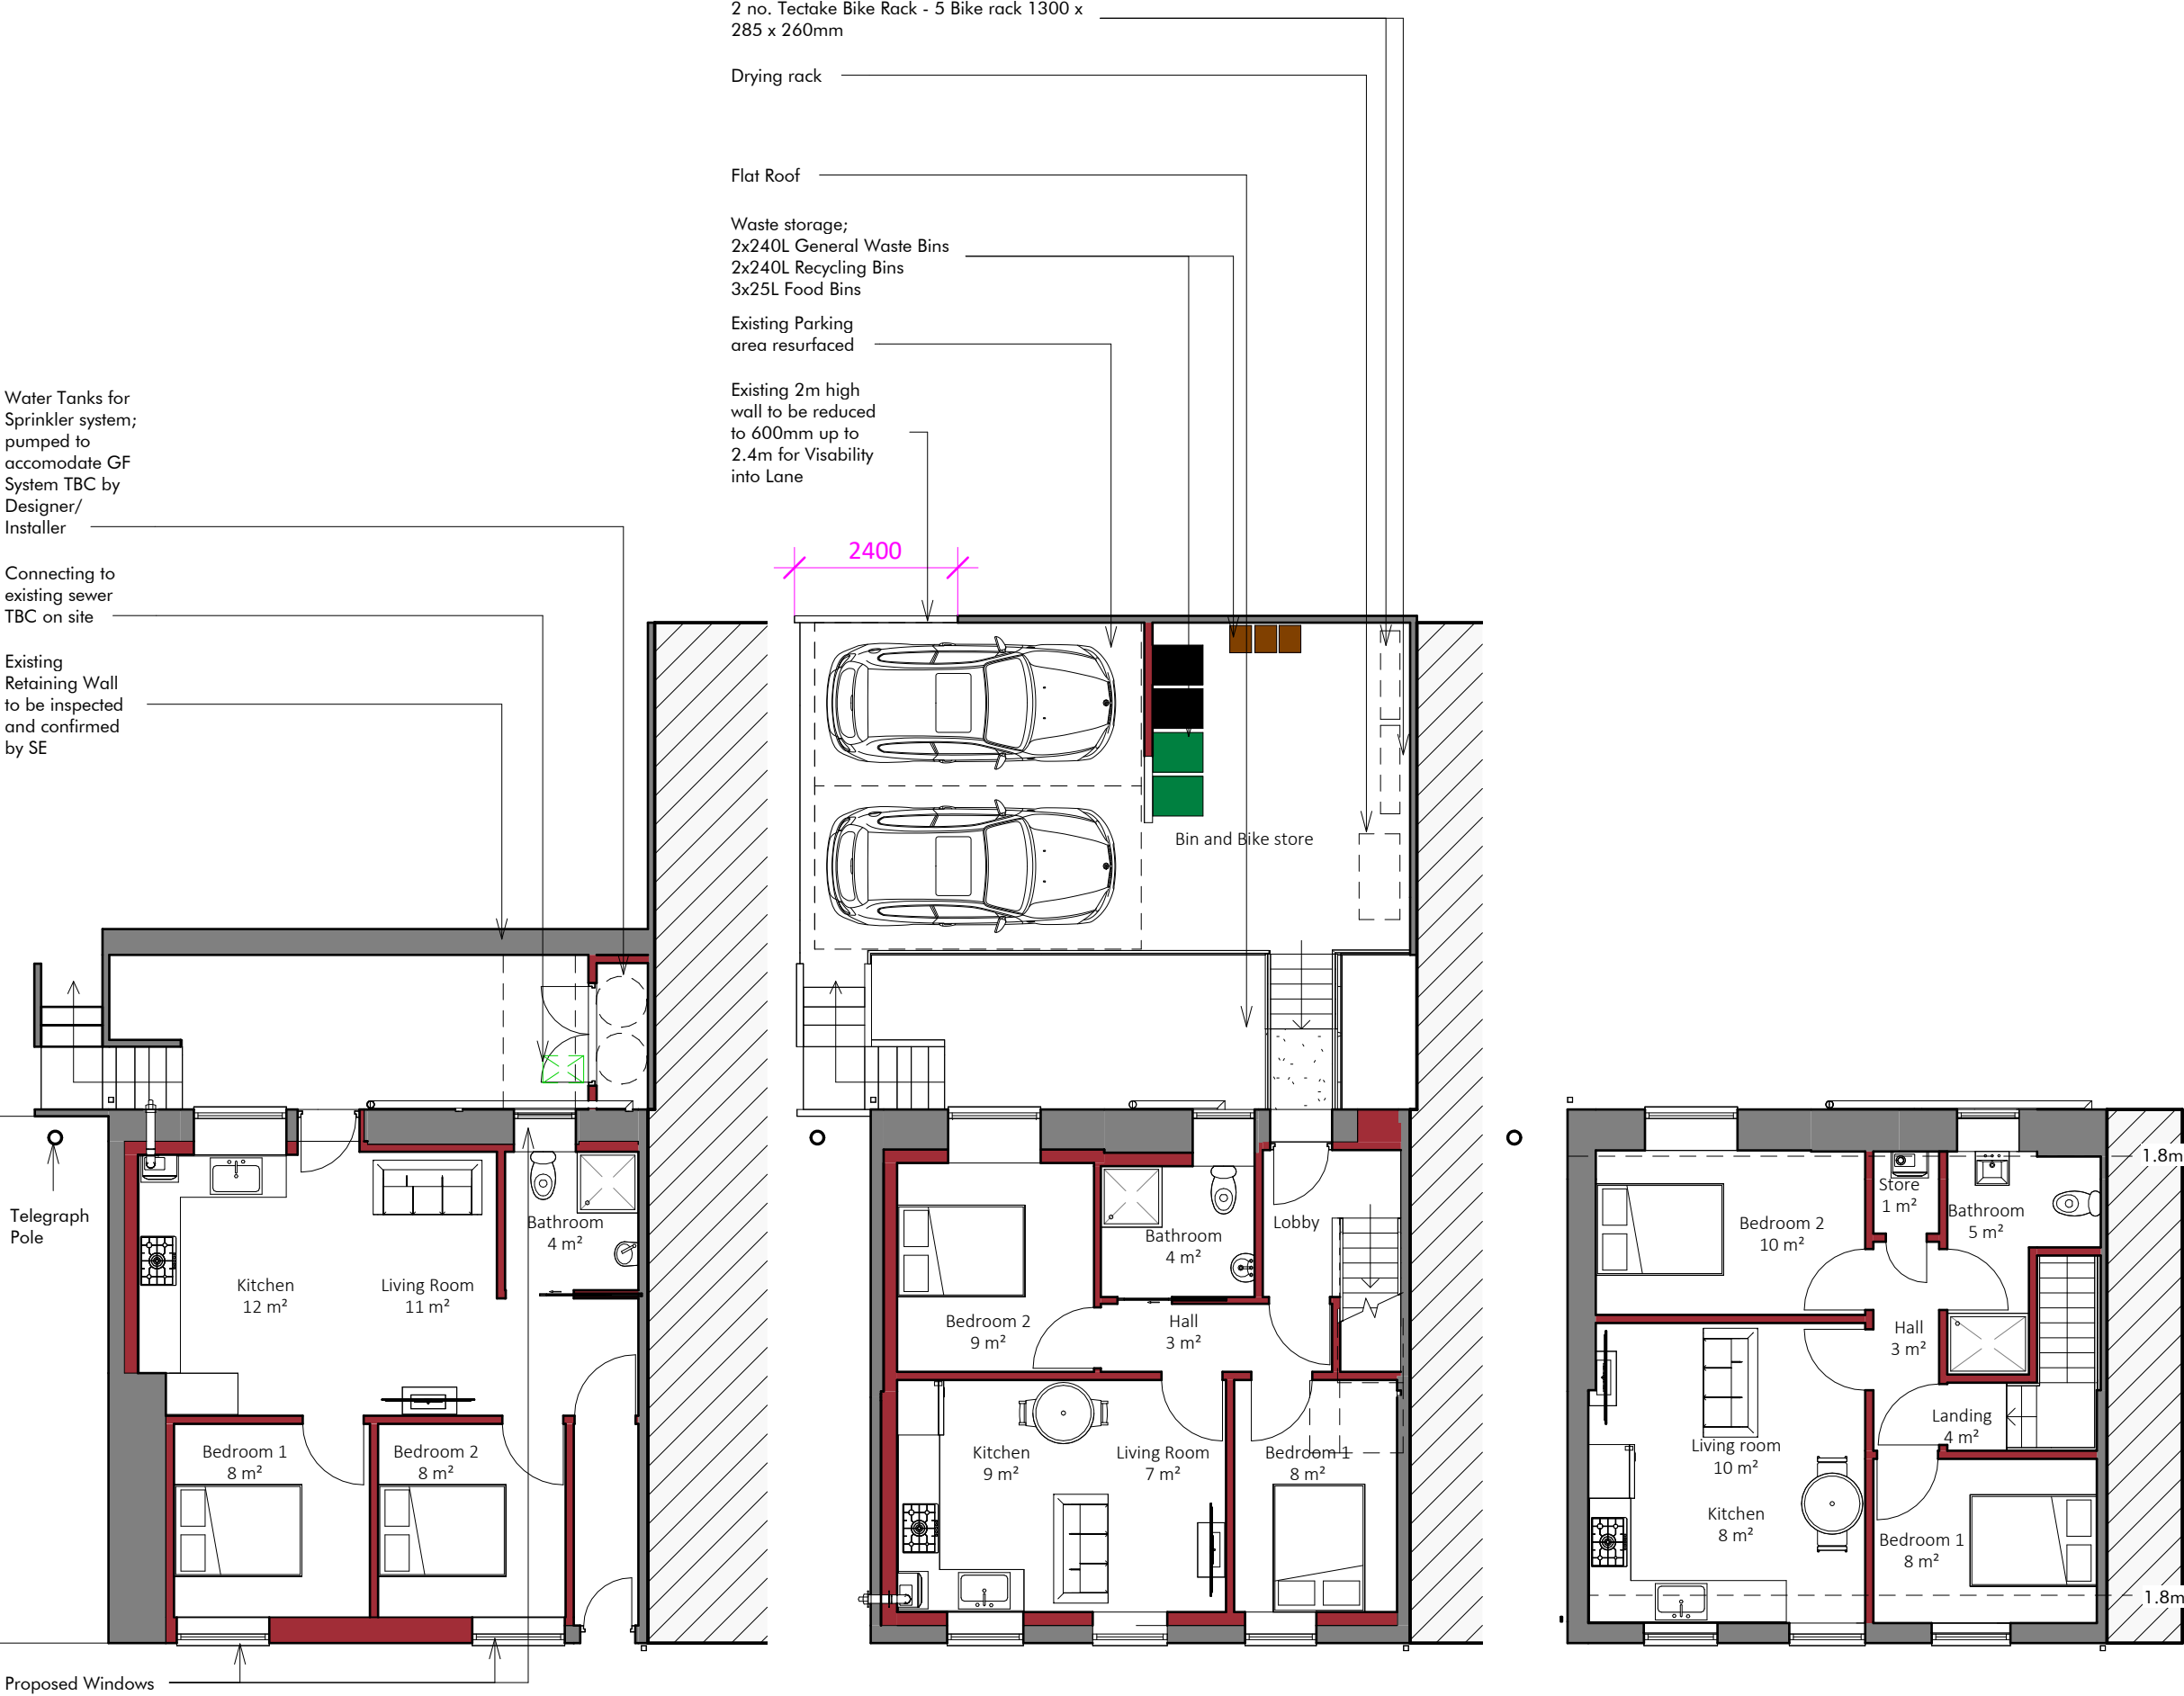

Proposed Ground Floor Plan

Proposed First Floor Plan

Proposed Second Floor Plan

darkin
architects

drawing on
experience

www.darkinarchitects.com

CARDIFF 02922 744 005
LLANELLI 01554 778 730
NEATH 01639 505 566

info@darkinarchitects.com

RIBA



Chartered Practice

THIS DRAWING IS THE COPYRIGHT OF DARKIN ARCHITECTS AND MAY NOT BE COPIED, ALTERED OR REPRODUCED IN ANY FORM OR PASSED TO A THIRD PARTY WITHOUT THEIR CONSENT. DIMENSIONS MUST BE CHECKED AND VERIFIED ON SITE AND ANY DISCREPANCIES SHOULD BE REPORTED TO THE ARCHITECT. THIS DRAWING MUST NOT BE SCALED AND SHOULD BE READ IN CONJUNCTION WITH ALL OTHER CONSULTANT'S DRAWINGS. IF IN DOUBT ASK FOR CONFIRMATION.

No.	Description	By	Date
F	Layout and annotations Amended	NCR	27/07/22
G	Amendments	NCR	18/08/22
H	Bin and Bike store annotations added	NCR	31/08/22
I	Amendments	NCR	06/10/22

CLIENT

Harry Turner

PROJECT

Change of Use

PROJECT ADDRESS

78 Neath Road
Briton Ferry
SA11 2YR

DRAWING TITLE

Proposed Plans

DRAWN BY	CHECKED BY	© Copyright
NCR	TOM	Darkin Architects 2022
PROJECT REF	SCALE	PAPER SIZE
RC233	1 : 100	A3
DRAWING	REVISION	DATE
102	I	13/05/22