


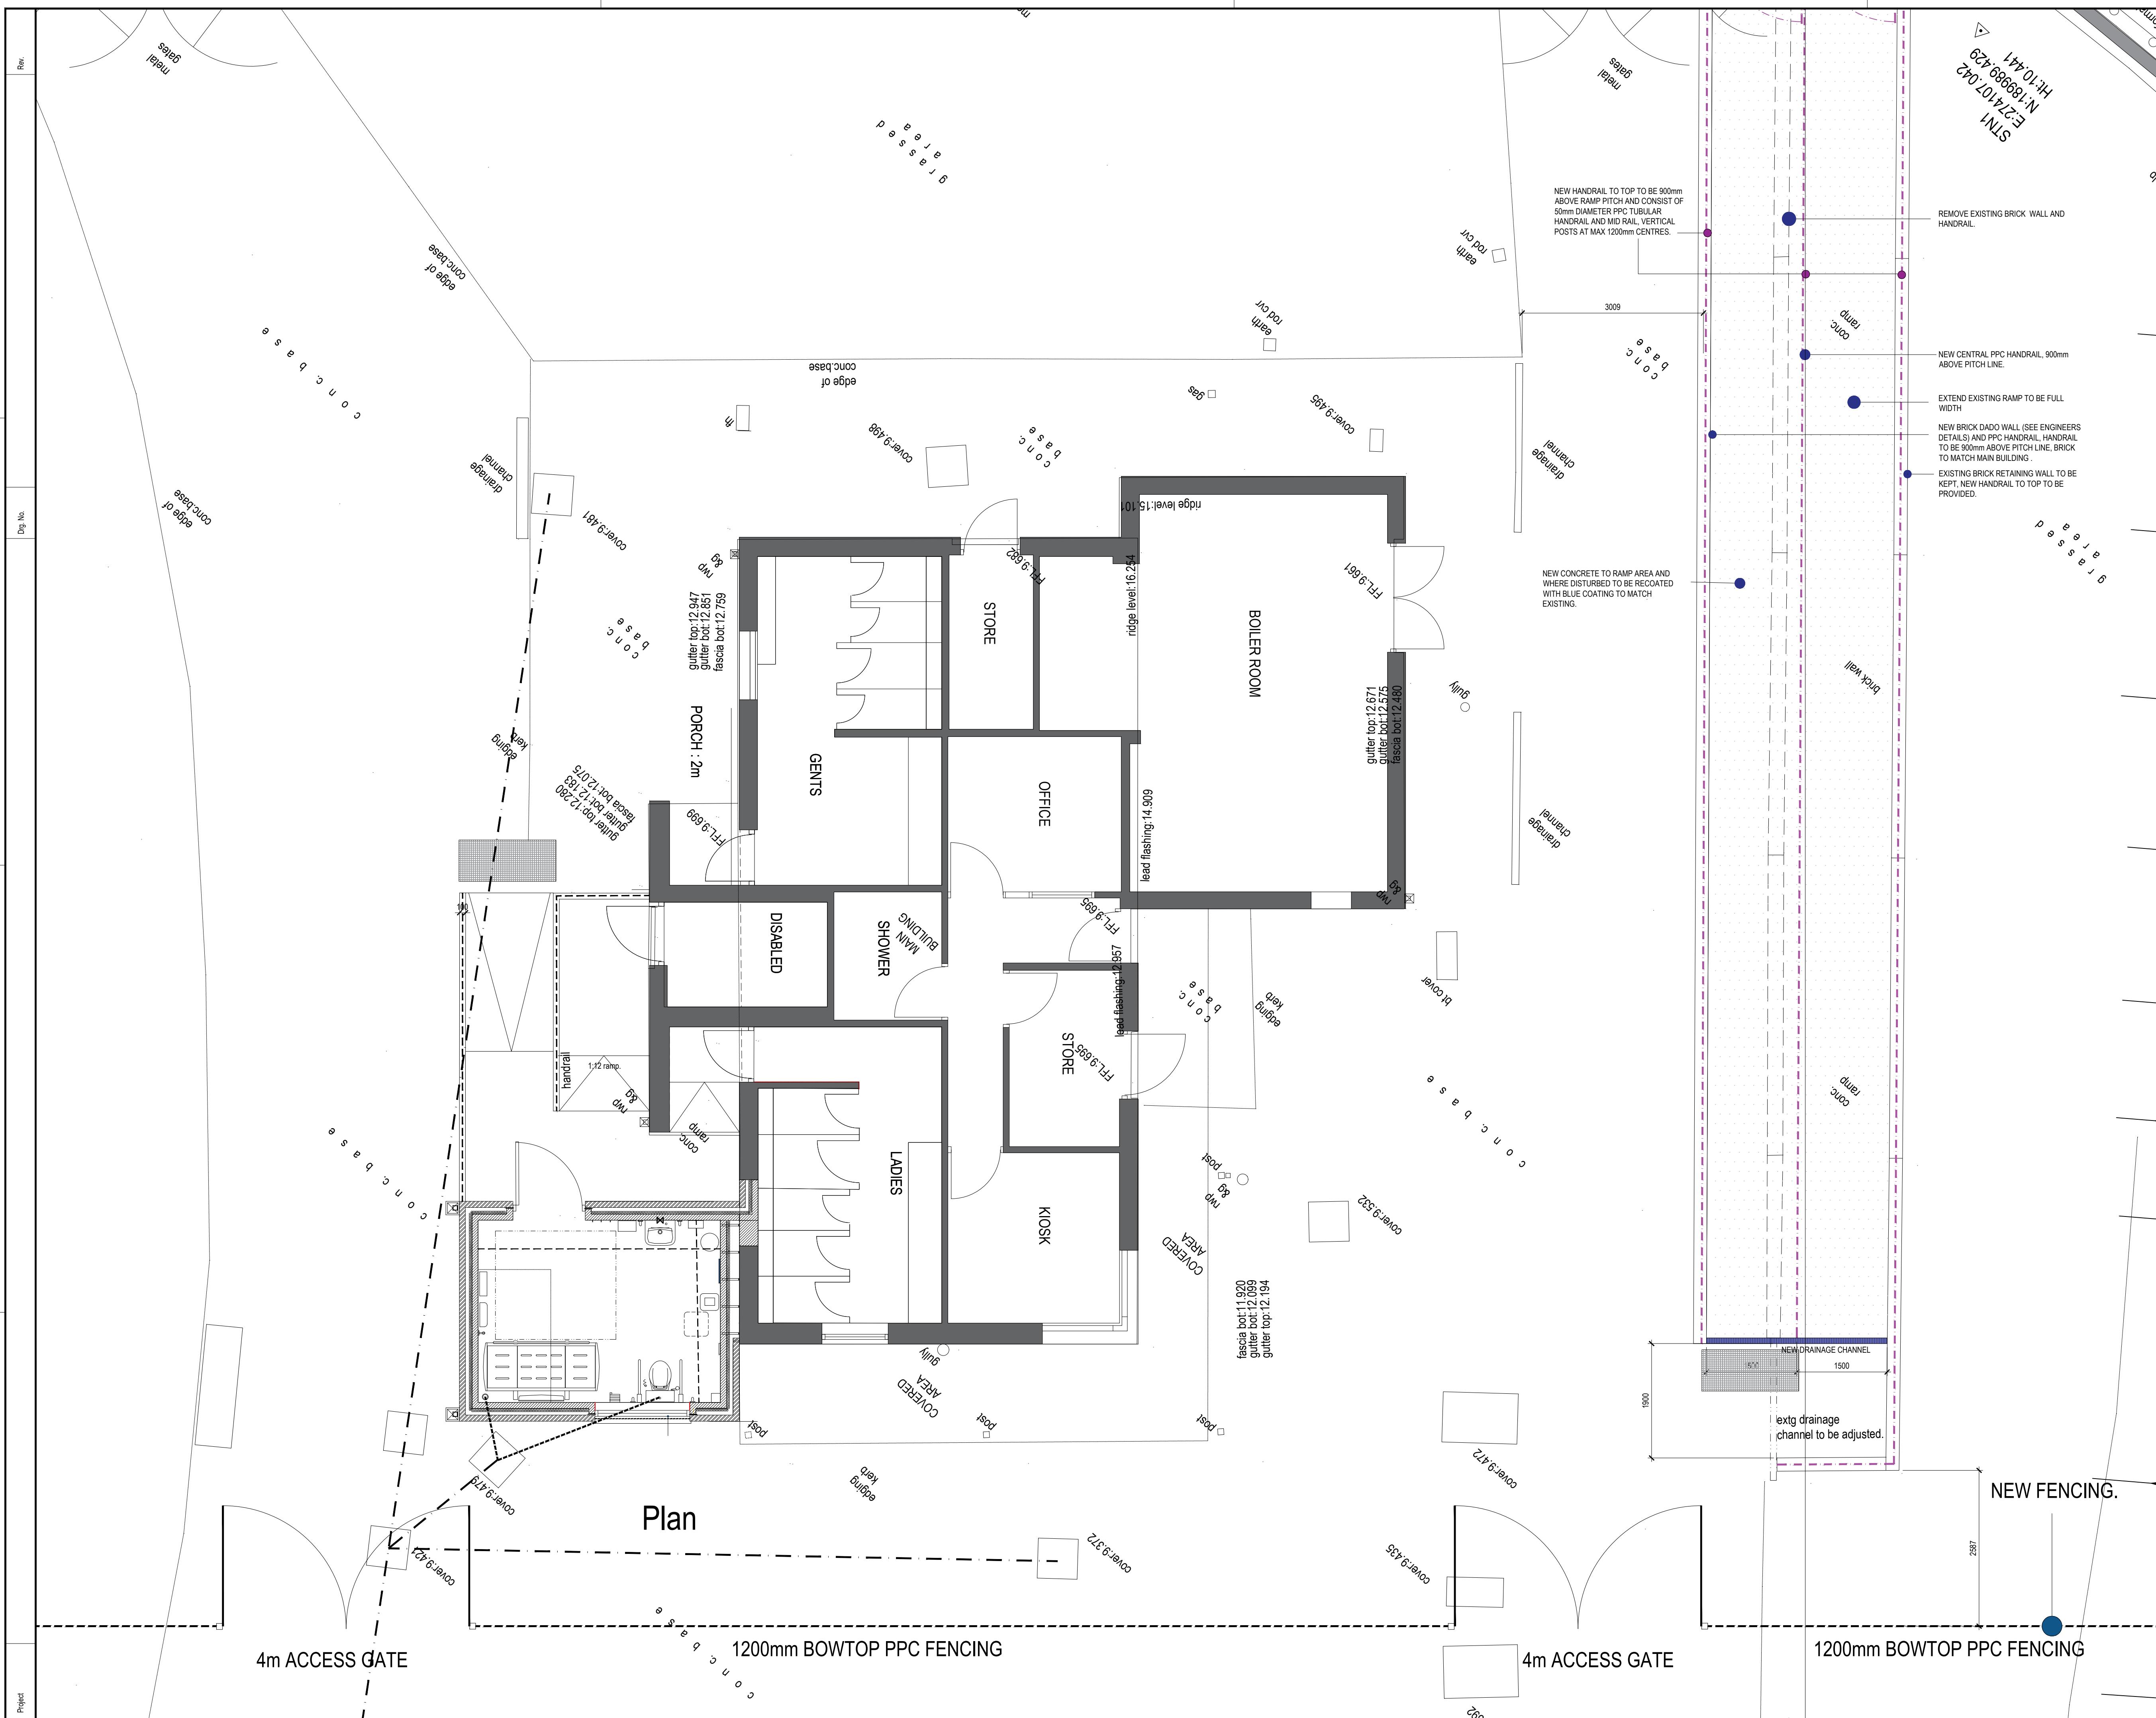

NOTES						
1. All dimensions in millimetres unless otherwise stated.						
Rev	Details	Dr	Ch	Apr	Date	
Neath Port Talbot Castell-nedd Port Talbot County Borough Council Cyngor Bwrdeistref Sirol Making a difference <i>Gwahaniaeth er gwell</i>						
PROPERTY & REGENERATION Nicola Pearce BSc(Hons) DipTP MRTPI DIRECTOR OF ENVIRONMENT AND REGENERATION THE QUAYS, BRUNEL WAY BAGLAN ENERGY PARK SA11 2GG www.npt.gov.uk						
<u>Project</u> AQUA SPLASH PHASE 3 ABERAVON SEAFRONT						
<u>Drawing Title</u> EXISTING FLOOR PLAN						
File No.		Property Ref. No.				
Drawn	WGH	Checked		Approved		
Date	OCT 2022	Date		Date		
<u>Scales</u>		1:50@A1				
Drawing No.						Rev.
A1265 - 101						