




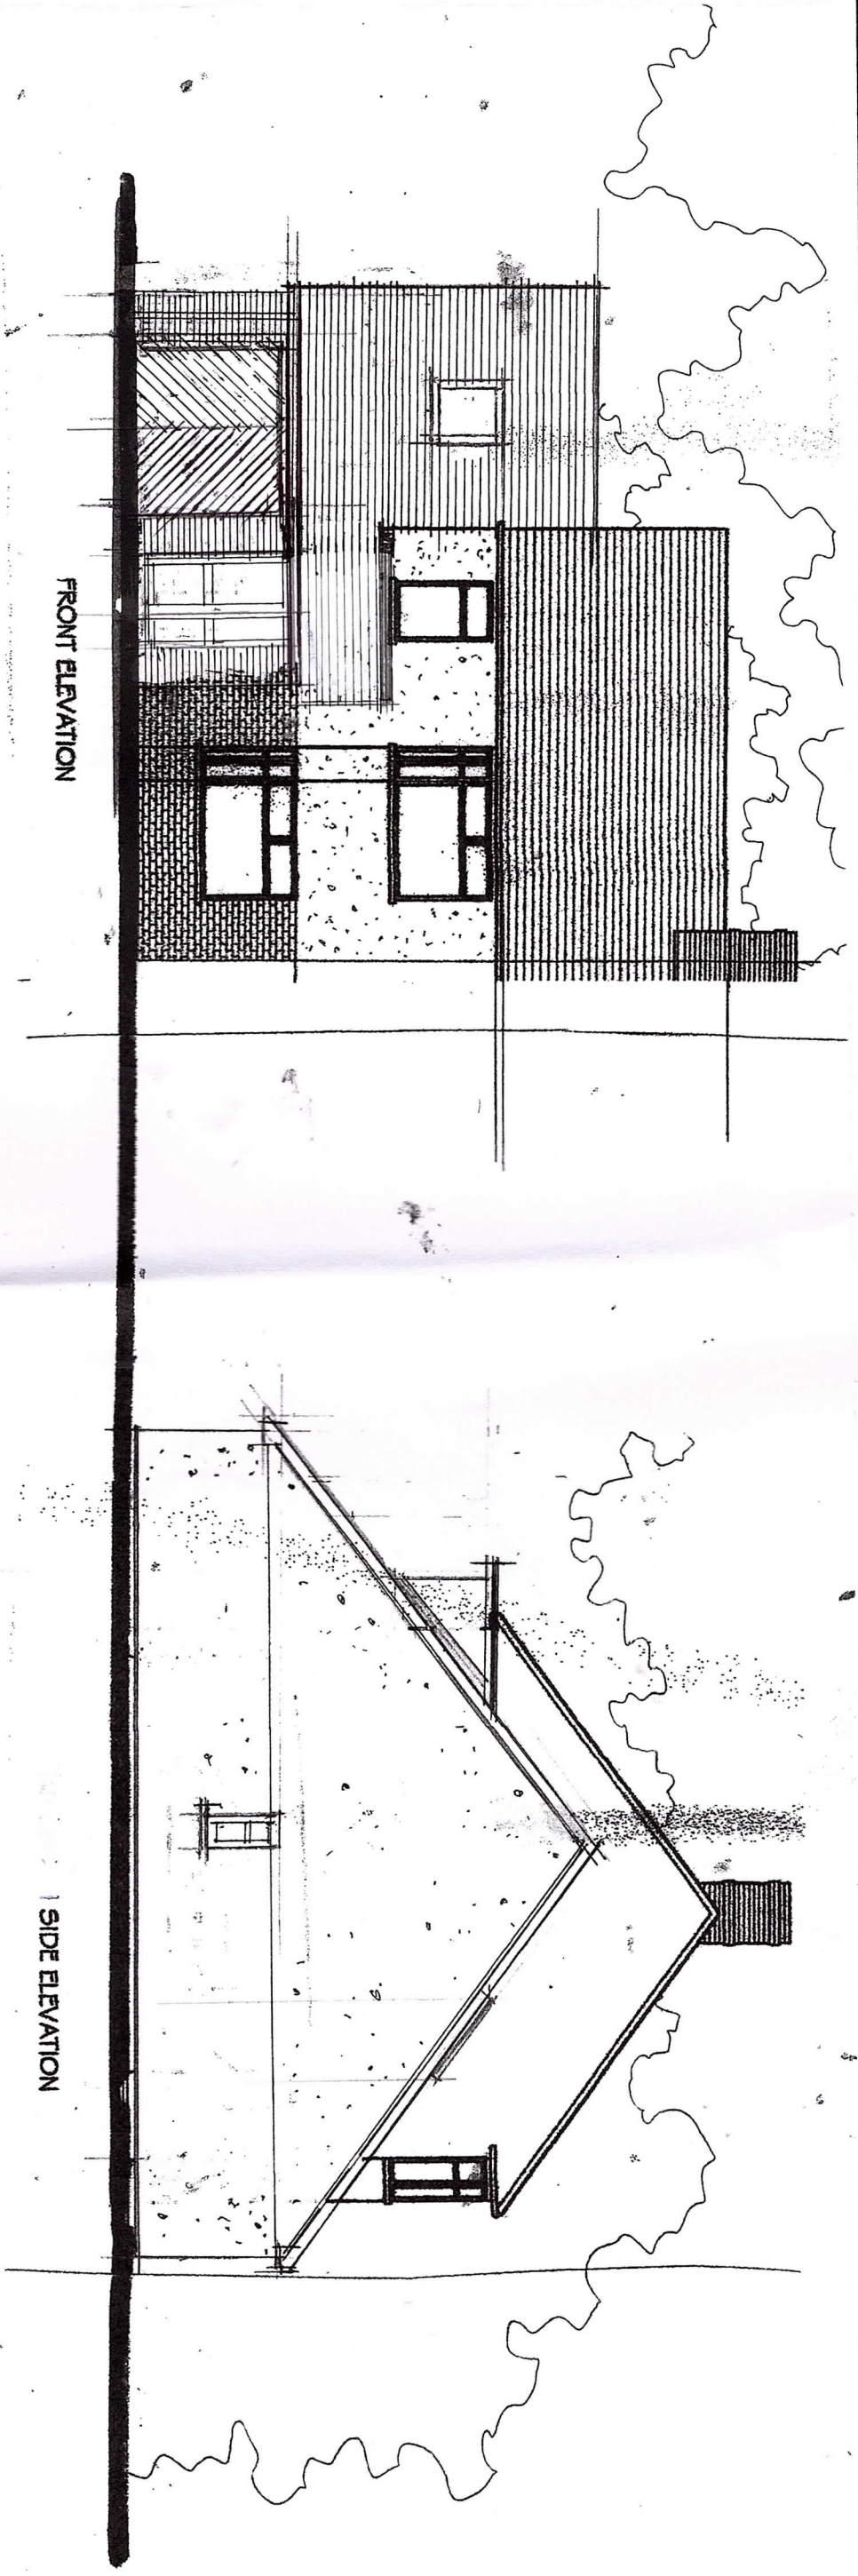

FRONT ELEVATION

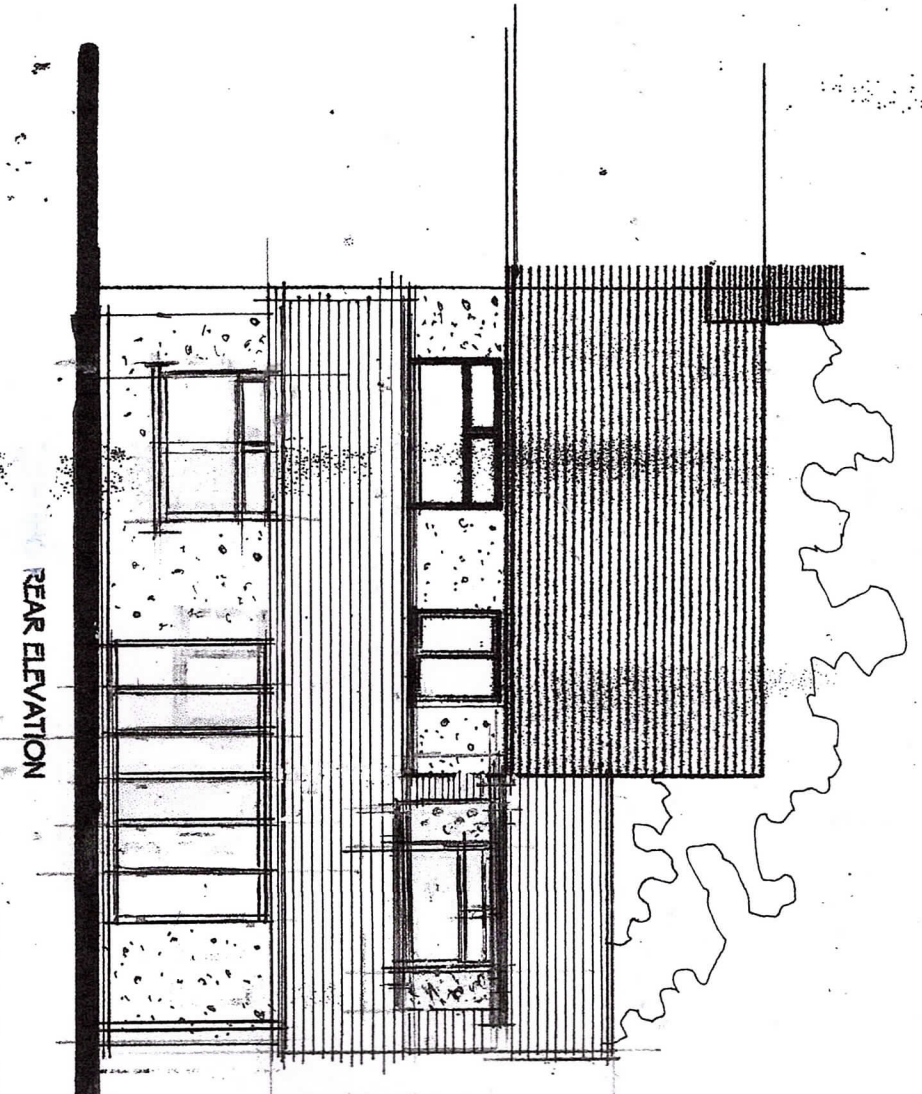

REAR ELEVATION

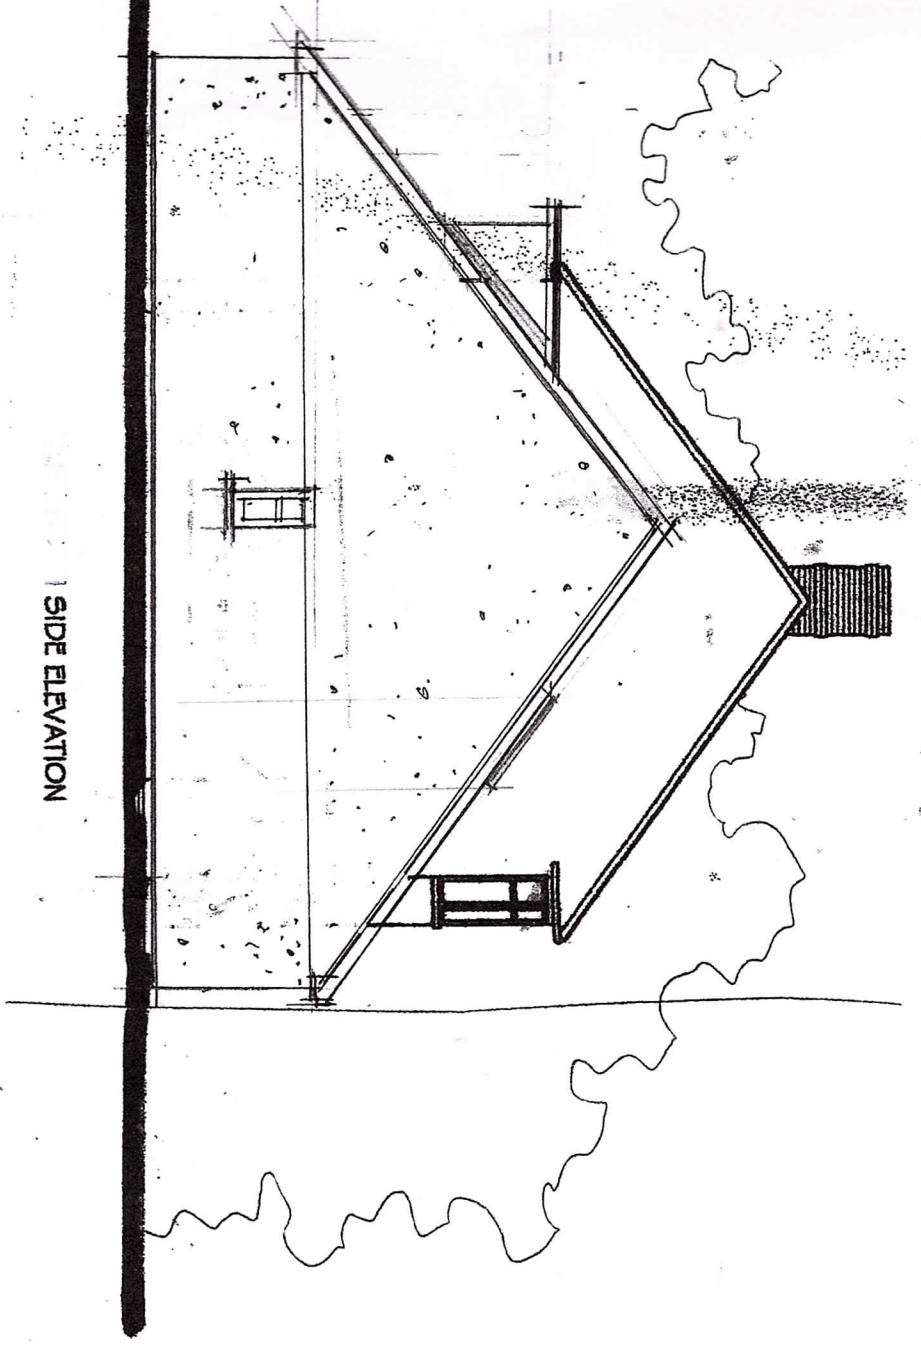

SIDE ELEVATION

- Roof
concrete tile
White PVCu fascia, soffit and barge boards.
White PVCu rainwater goods
- Walls
facing brick and render & dash finish
- Windows & doors to comprise of
double glazed White PVCu units.

PROPOSED EXTENSION
195 WESTERN AVENUE SANDFIELDS PORT TALBOT
ELEVATIONS AS PROPOSED

Scale : 1:100
Dwg No 005