


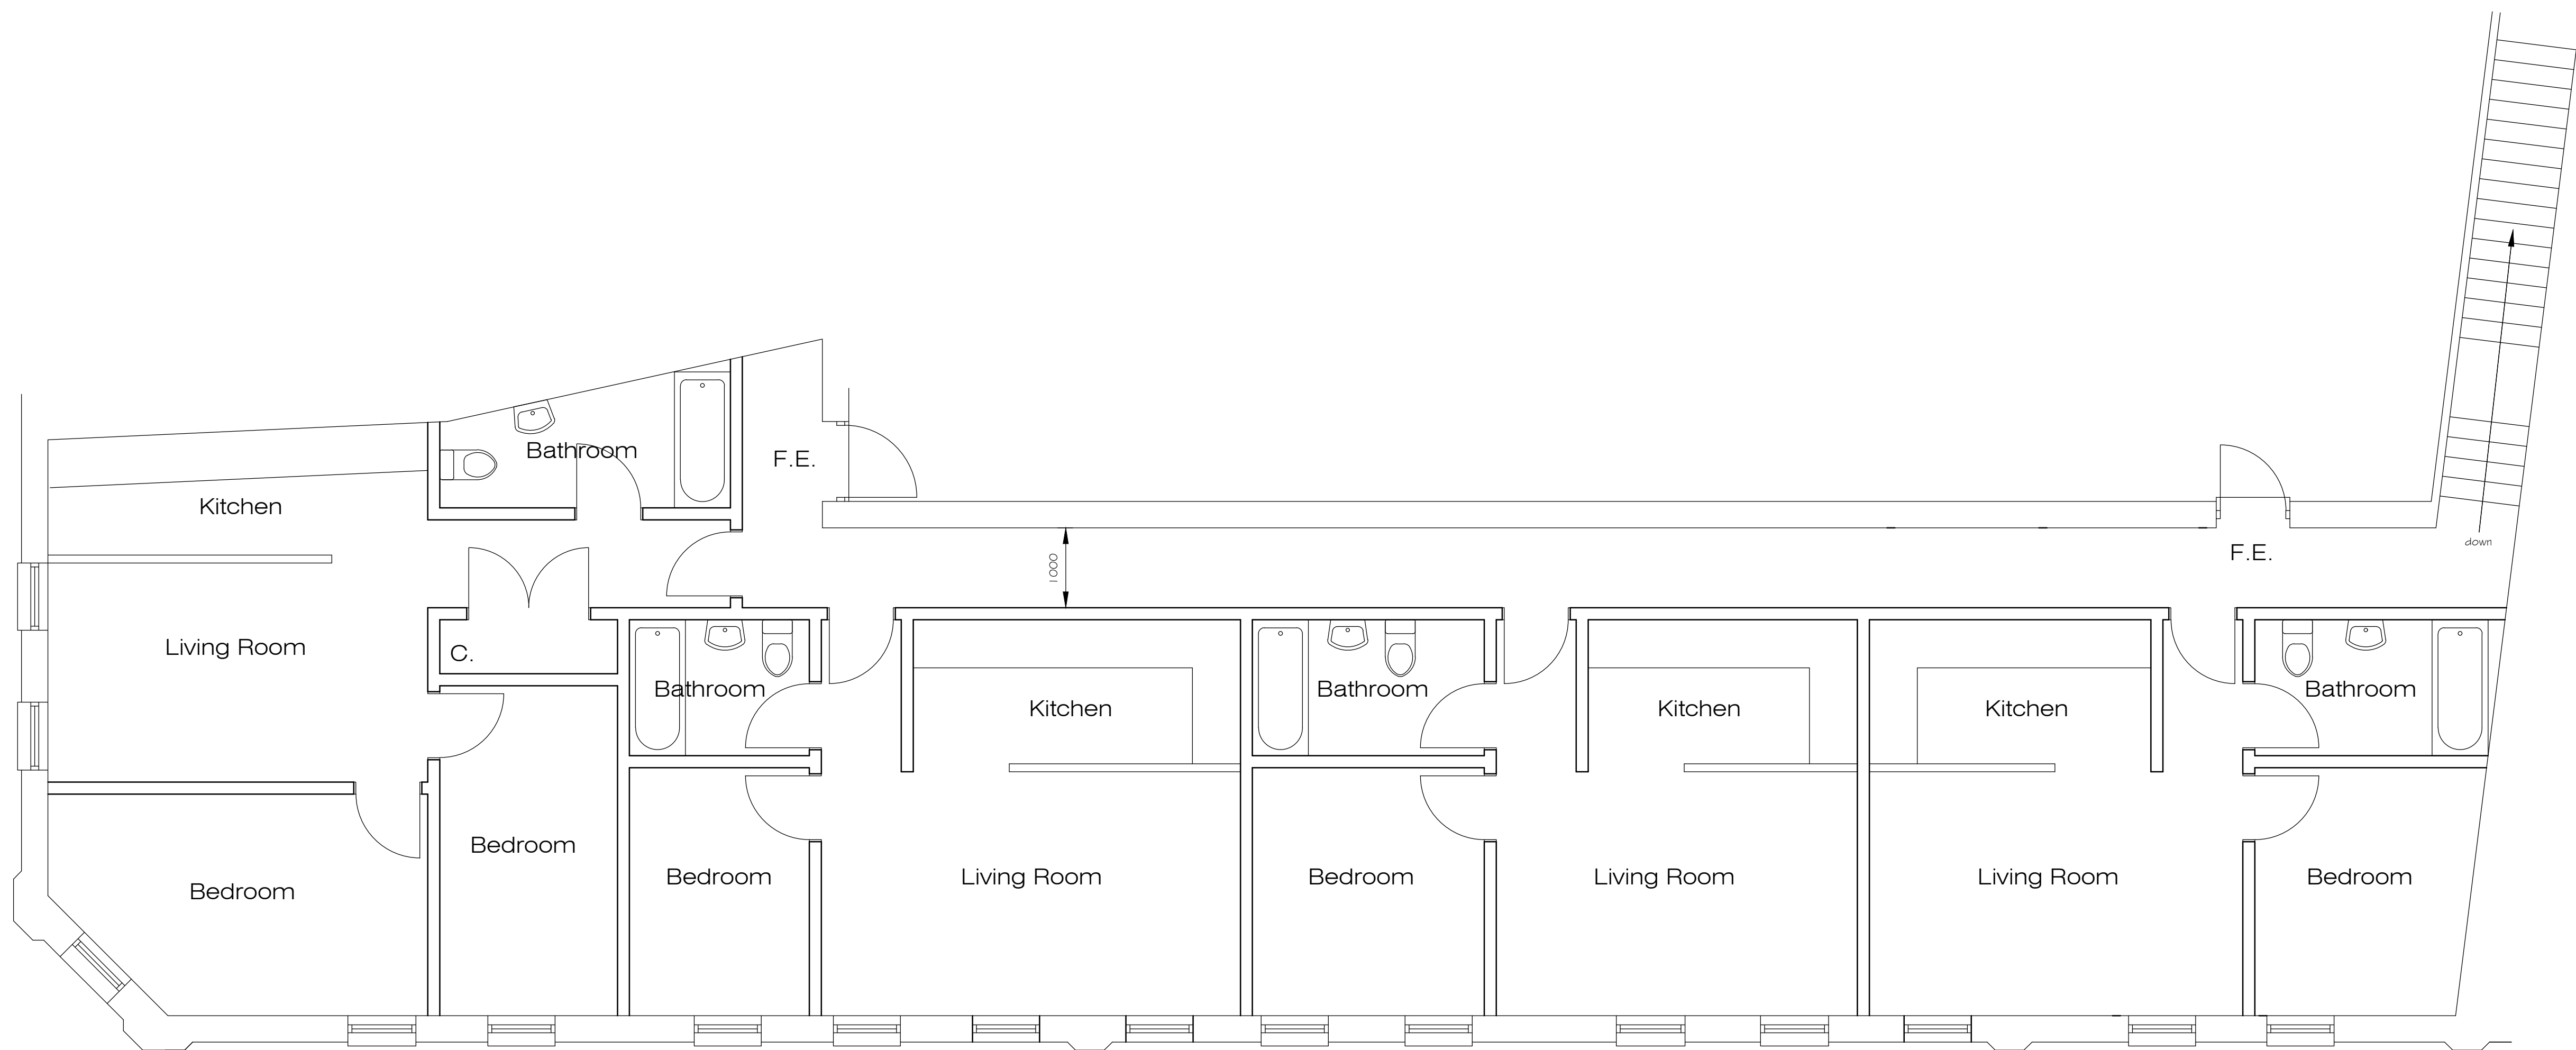

Flat 1 55.8 square metres.

Flat 2 37.8 square metres.

Flat 3 37.4 square metres.

Flat 4 37.8 square metres.

PROPOSED FIRST FLOOR PLAN



Architectural Design & Services
M.C.I.A.T.
38 De La Beche Road, Sketty,
Swansea, SA2 9AR.
Mobile: 07818 067467
e-mail: crescent3000@aol.com

Project
Proposed Flats and Retail Units at
46 Wind Street, Neath, SA11 3EN.

Description
PLANNING DRAWING FIRST FLOOR

Scale 1/50 @ A1.	Date August 2022.
Drawn	Checked

Drawing No.
PC22/48/4

