




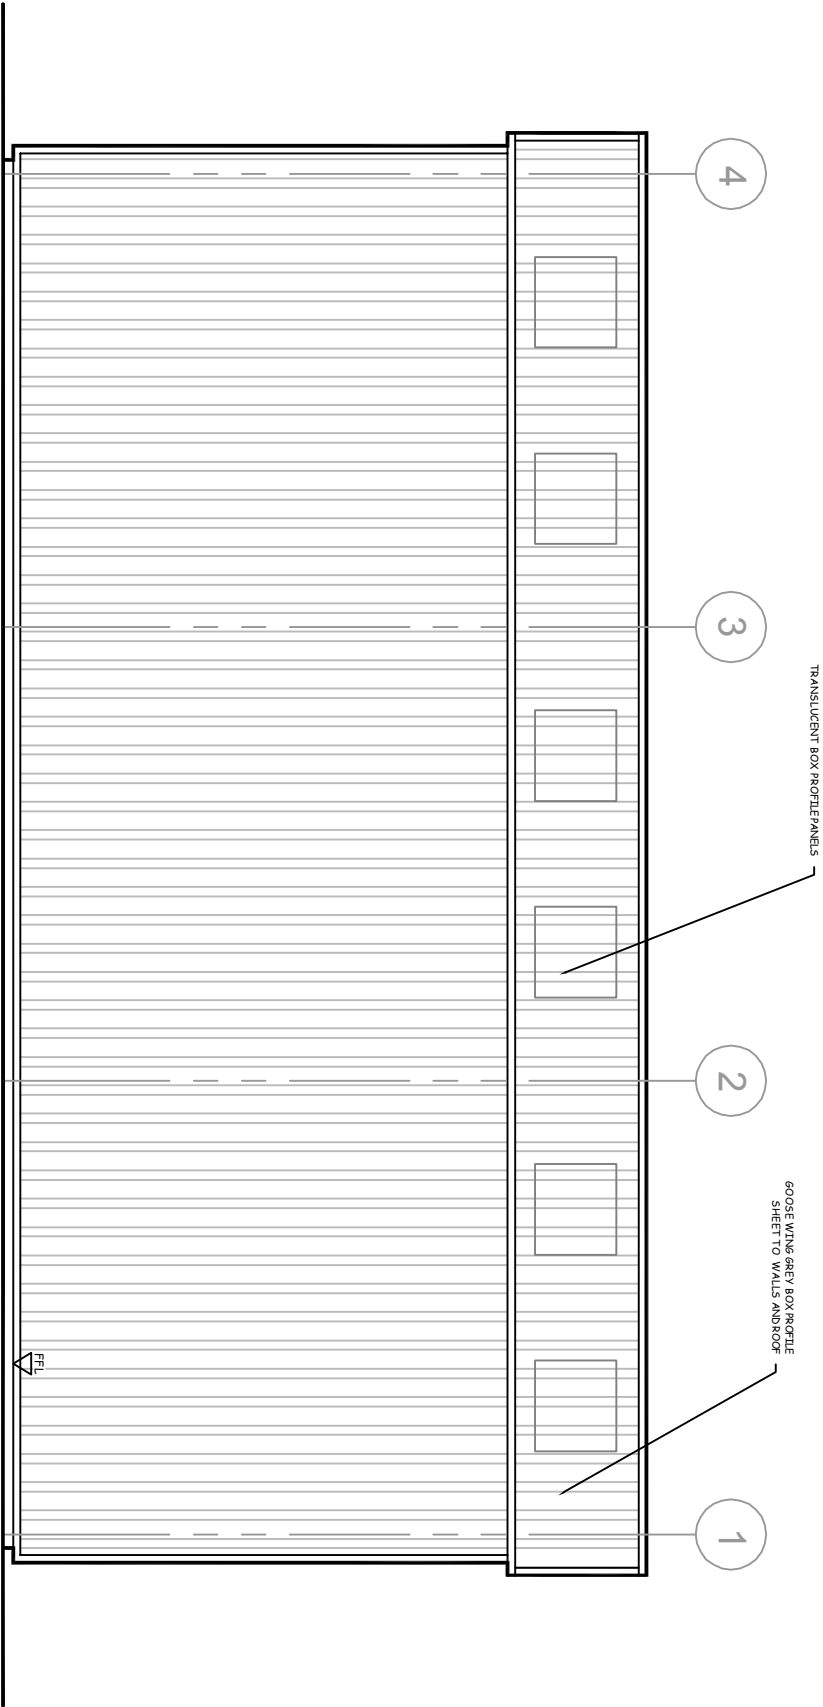


FRONT TO ROAD

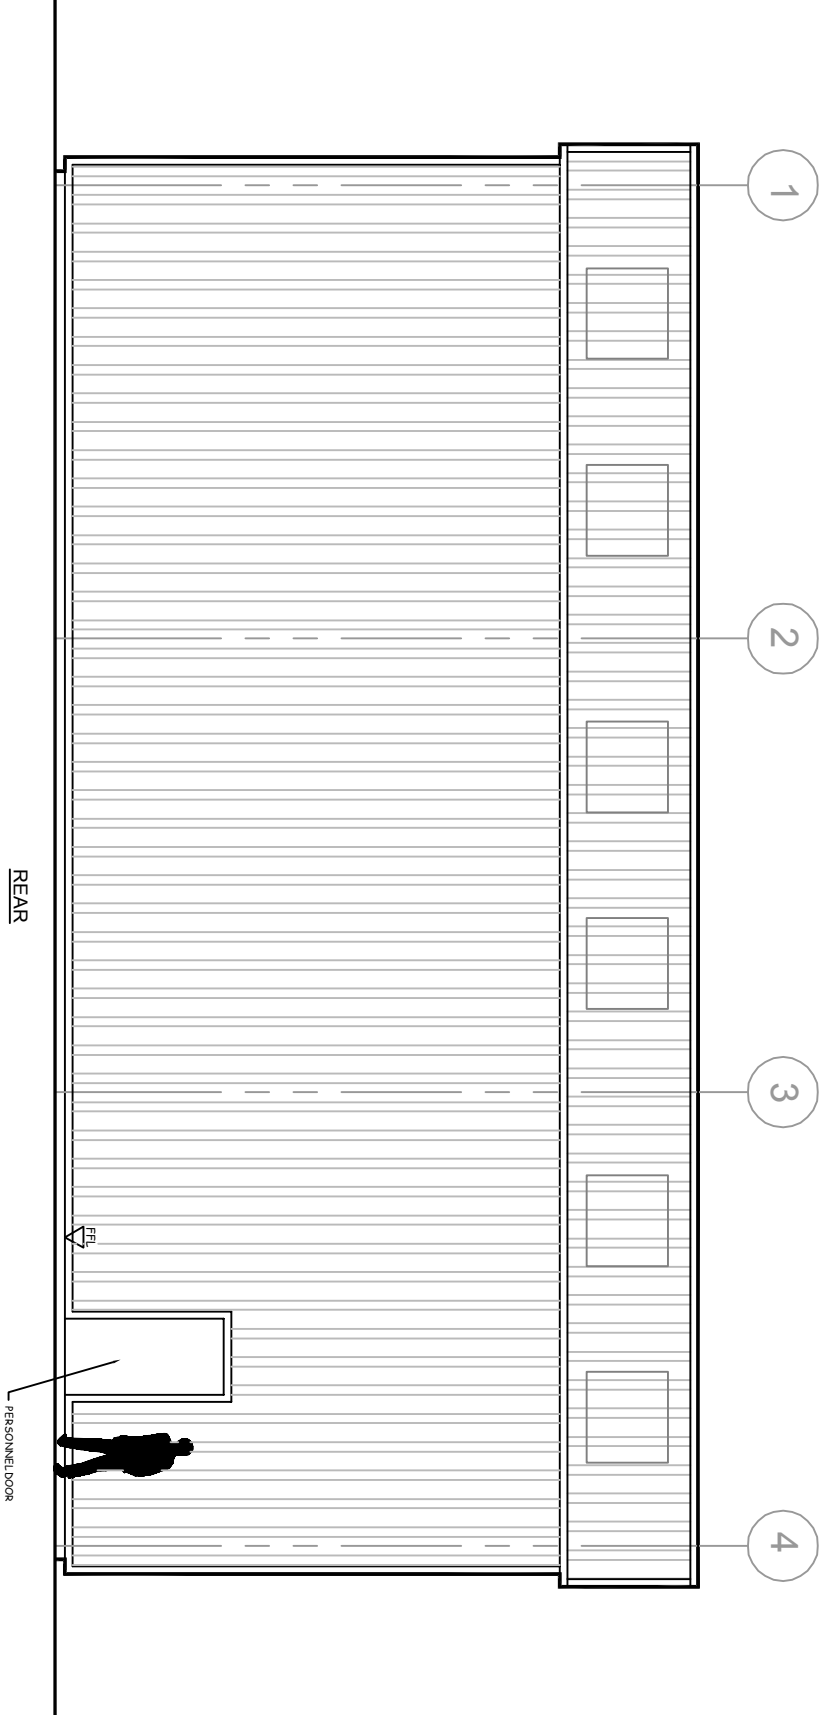

REAR

 

Rev	Description	Date	Initial
1	PROPOSED LIGHT INDUSTRIAL UNIT AT PARK HOWARD ROAD, CWMGORS, GWAEN-CAE-GURWEN		
Title			
PROPOSED BUILDING FRONT/REAR ELEVATIONS			
Date	APRIL 2022	Drawn	MIS
Scale(s)	1:100 @ A3	Issue	
Dwg No.	22/884/05	Revision	
Disc	Park_Howard_Rd_GCG_Build.dwg		

 

69 Walter Road, Swansea, SA1 4QA - Tel: 01792 648380

This is a preliminary drawing. It is not to be used for construction or for any other purpose without the written permission of S&M Engineering Ltd. No liability will be accepted for any loss or damage caused by the use of this drawing. Dimensions where shown should be confirmed on site. Any discrepancies should be referred to the architect.

A3

C