


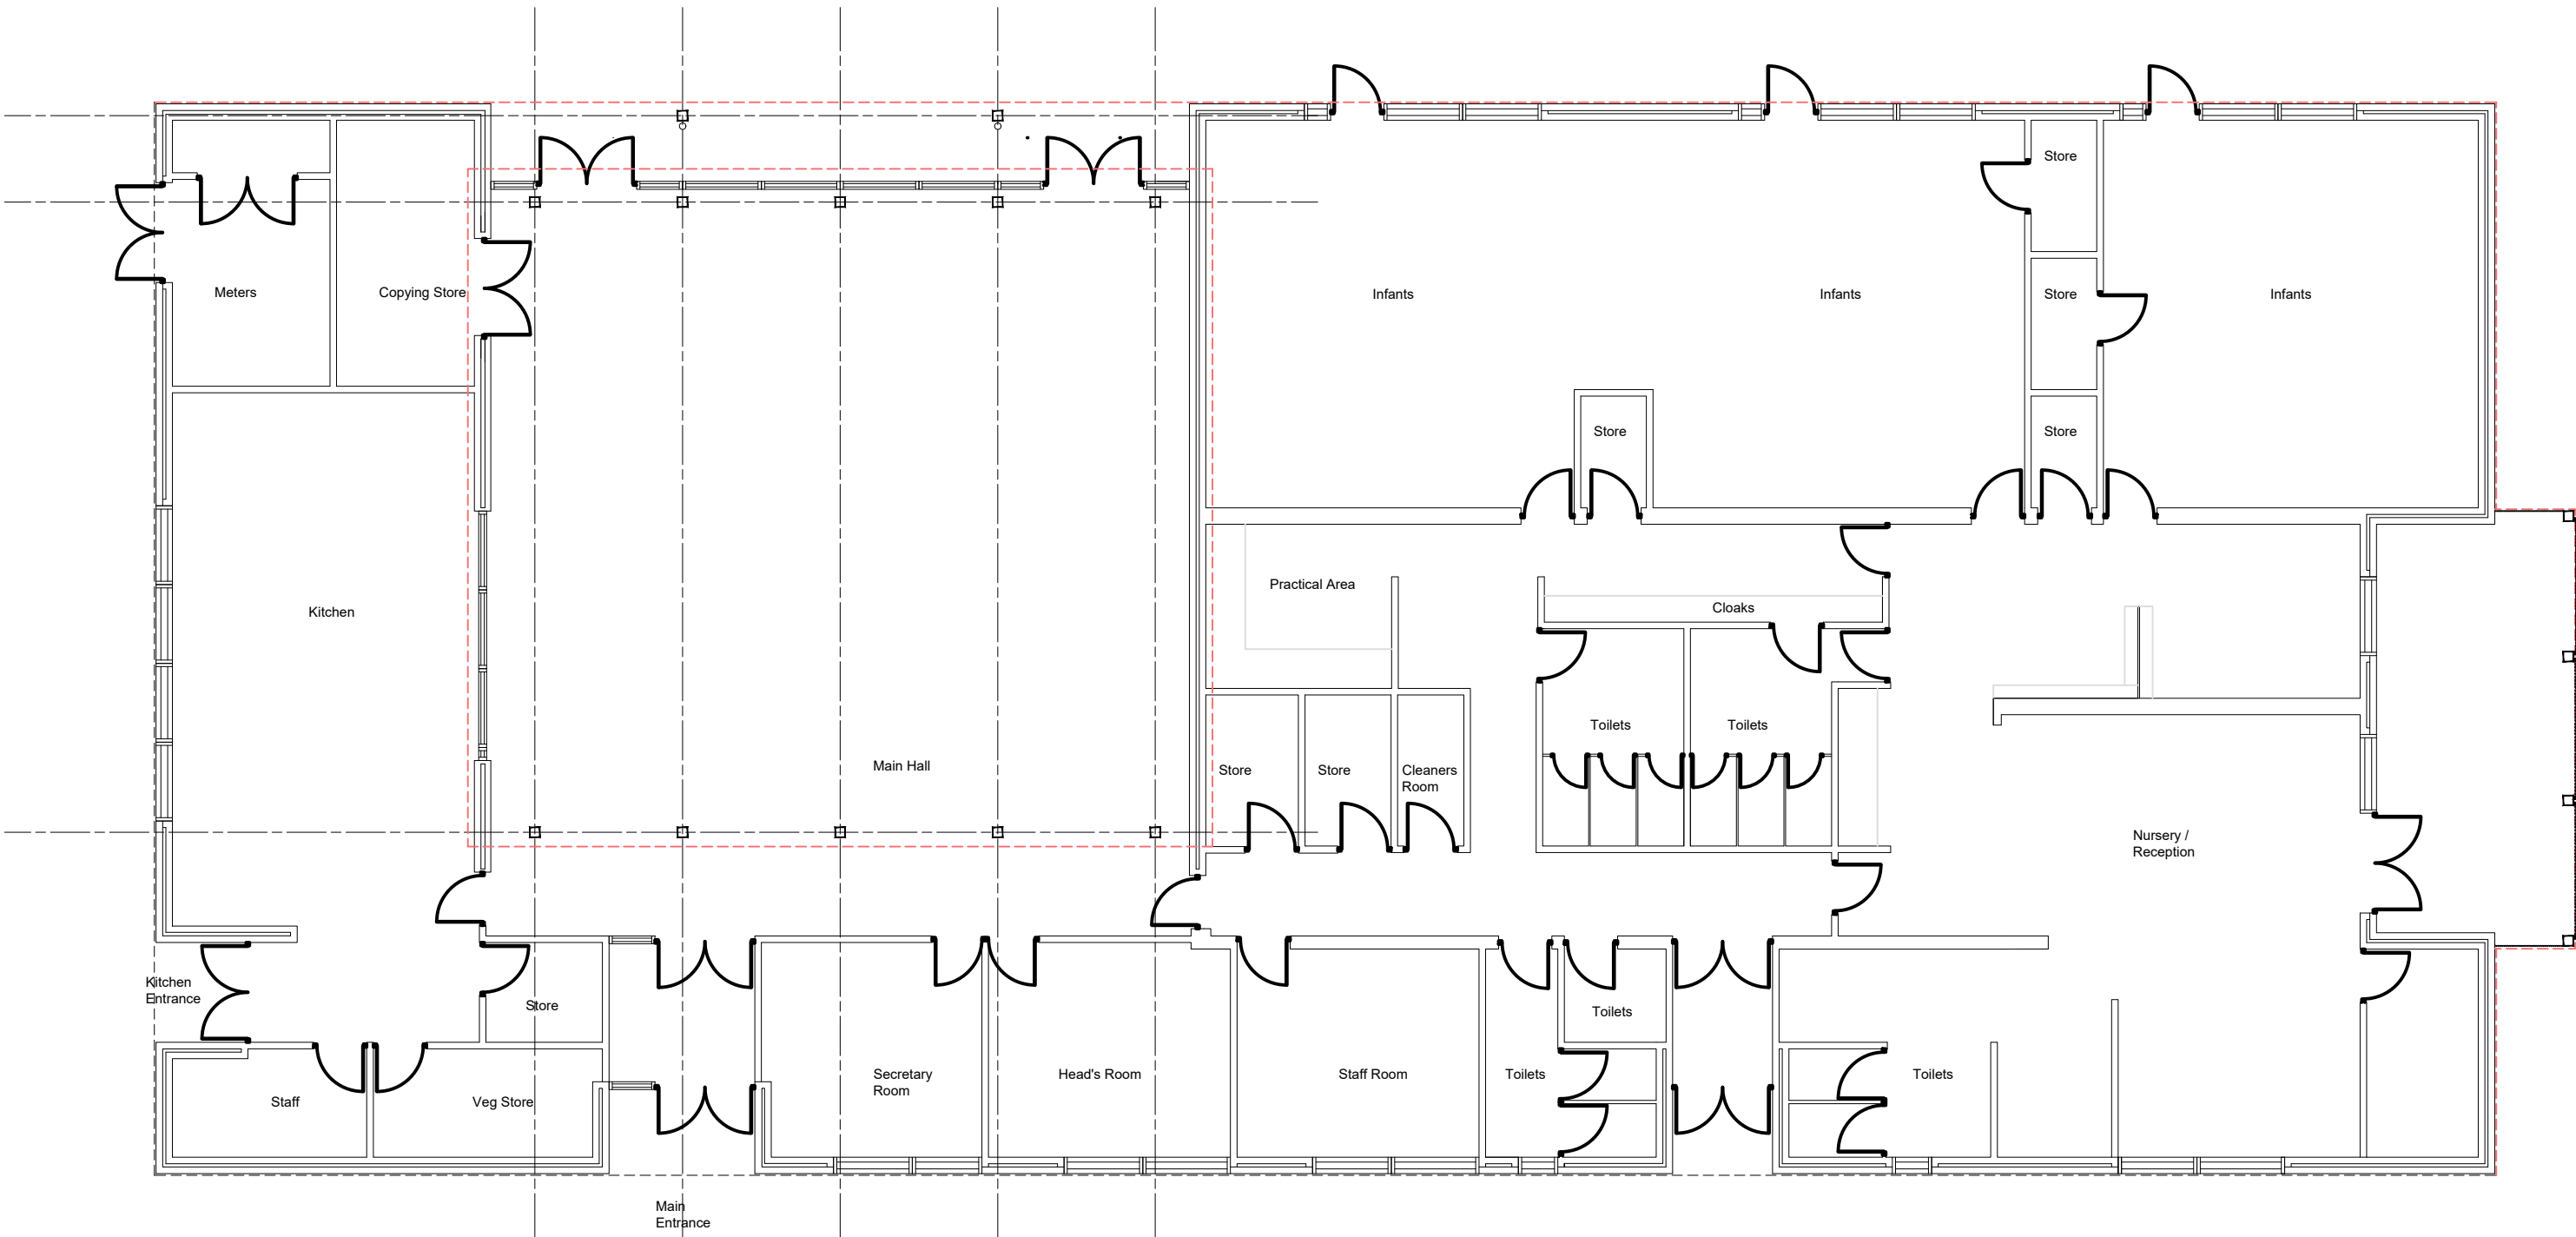

NOTES

1. All dimensions in millimetres unless otherwise stated.

Rev	Details	Dr	Ch	Apr	Date
-----	---------	----	----	-----	------



Neath Port Talbot
Castell-nedd Port Talbot
County Borough Council Cyngor Bwrdeistref Sirol
Making a difference Gwahaniaeth er gwell

PROPERTY & REGENERATION
Nicola Pearce BSc(Hons) DipTP MRTPI
DIRECTOR OF ENVIRONMENT AND REGENERATION
THE QUAYS, BRUNEL WAY
BAGLAN ENERGY PARK SA11 2GG
www.npt.gov.uk

Project

RHOS PRIMARY SCHOOL
HALL EXTENSION AND
ALTERATIONS

Drawing Title

EXISTING FLOOR PLAN

File No.		Property Ref. No.			
Drawn	WGH	Checked		Approved	
Date	OCT 2022	Date		Date	
Scales		1:100@A2			
Drawing No.					Rev.
A1256 - 101					