
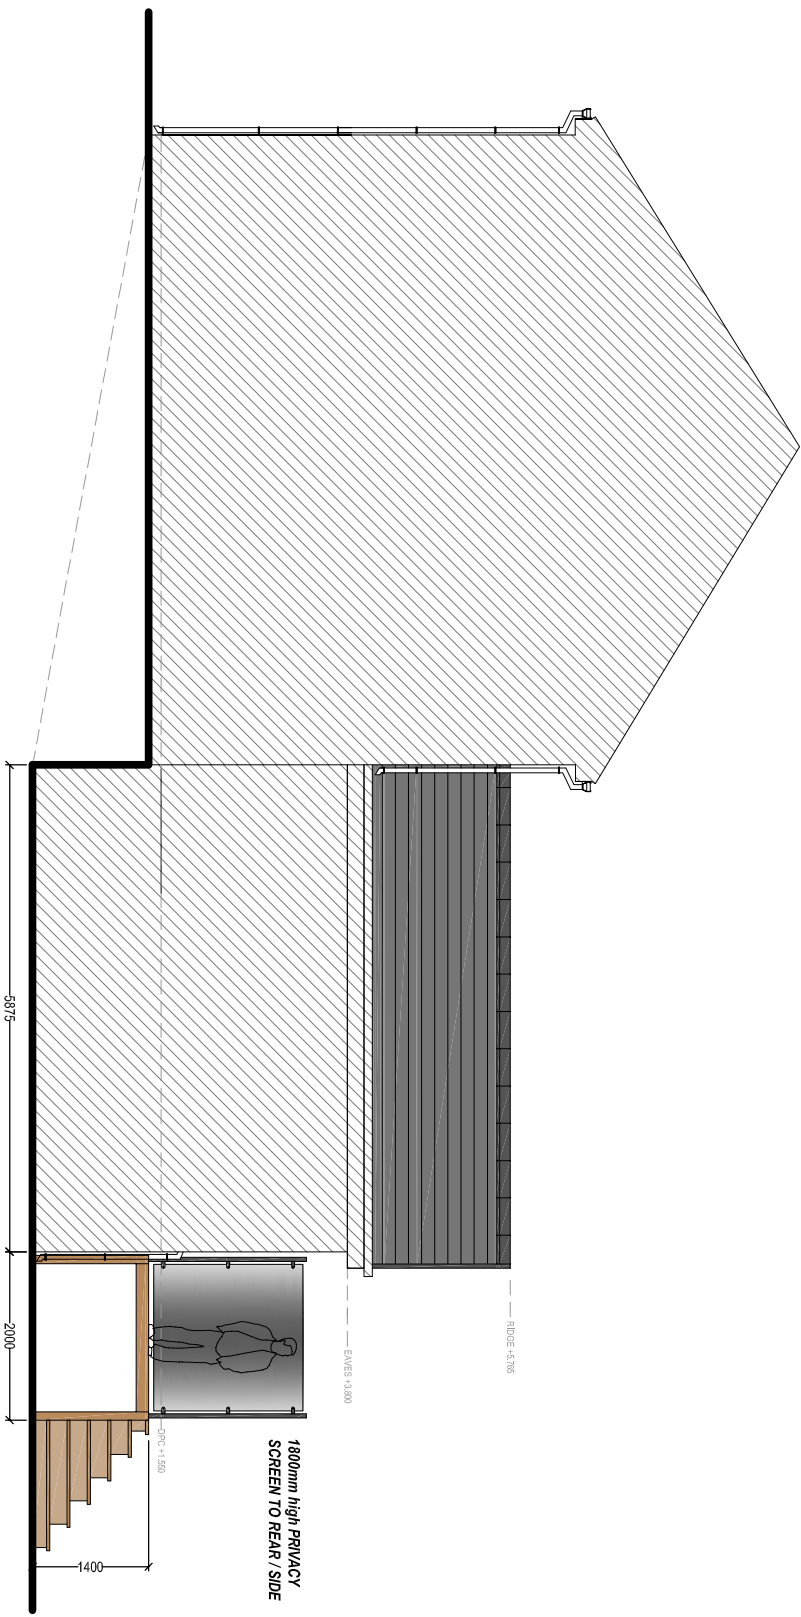
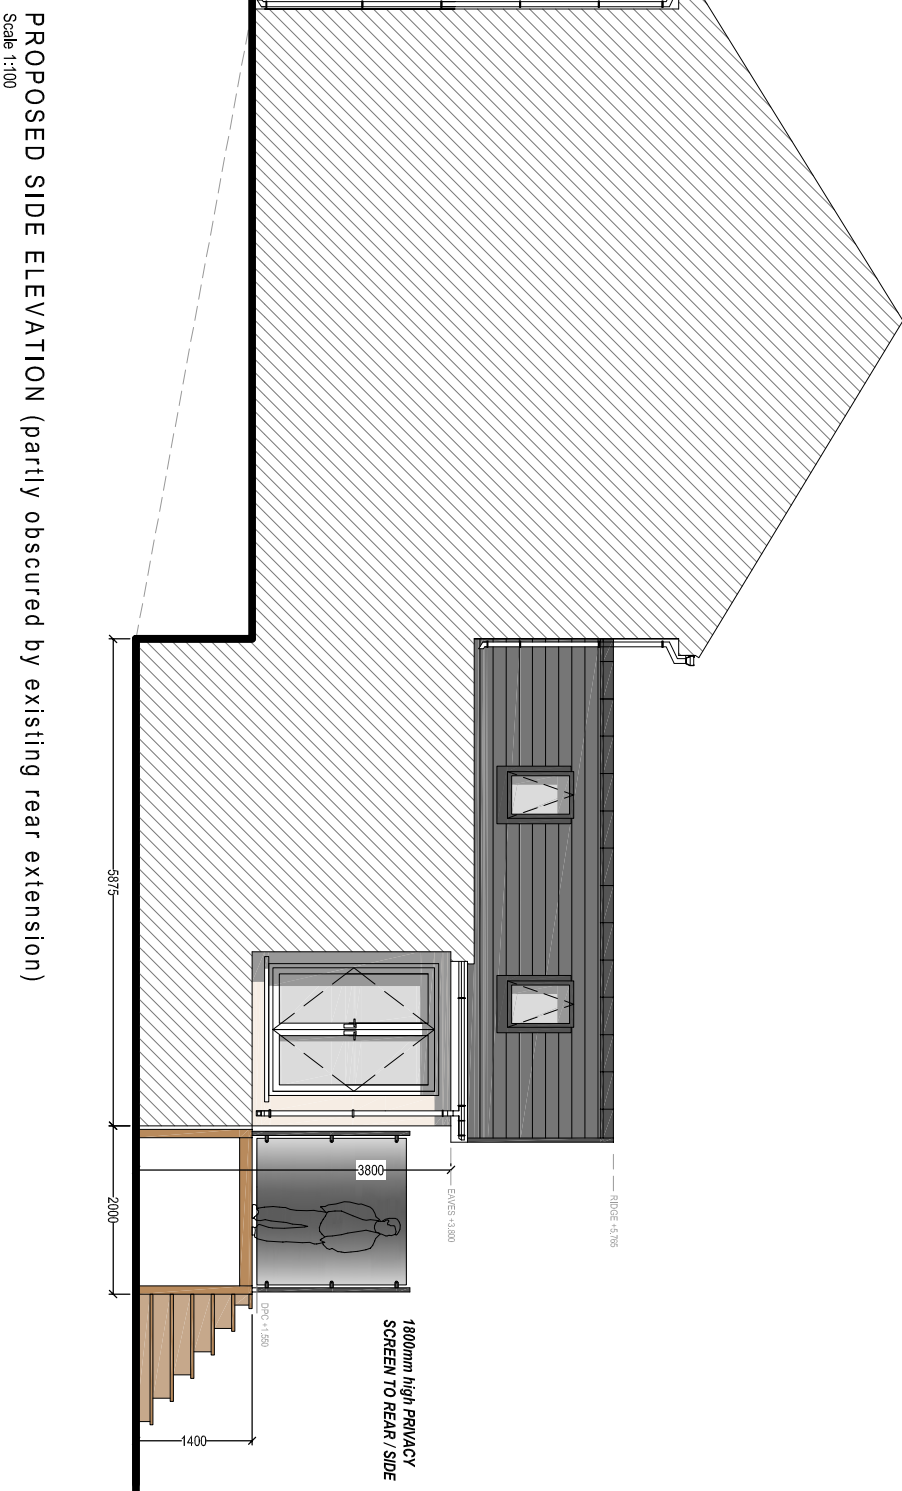
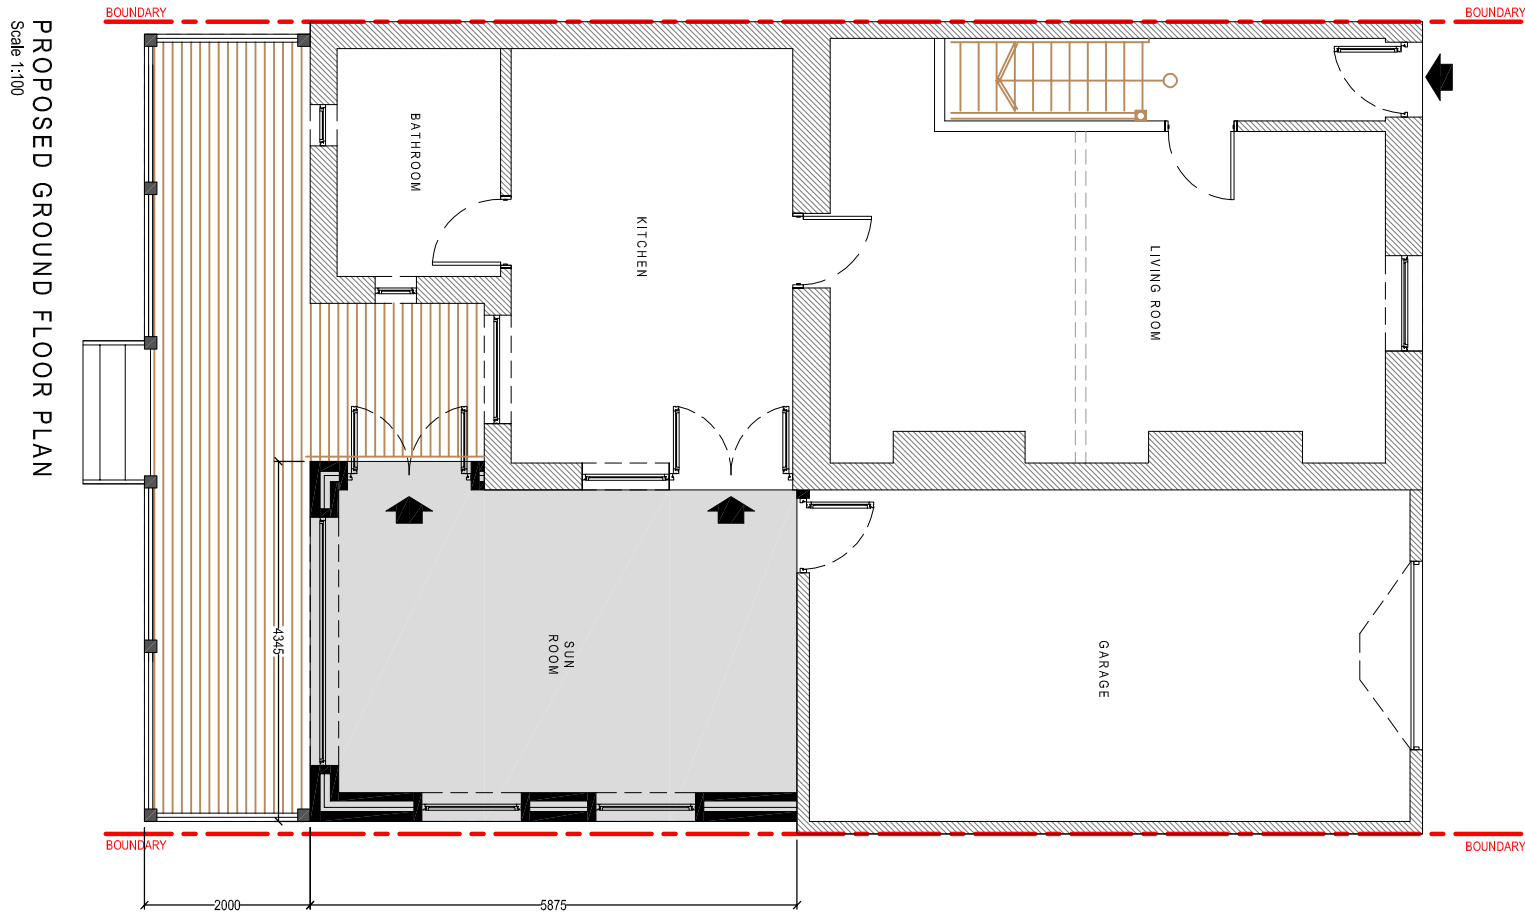
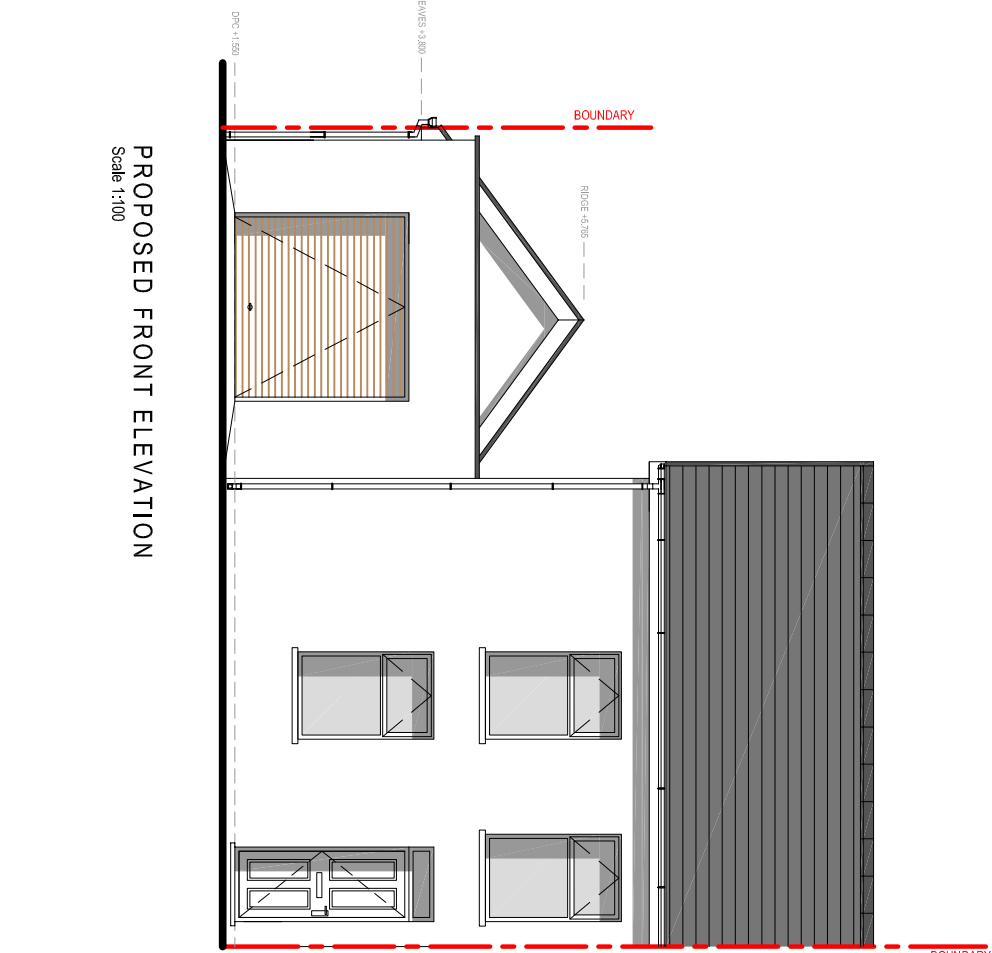
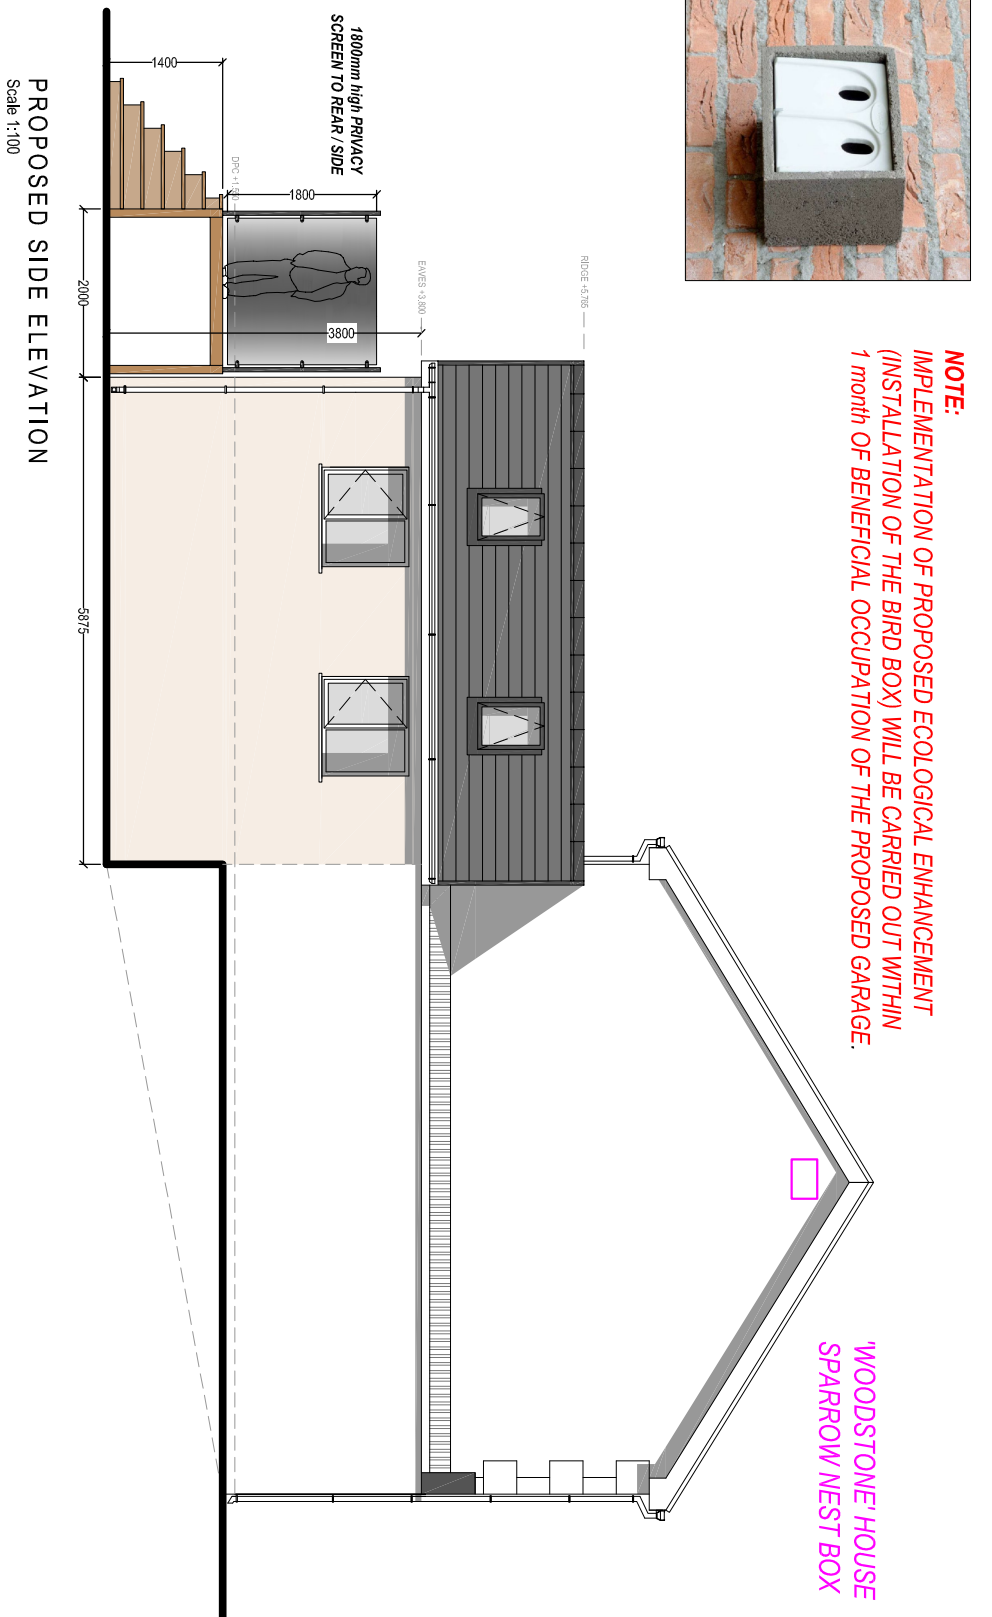


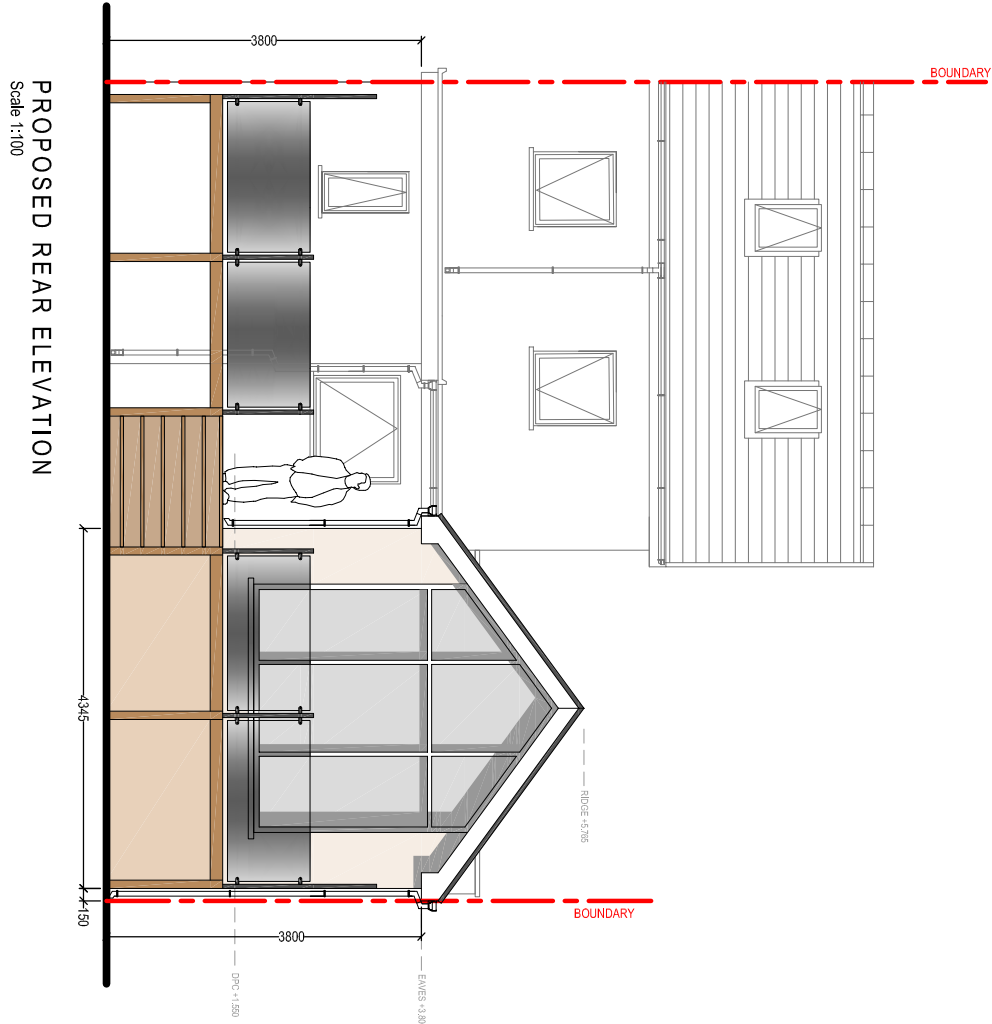

PROPOSED SIDE ELEVATION (partly obscured by existing rear extension)

Drawing Title: PROPOSED ELEVATIONS & FLOOR PLAN			
Drawing No:	004	Revision:	B
Date:	16-08-2022	Revised:	02-11-2022
Scale(s):	1:100	Paper Size:	A2

PLANNING

General Notes:
1. Do not scale from the drawing. Use figure dimensions only.
2. Dimensions are in millimetres unless otherwise stated.
Drawing Issue:

PROPOSED SINGLE STOREY REAR EXTENSION AND VERANDA

Project Title:

Mr & Mrs. D. Morgan
125 Heol y Gors,
Cwmgor
SA18 1PY

Client:

