

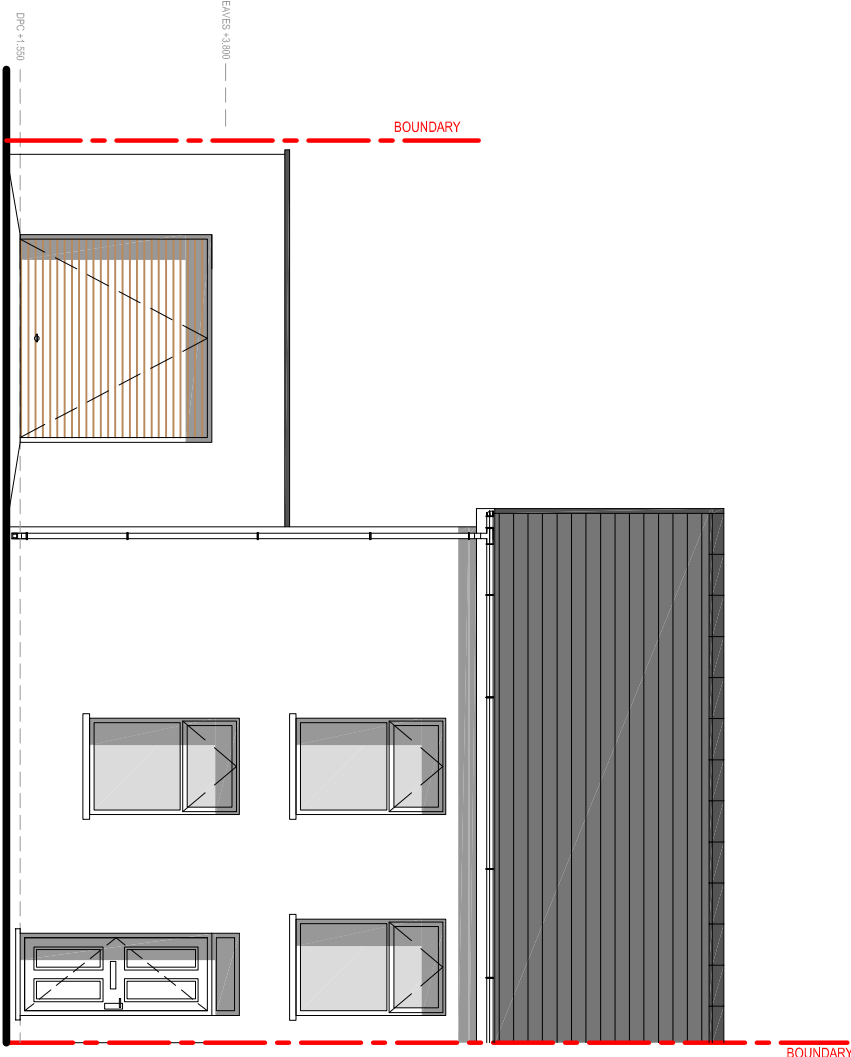
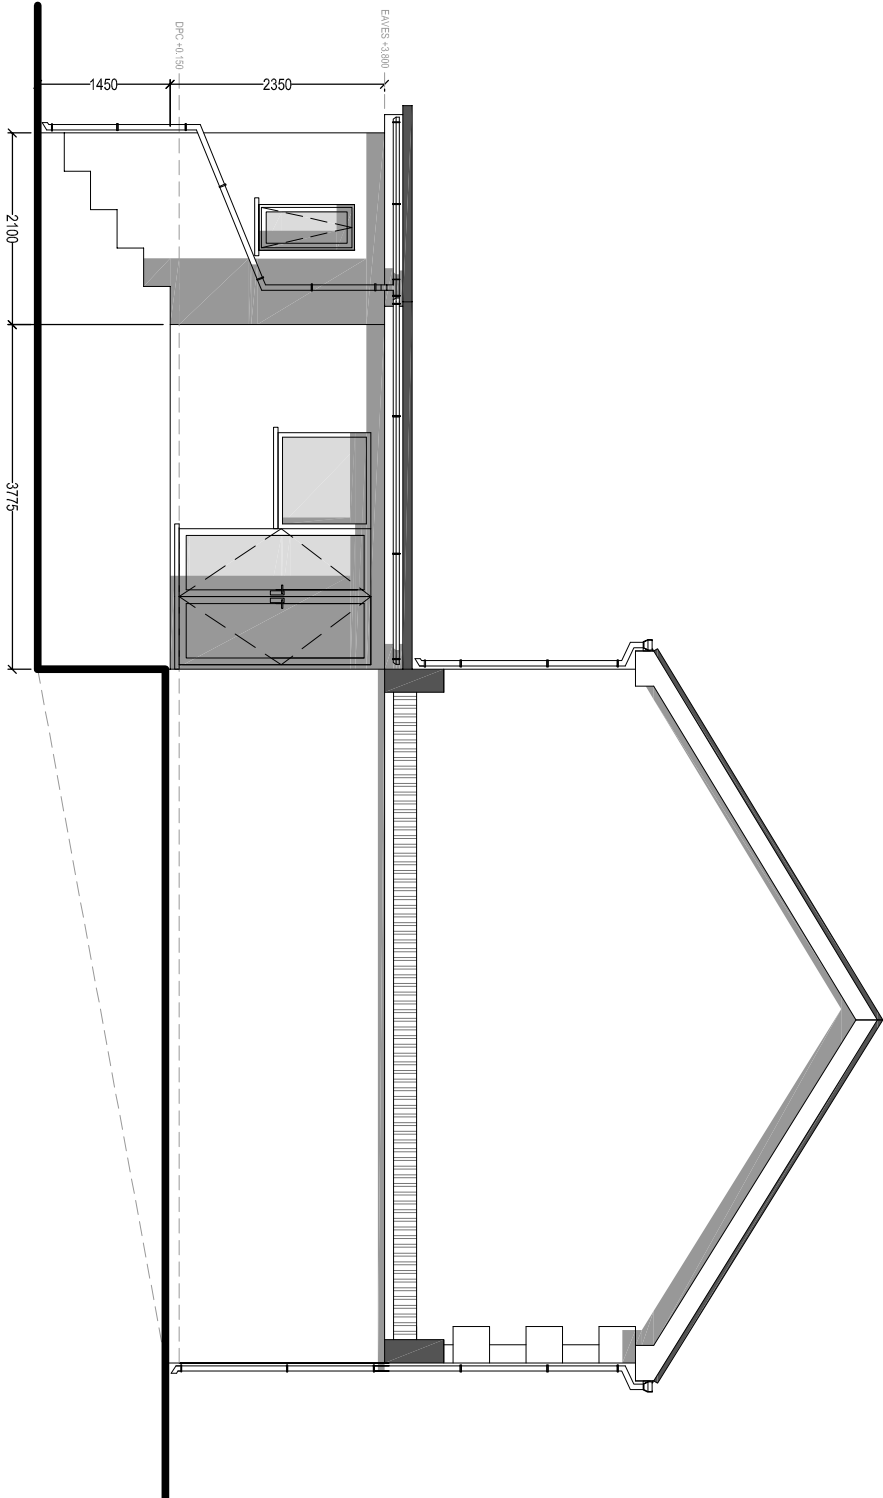
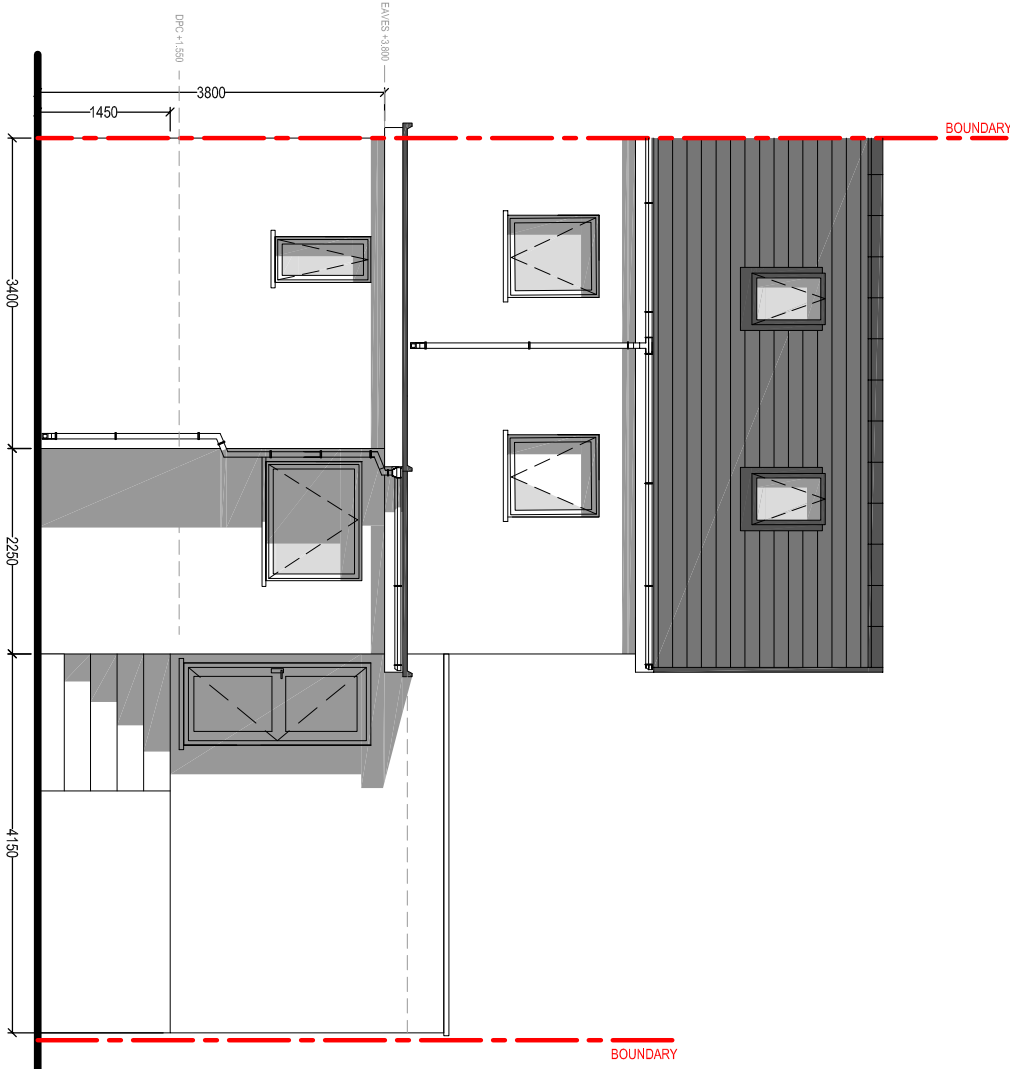


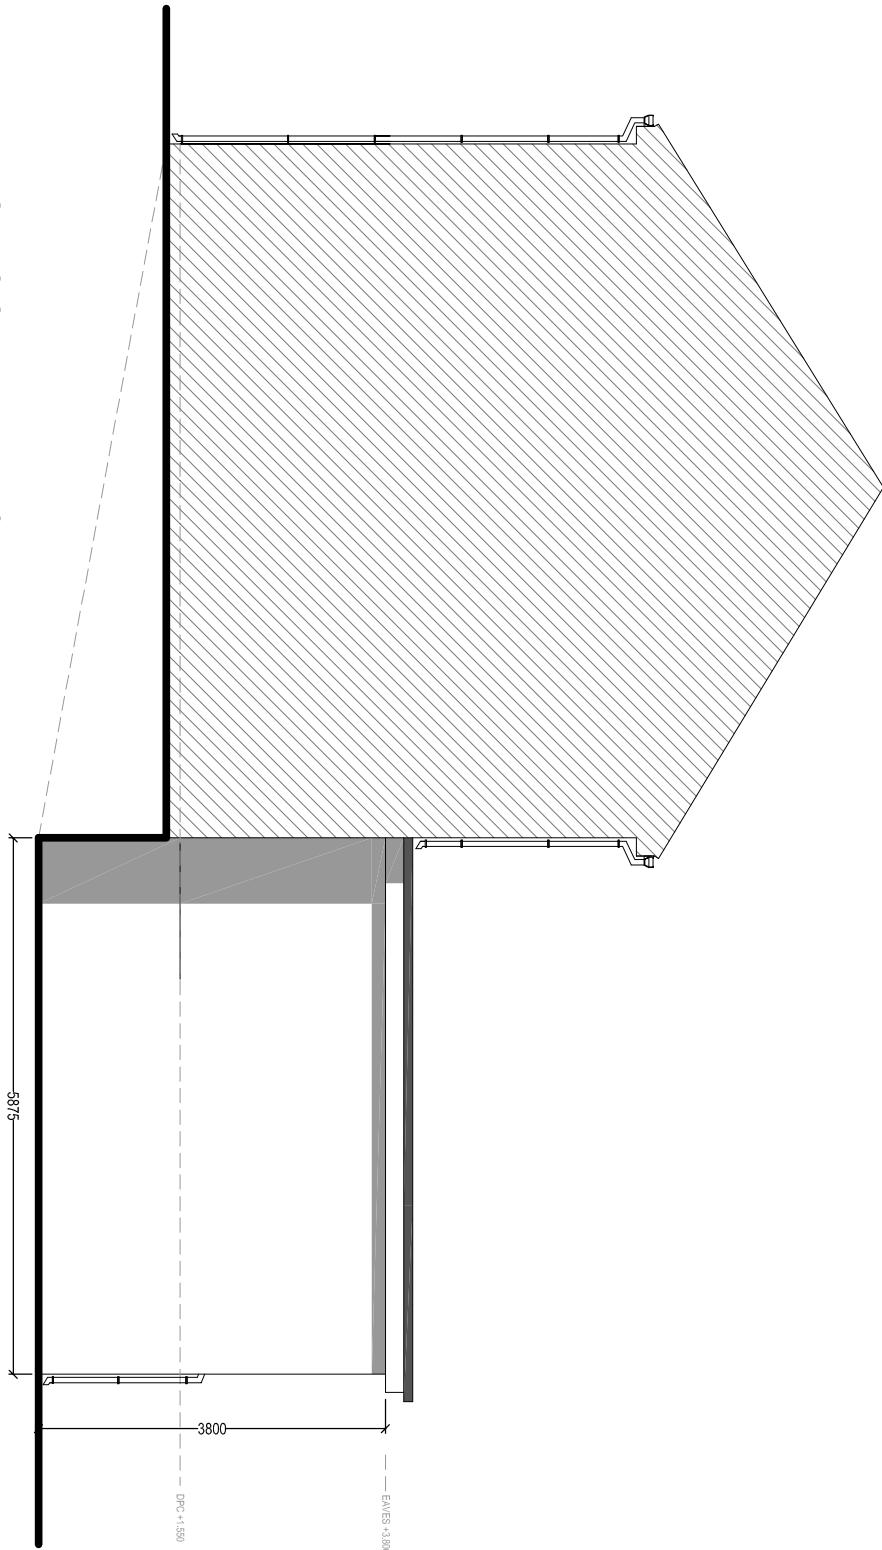

EXISTING REAR ELEVATION

EXISTING SIDE ELEVATION

PROPOSED FRONT ELEVATION

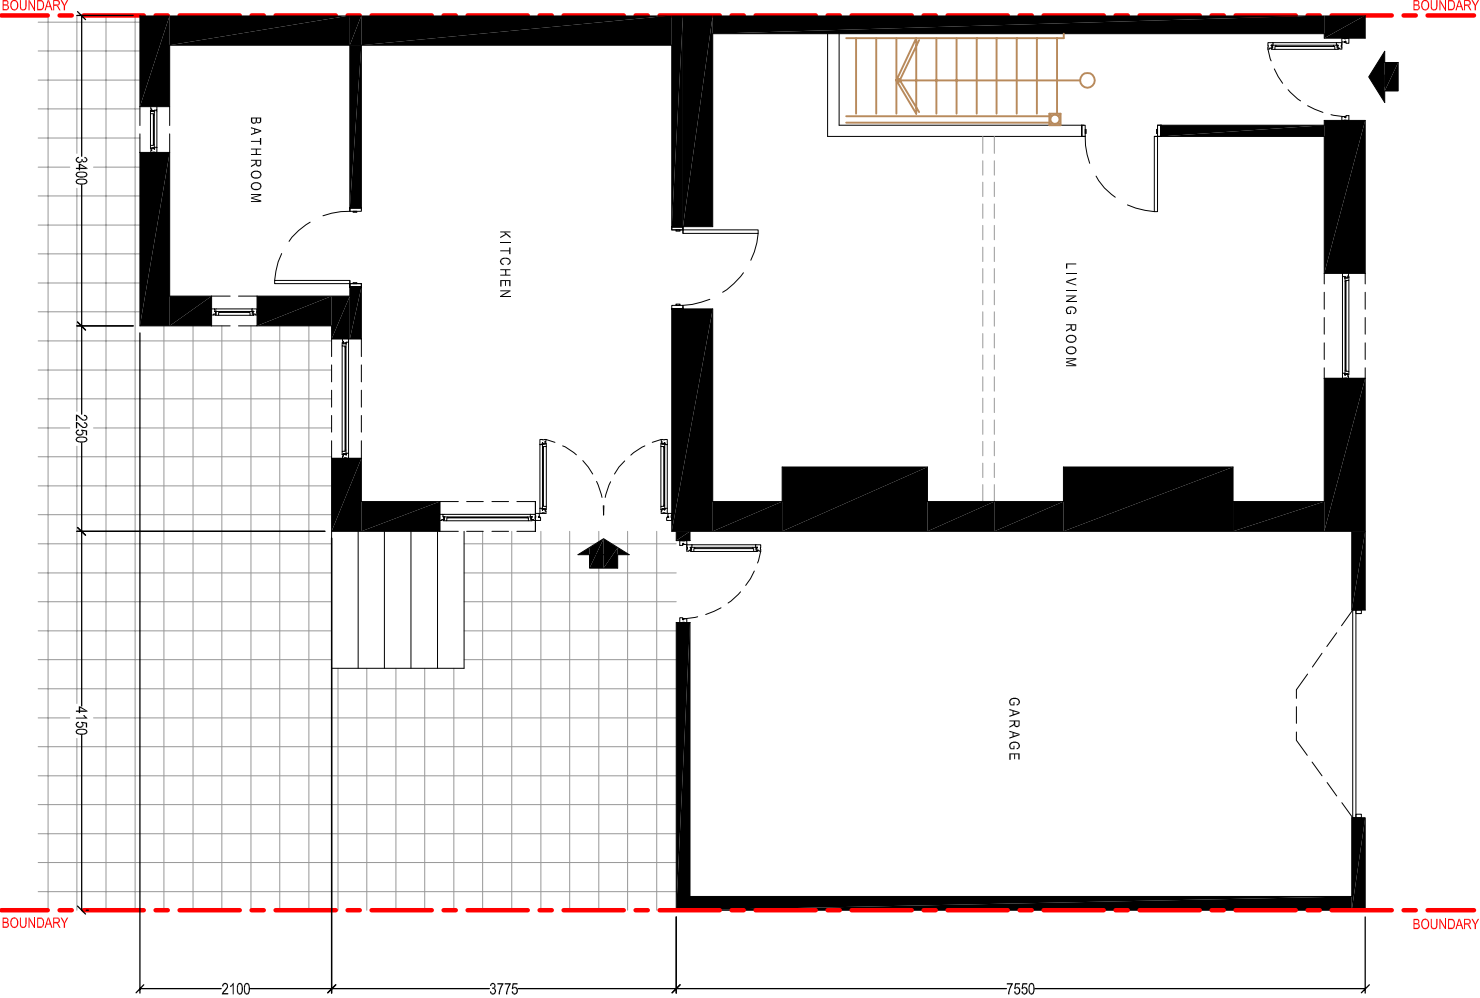

EXISTING SIDE ELEVATION

|                |  |   |  |
|----------------|--|---|--|
| Client:        |  | Mr & Mrs. D. Morgan<br>125 Heol y Gors,<br>Cwmigors<br>SA18 1PY                                                            |  |
| Project Title: |  | PROPOSED SINGLE STOREY<br>REAR EXTENSION AND VERANDA                                                                       |  |
| General Notes: |  | 1. Do not scale from the drawing. Use figure dimensions only.<br>2. Dimensions are in millimetres unless otherwise stated. |  |
| Drawing Issue: |  |   |  |

|                                                    |            |             |            |
|----------------------------------------------------|------------|-------------|------------|
| Drawing Title:<br>EXISTING ELEVATIONS & FLOOR PLAN |            |             |            |
| Drawing No:                                        | 003        | Revision:   | A          |
| Date:                                              | 16-08-2022 | Revised:    | 02-11-2022 |
| Scale(s):                                          | 1:100      | Paper Size: | A2         |



Cwm Planning & Design Ltd.  
(architectural and Draughting Services)