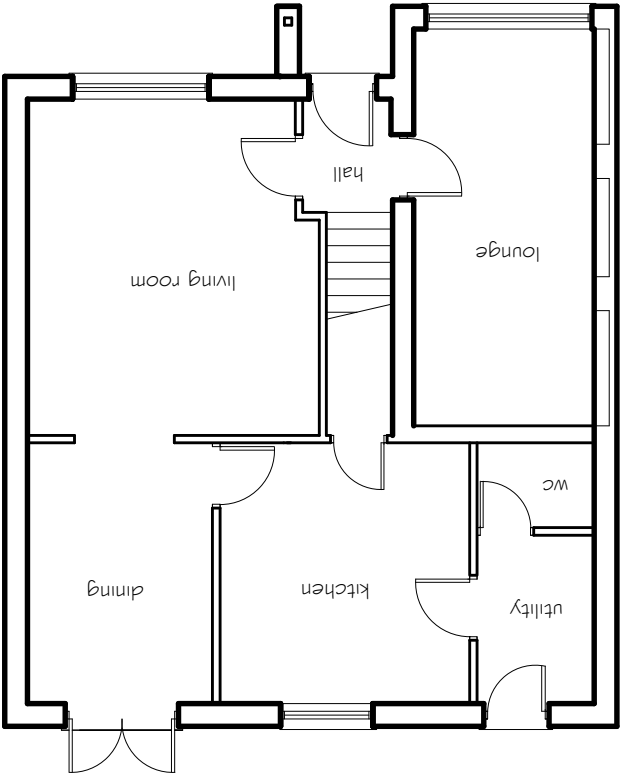
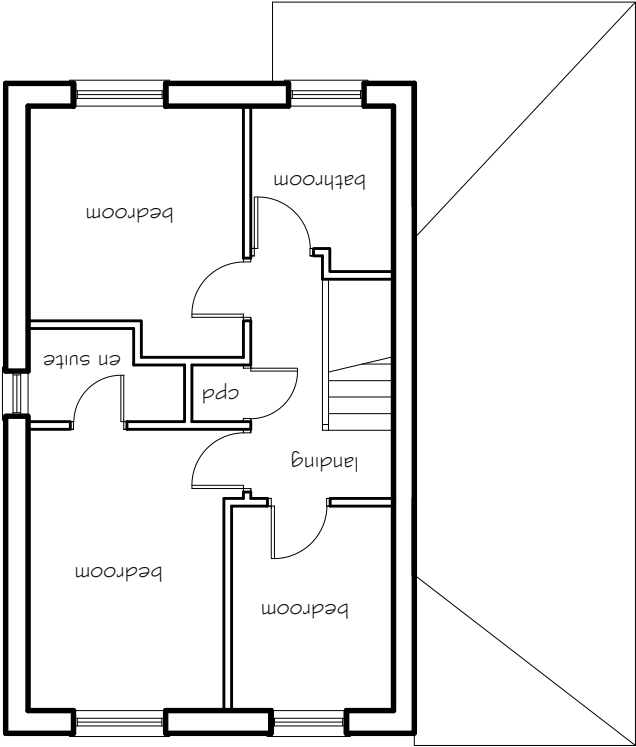
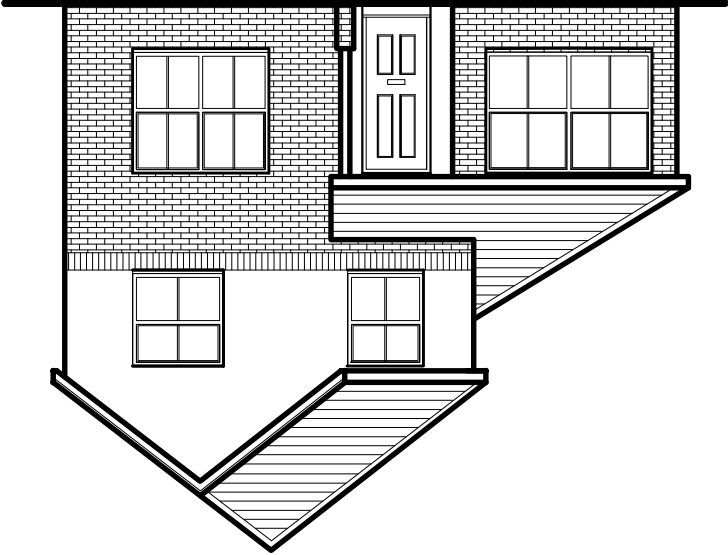
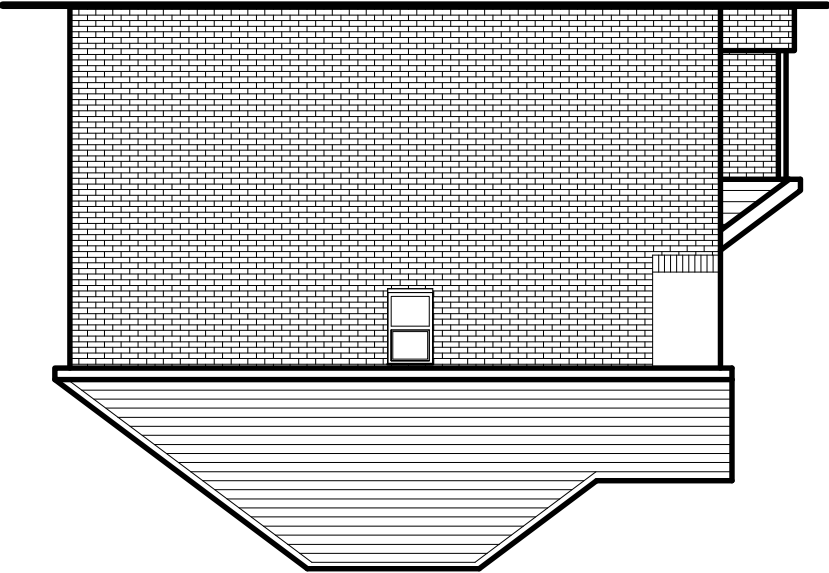
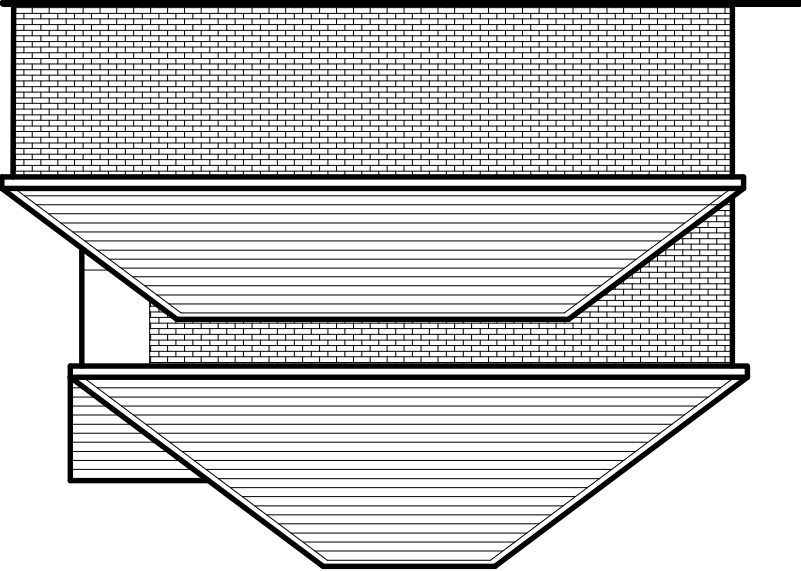
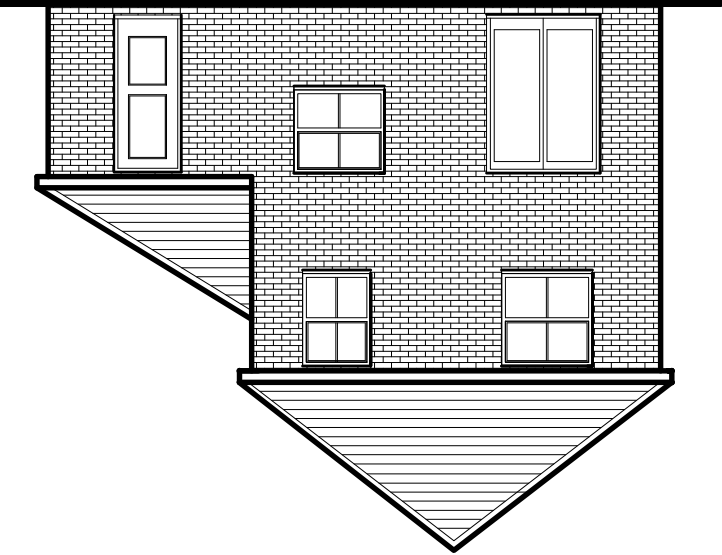


Superseded

Existing Ground Floor Plan 		Existing First Floor Plan 	Existing Front Elevation 		Existing Elevation LHS 		Existing Elevation RHS 		Existing Rear Elevation 		GENERAL NOTES THE DESIGN AND CONSTRUCTION OF THE BUILDING WORKS AND ALL SERVICES WILL BE CARRIED OUT TO SATISFY THE REQUIREMENTS SET OUT IN LATEST STATUTORY BUILDING REGULATIONS AND TO THE APPROVAL OF THE APPOINTED BUILDING INSPECTOR		Existing Materials & Finishes Walls - facing brick with rendered panels Windows & doors double glazed white PVCu units. Roof plain concrete tiles white PVCu fascia, soffit and barge boards. white PVCu rainwater goods		PETER JONES TALBOT DESIGN SERVICES email: jonespeter177@gmail.com mobile: 07817538014 proposed rear extension 125 Cae Glas, Cwmaman Port Talbot drawing title existing elevations and floor plan date October 2022 scale 1:100 drawing No 125 CG - 01	
--	--	---	---	--	---	--	--	--	--	--	---	--	---	--	--	--