



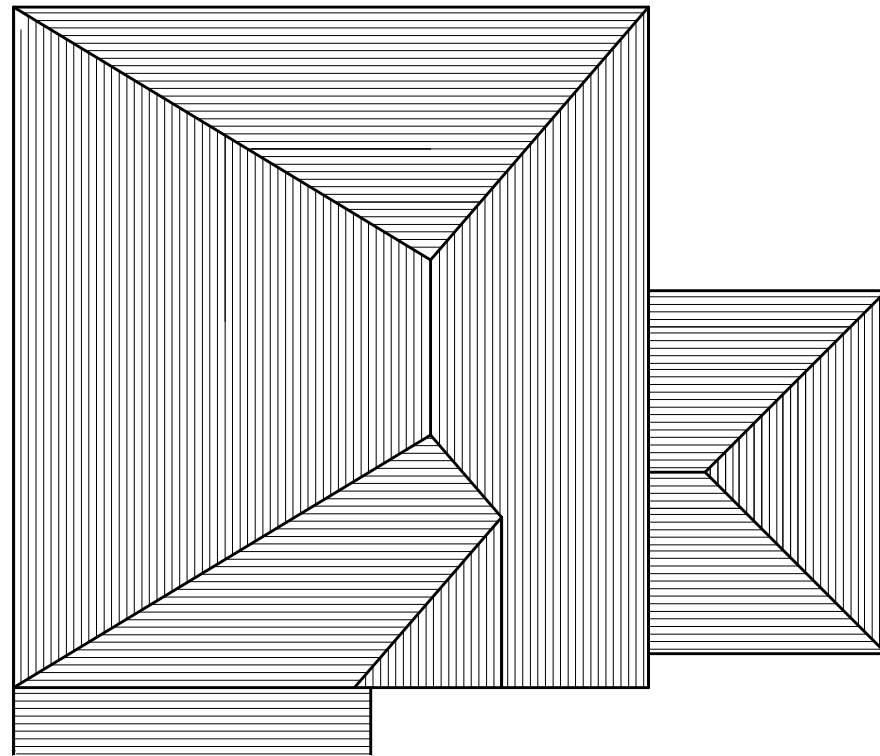


PROPOSED ROOF PLAN

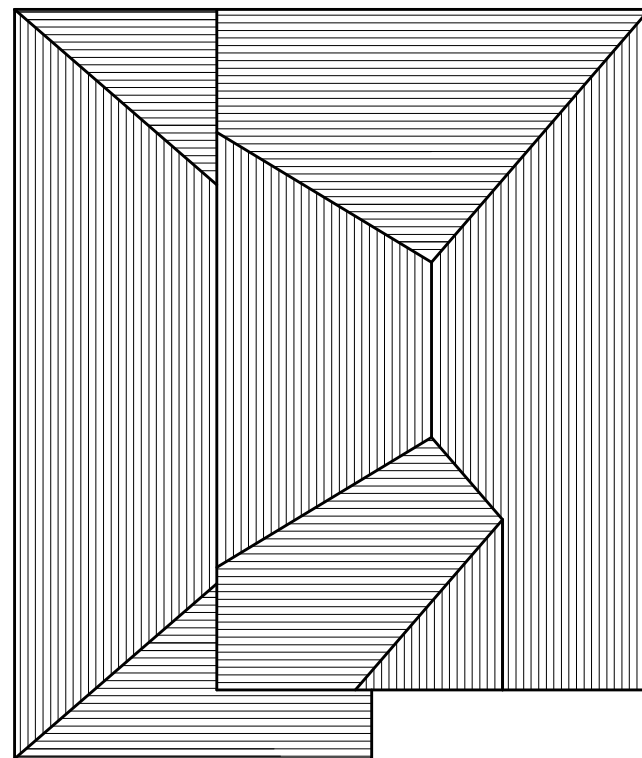

EXISTING ROOF PLAN

SCALE 1 : 100

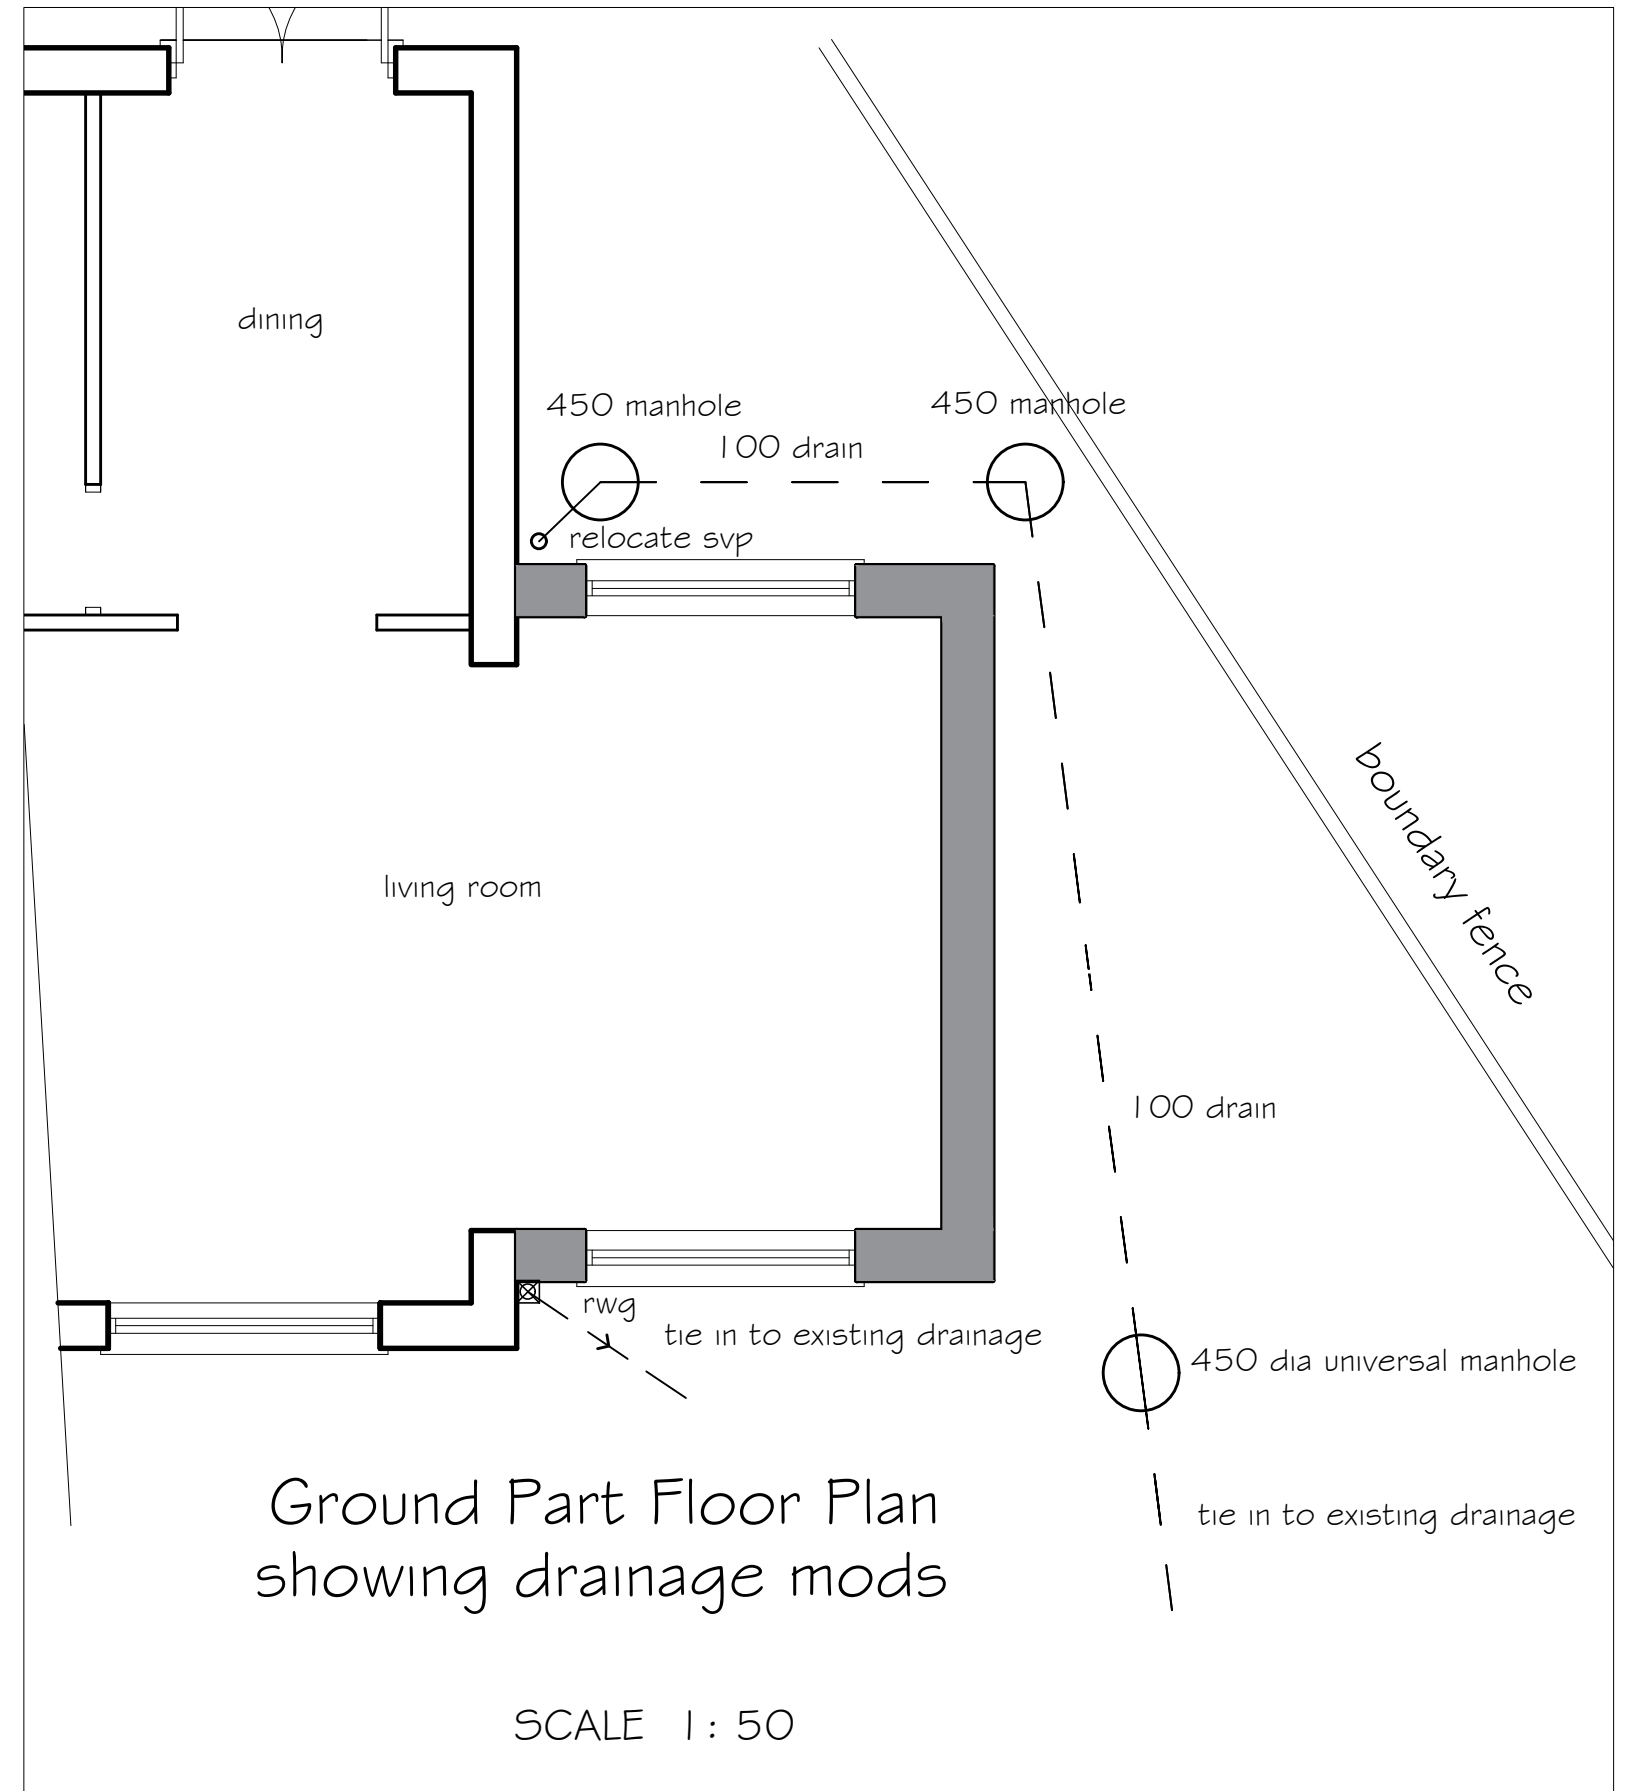

PETER JONES
TALBOT DESIGN SERVICES
mobile: 07817538014
email: jonespeter177@gmail.com

project title
proposed rear extension
125 Cae Glas, Cwmafan
Port Talbot

drawing title
roof plans and
drainage layout

date	October 2022	scale	noted
drawing No	125 CG - 03		