



86 FAIRWOOD DRIVE, BAGLAN
AS EXISTING




FRONT ELEVATION

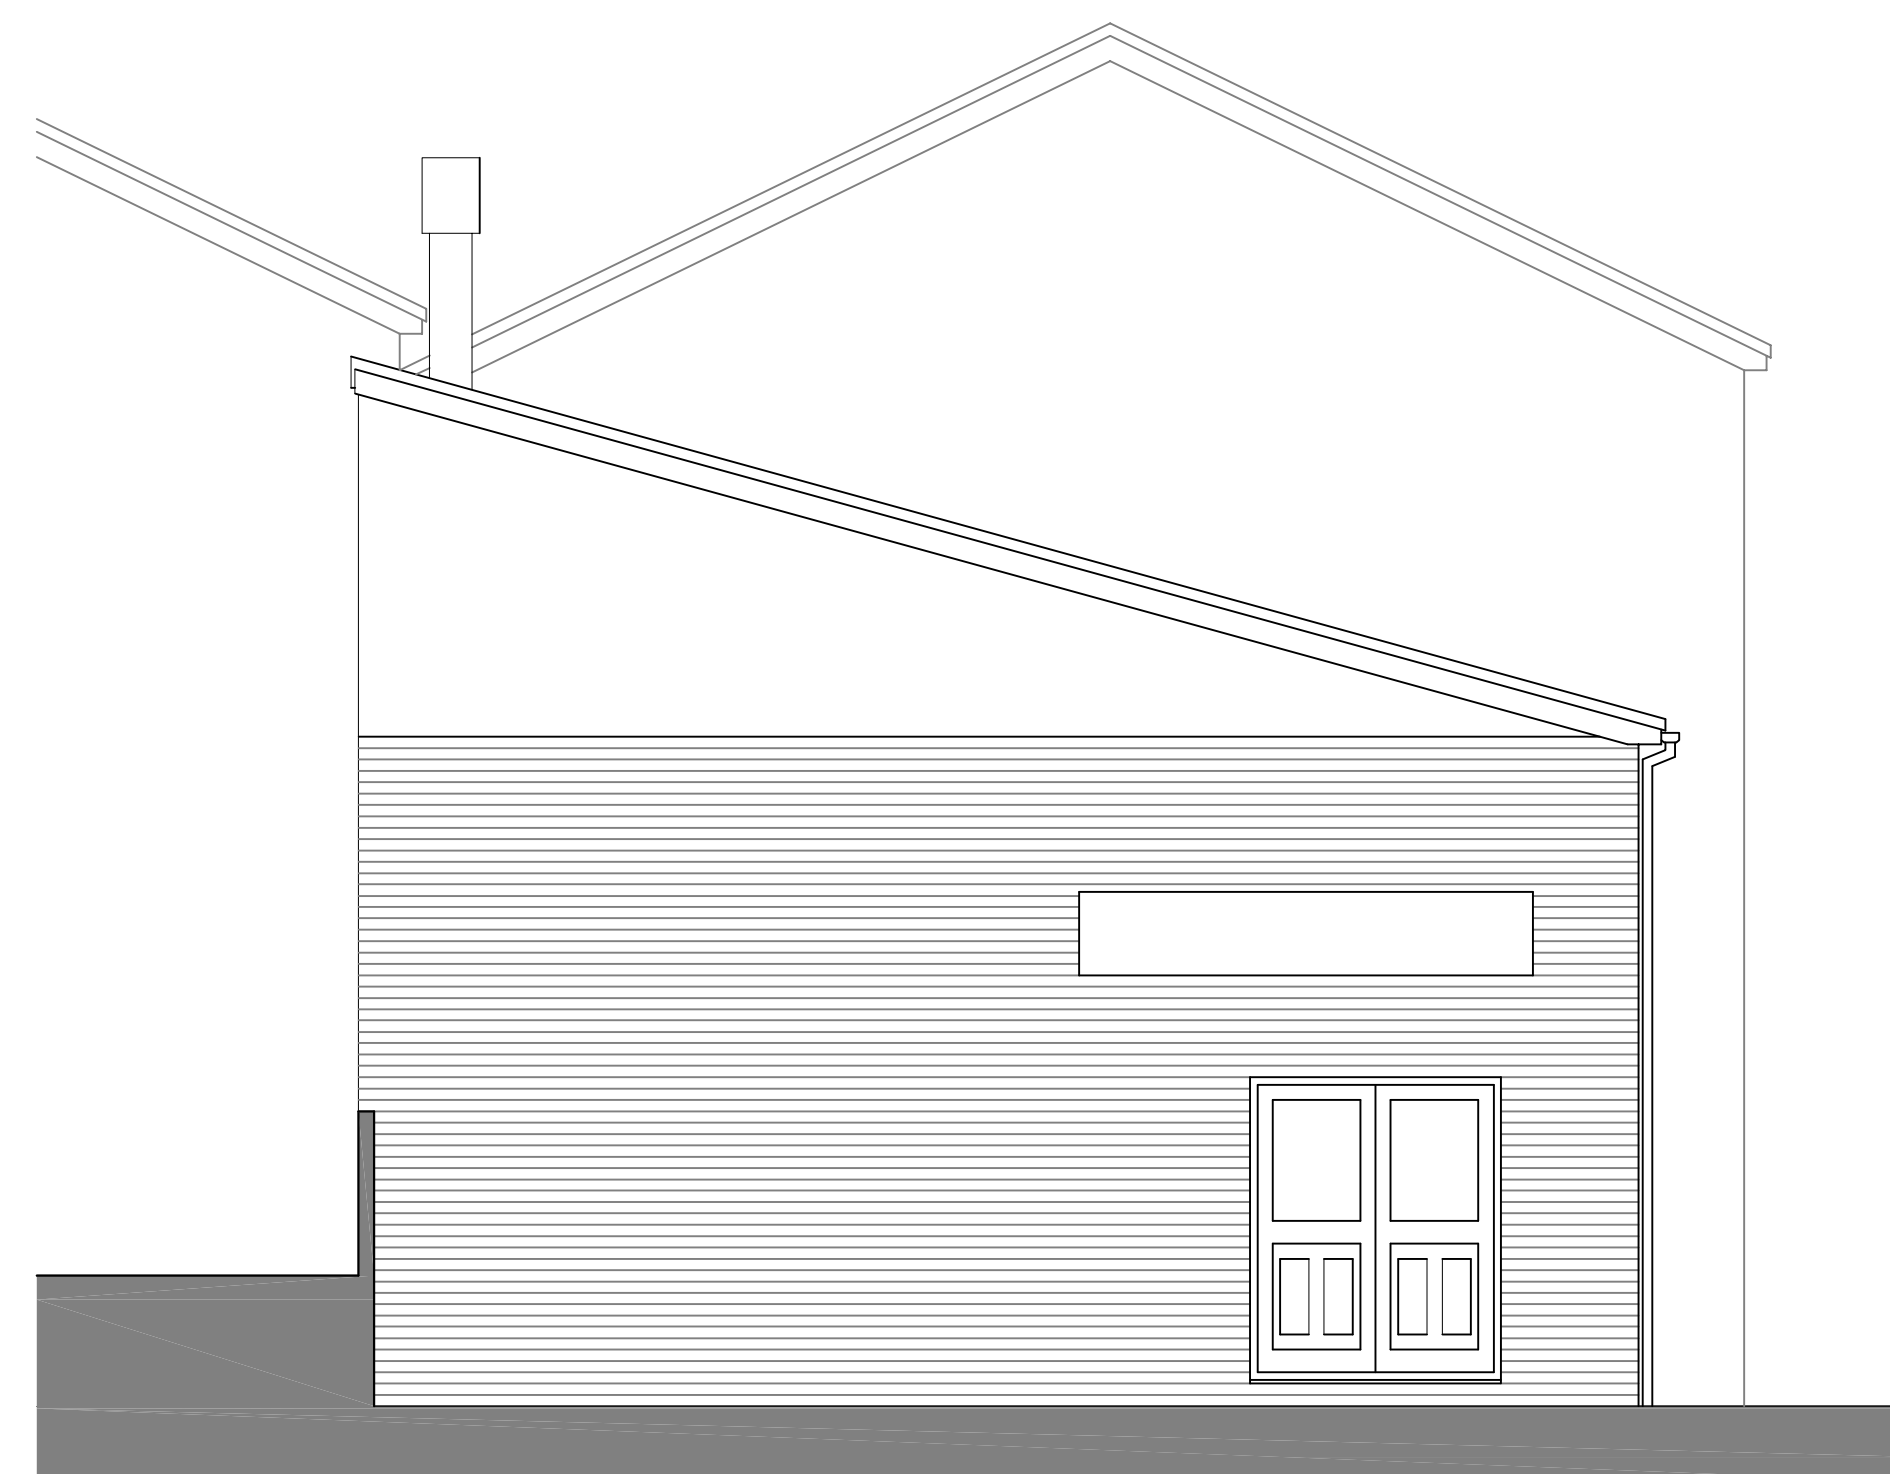


SIDE ELEVATION

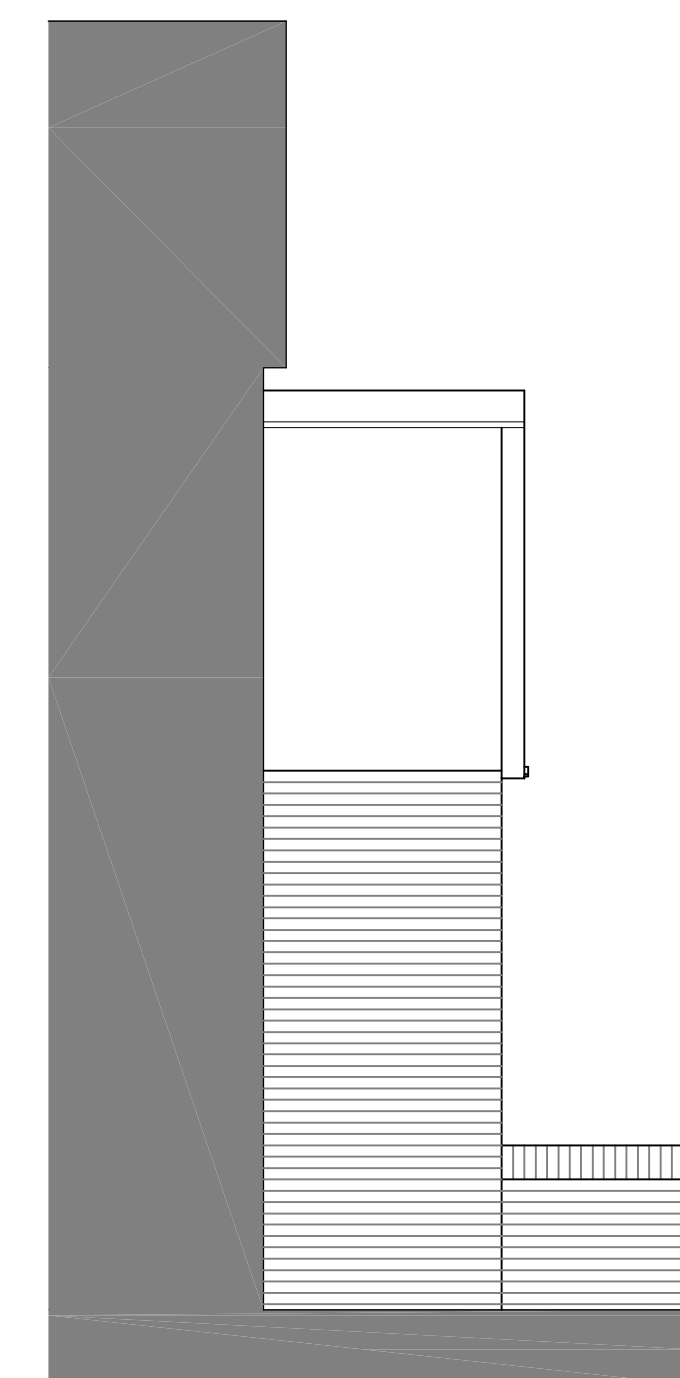

REAR ELEVATION

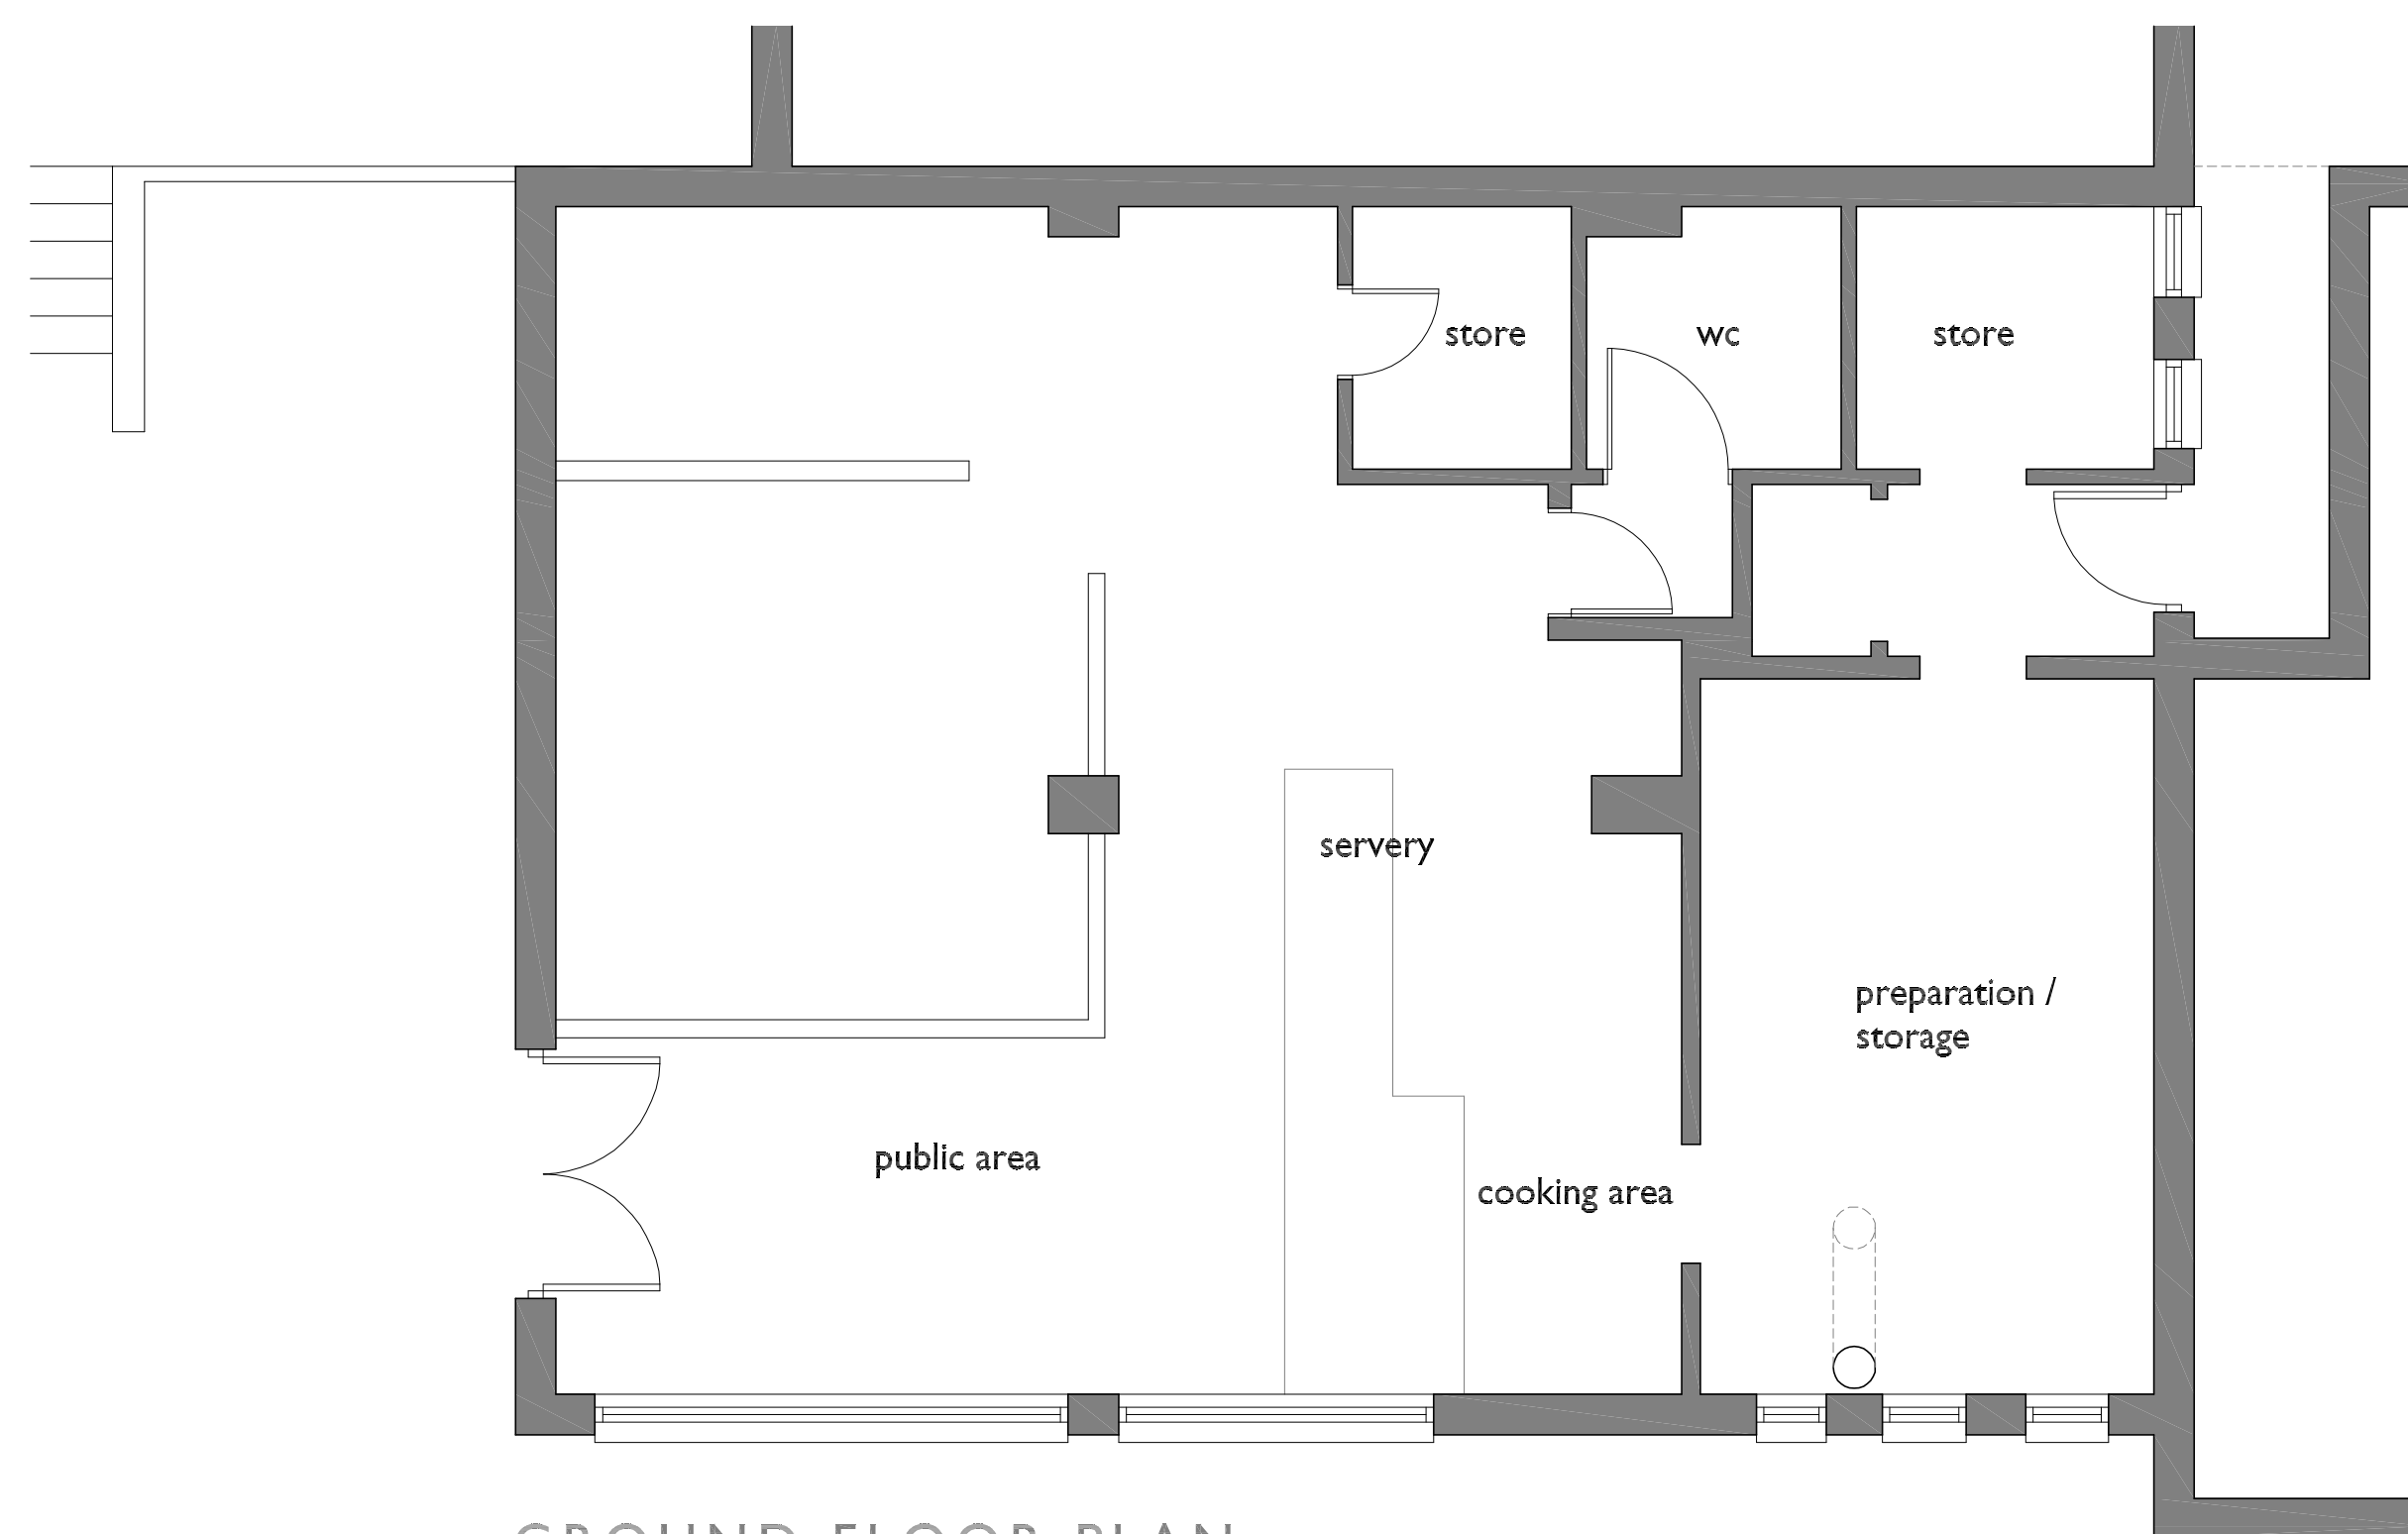

GROUND FLOOR PLAN

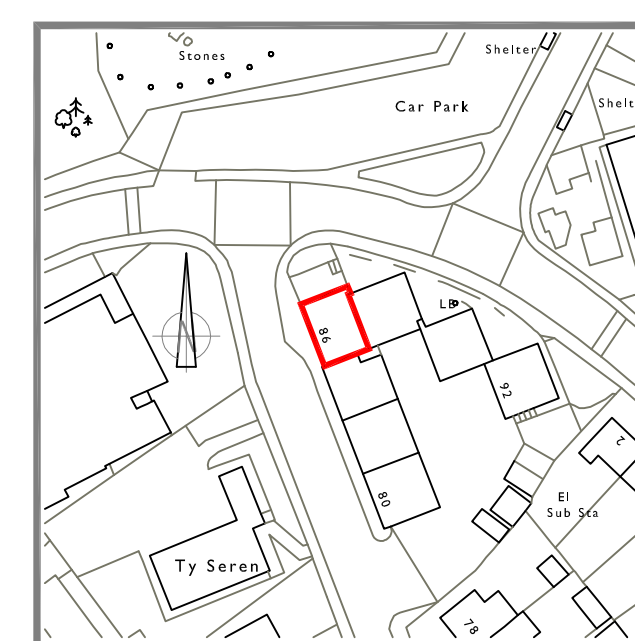

SITE LOCATION PLAN
SCALE 1:1250

SCALE THIS DRAWING ONLY FOR
PLANNING PURPOSES CHECK ALL
DIMENSIONS ON SITE

This drawing is to establish design intent. The contractor is responsible for quantities, dimensions, verification of site conditions, compliance with contract documents for information that pertains to the fabrication processes or technique of construction and for the co-ordination of work with all trades. All errors or omissions are to be reported to the designers.

Original drawing size A1

[illegible]

Client		MR I. KHAN			
Project		PROPOSED KITCHEN EXTRACT AT 86 FAIRWOOD DRIVE, BAGLAN, PORT TALBOT.			
Title		PLAN AND ELEVATIONS AS EXISTING		Scale 1:50 / 1:250 @ A1 1:100 / 1:250 @ A3	
Status		PLANNING	Drawn jmc	Date Mar 2022	Approved --- Checked ---
Job No.	2022.282		Client Ref.	PL01	
Notes			Rev -		