




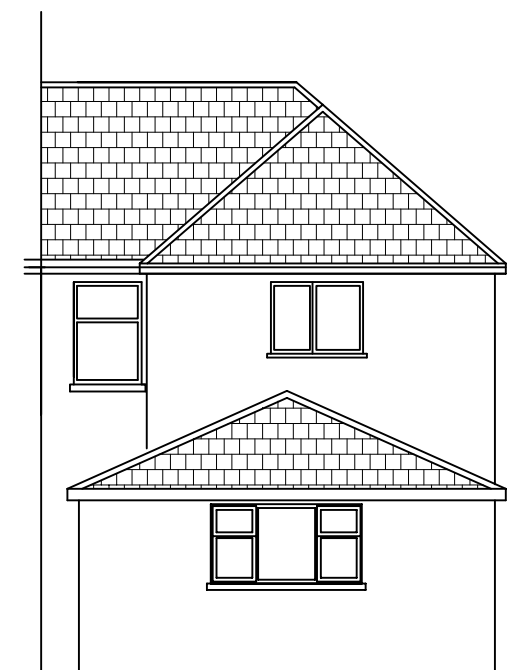


EXISTING REAR ELEVATION

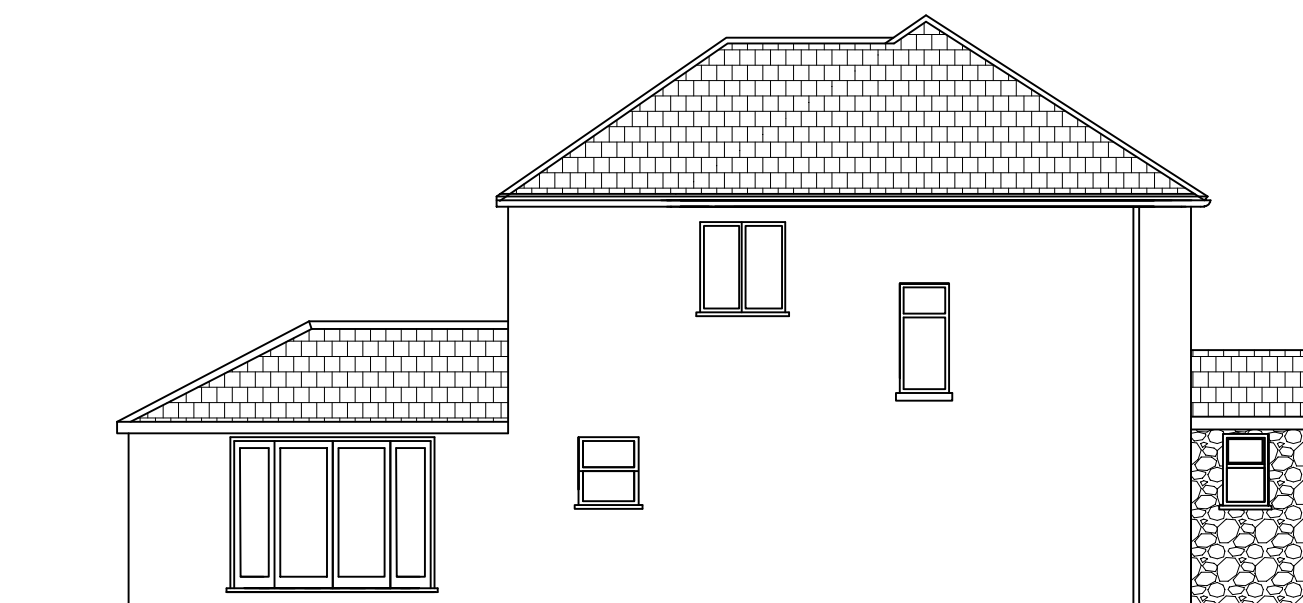

EXISTING RH SIDE ELEVATION

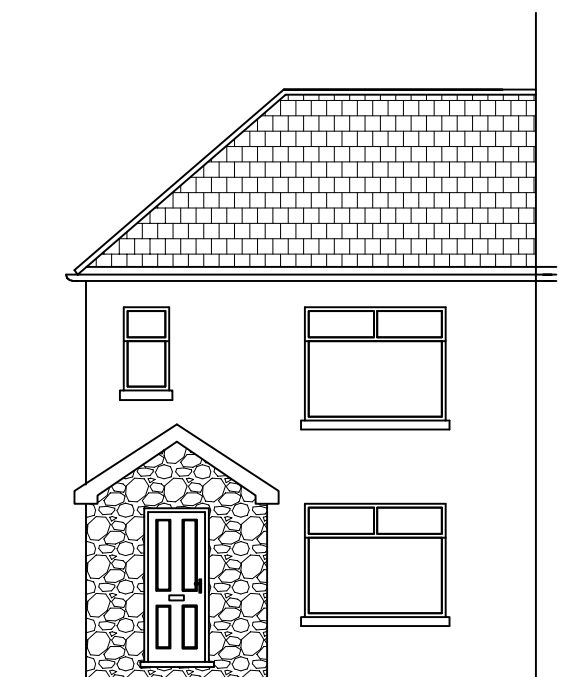

EXISTING FRONT ELEVATION

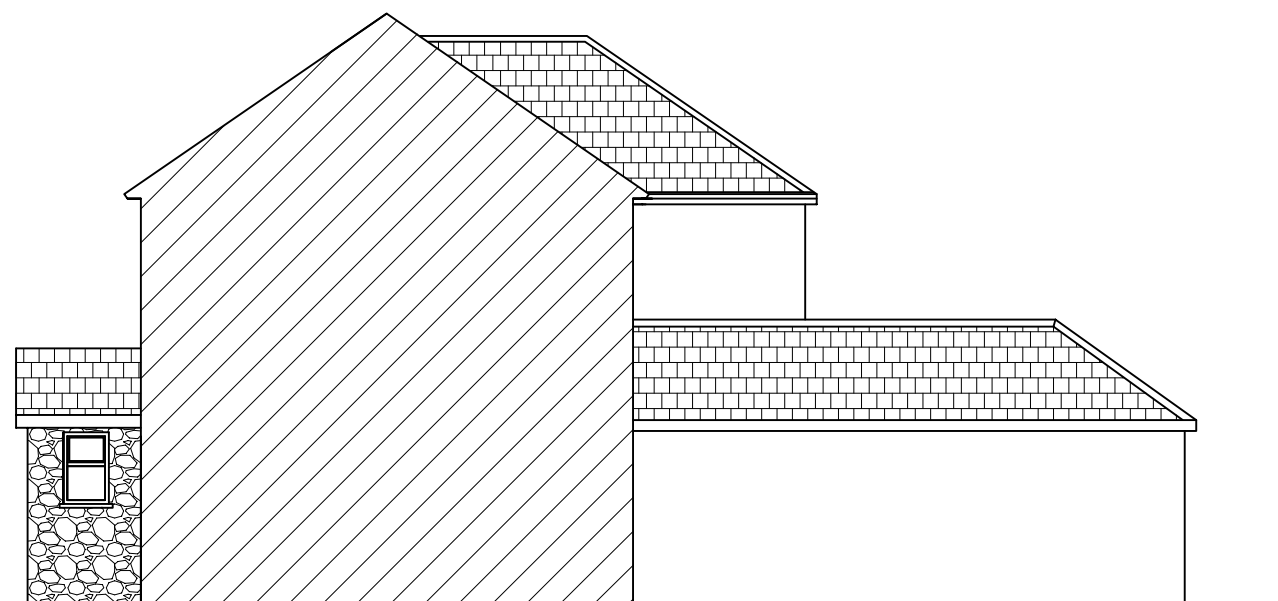

EXISTING LH SIDE ELEVATION

MATERIALS & FINISHES

Composite slate roof.

Black PVCu fascia, soffit and barge boards

Black PVCu rainwater goods

Walls

Render and dash finish
to main house

Windows & doors

Double glazed Black PVCu units.

Solutions to Structures Ltd.

44 Depot Road, Tel 01639 766 935
Cwmafan,
Port Talbot
www.solutionstostructures.co.uk

Title: ***7 DAN Y COED, CWMAFAN***
DORMER EXTENSION
EXISTING ELEVATIONS

Rev a: additional information added

Drawn: J.M.Davies.

Scale: 1:100@A3

Date: 09/10/2022

Drawing No: 22-095-01a

