


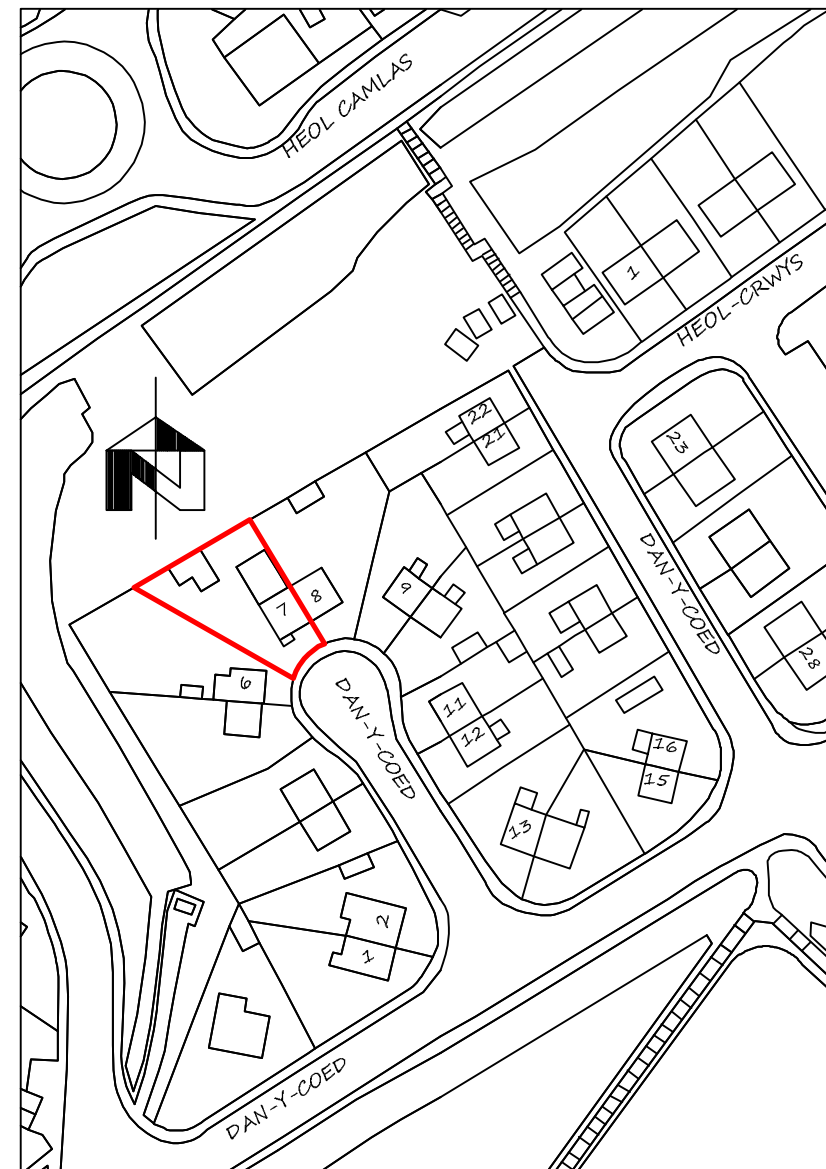

Site Plan 1:500

GENERAL NOTES

THE DESIGN AND CONSTRUCTION OF THE BUILDING WORKS
AND ALL SERVICES WILL BE CARRIED OUT TO SATISFY THE
REQUIREMENTS SET OUT IN LATEST STATUTORY BUILDING
REGULATIONS AND TO THE APPROVAL OF THE LOCAL AUTHORITY
BUILDING INSPECTOR



Location Plan 1:1250

Solutions to Structures Ltd.

44 Depot Road, Tel 01639 766 935
Cwmafan,
Port Talbot
www.solutionstostructures.co.uk

Title: **7 DAN Y COED, CWMAFAN**
DORMER EXTENSION
PROPOSED ELEVATIONS

Rev a: additional information added

Drawn: J.M.Davies.

Scale: AS SHOWN @A3

Date: 09/10/2022

Drawing No: 22-095-03a

