




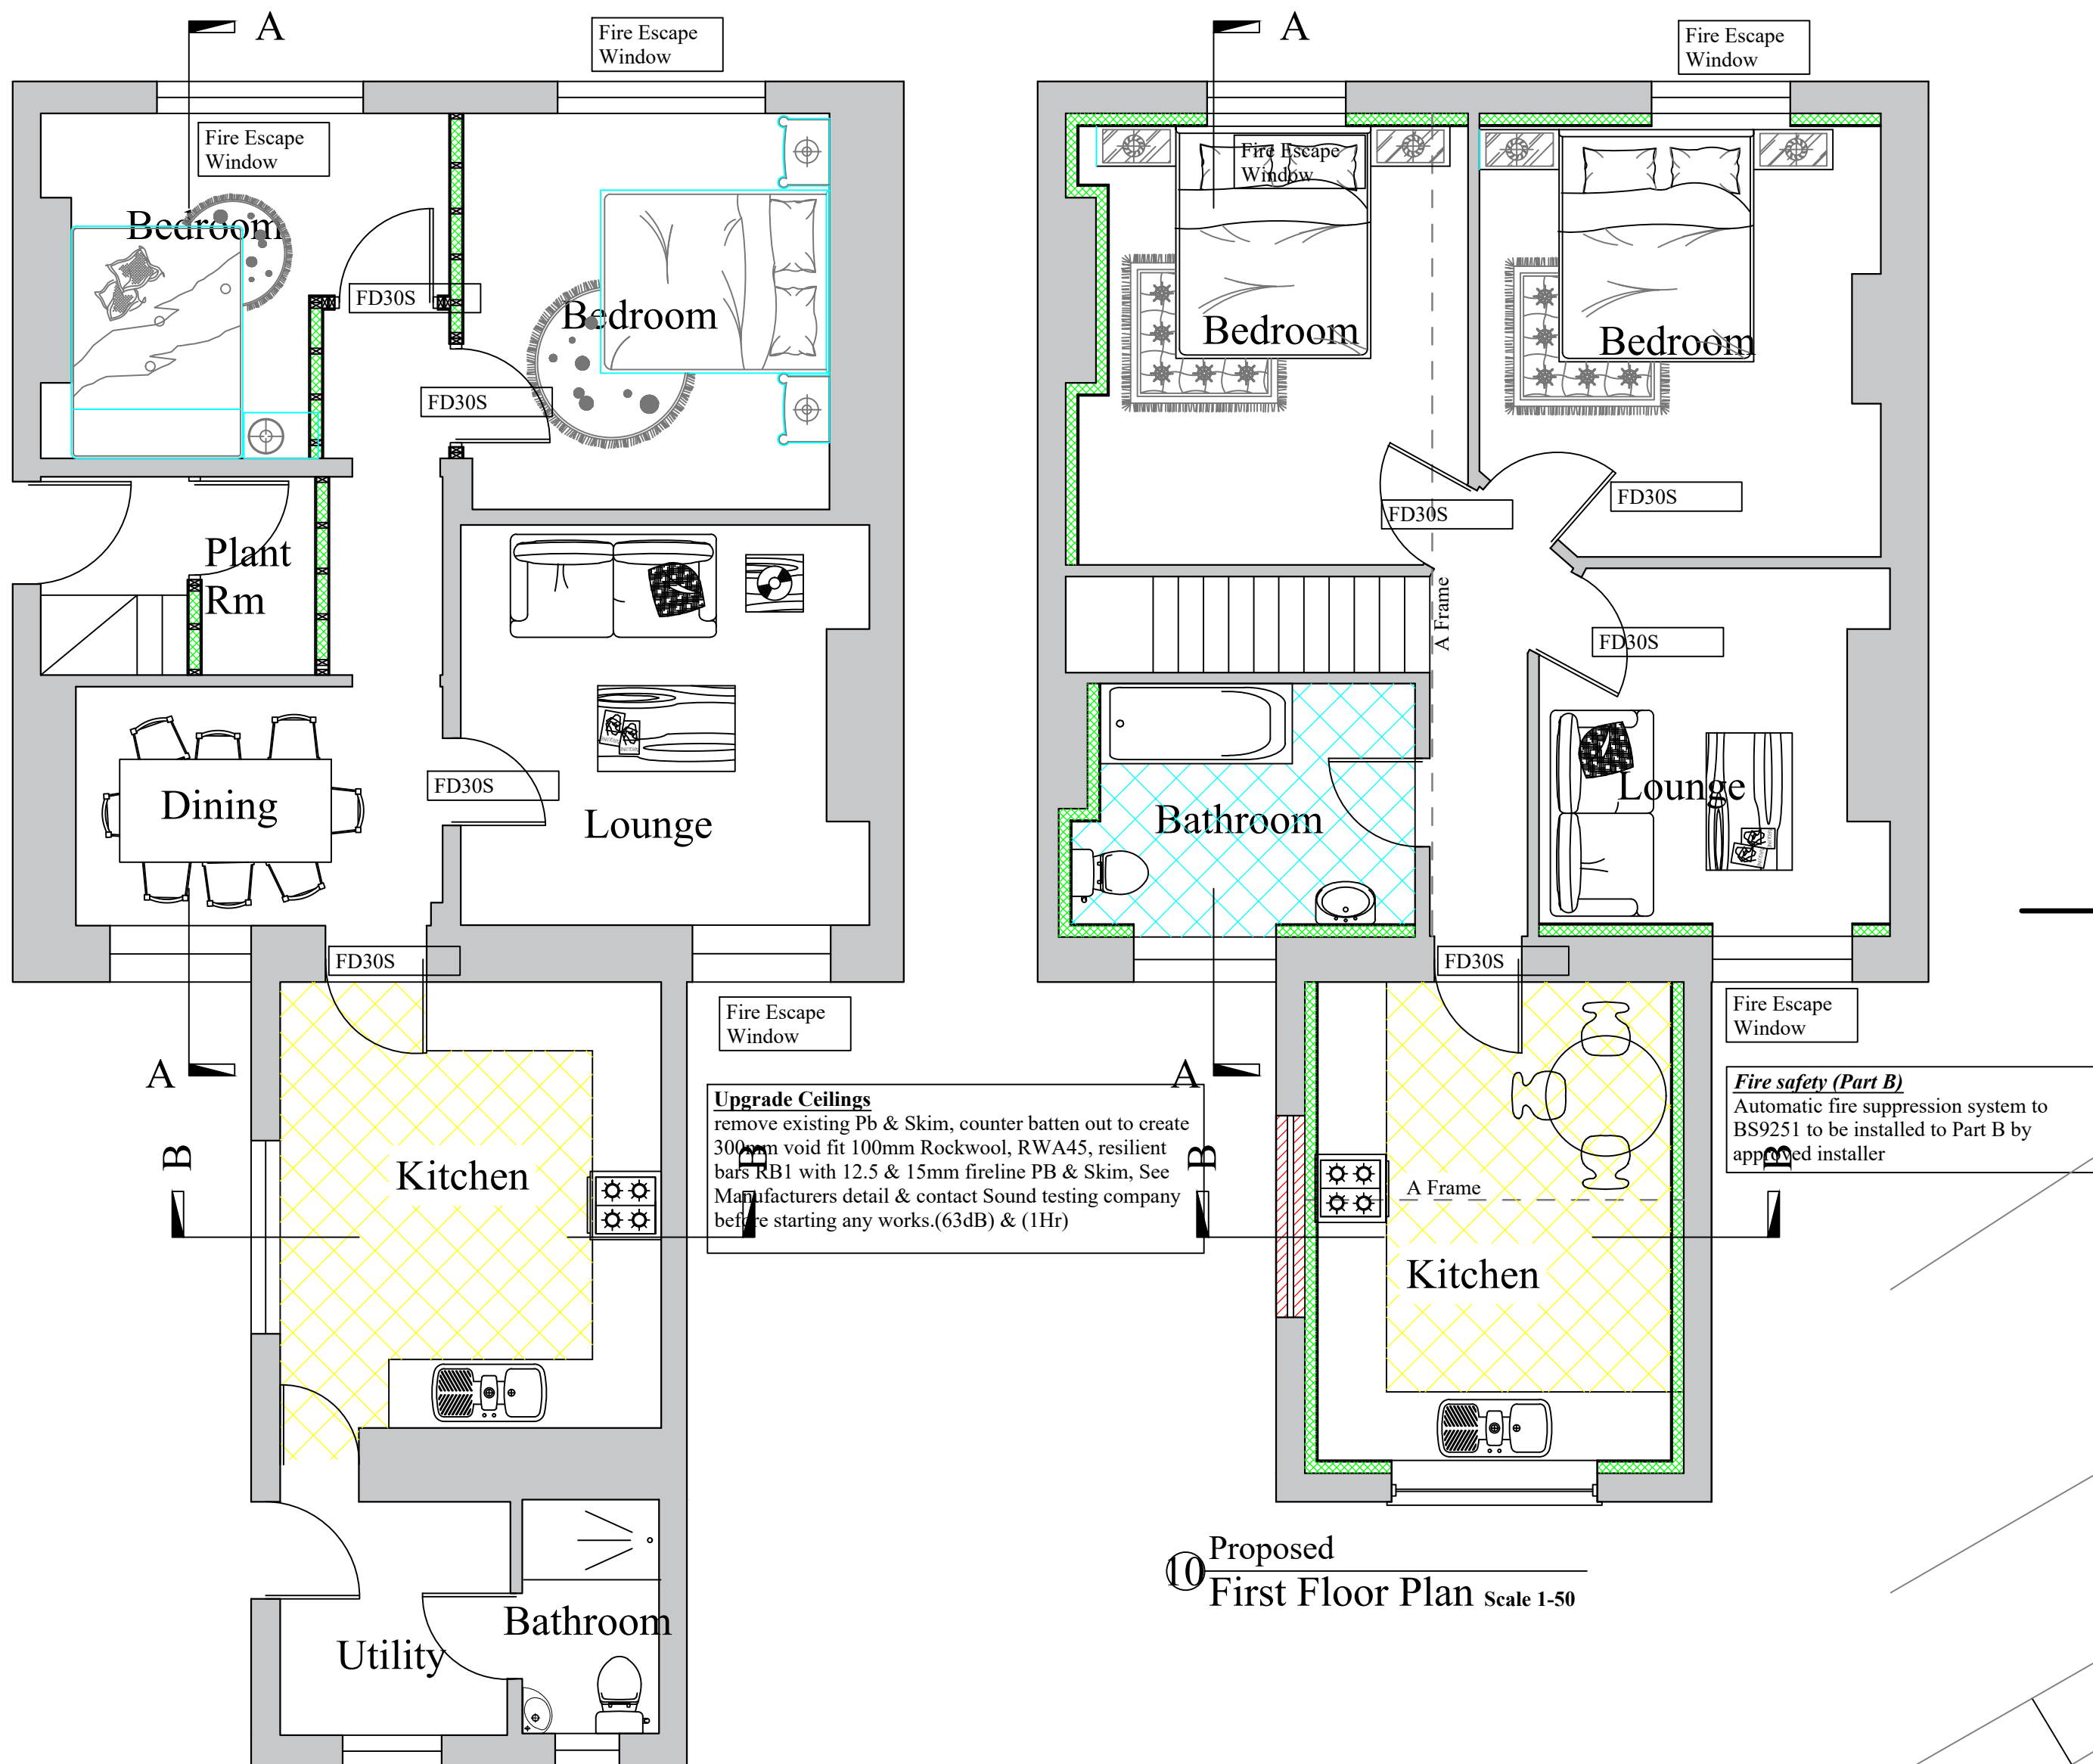


9 Proposed Ground Floor Plan Scale 1-50

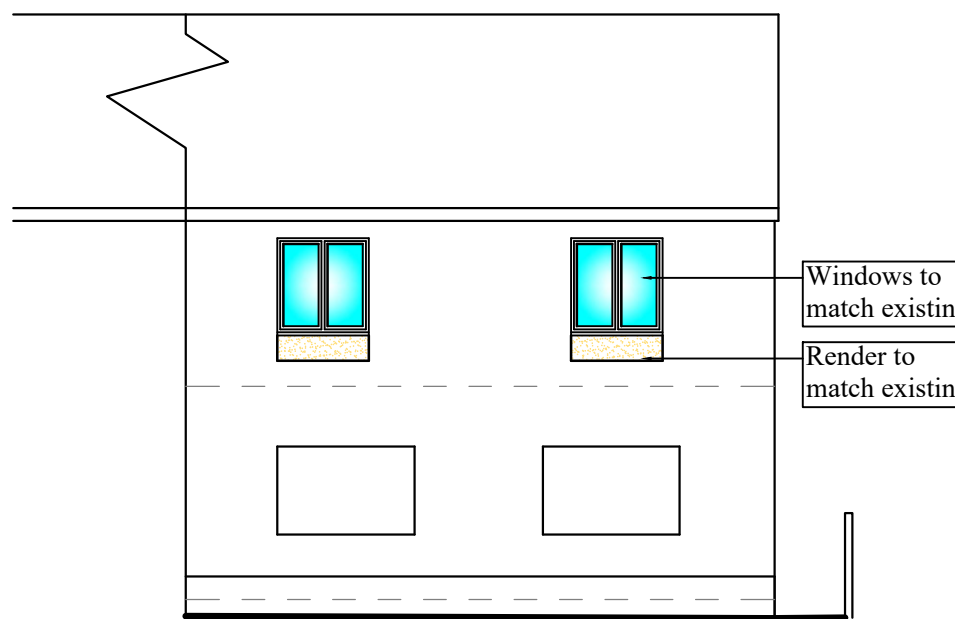

13 Proposed Front Elevation Scale 1-100

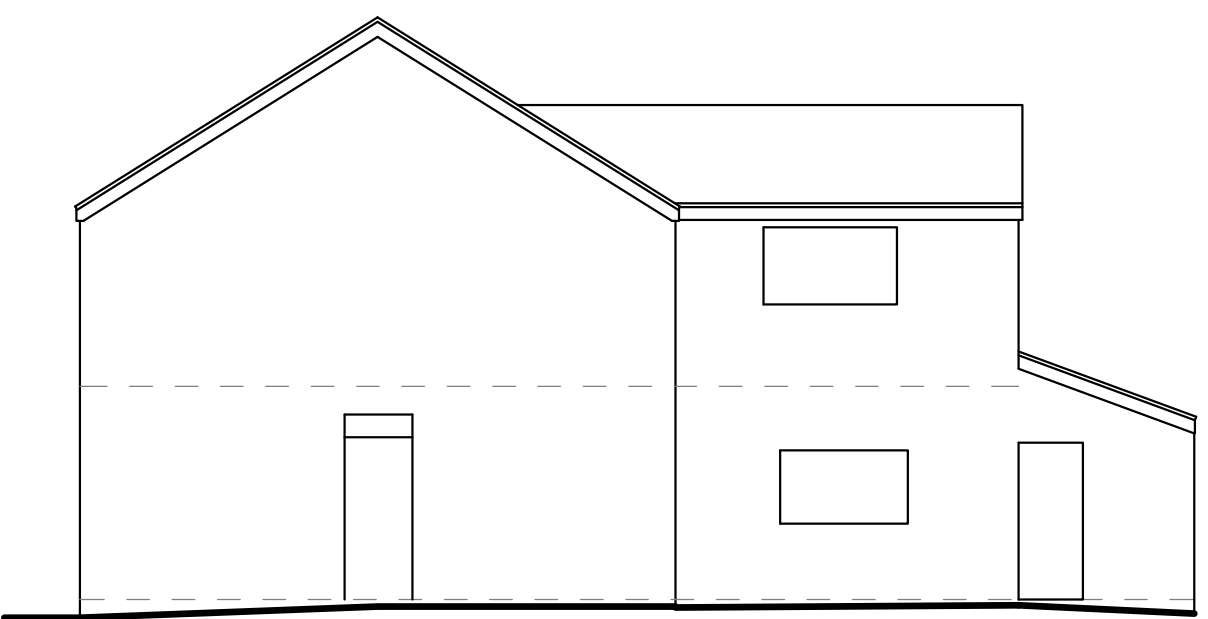


14 Proposed Side Elevation Scale 1-100

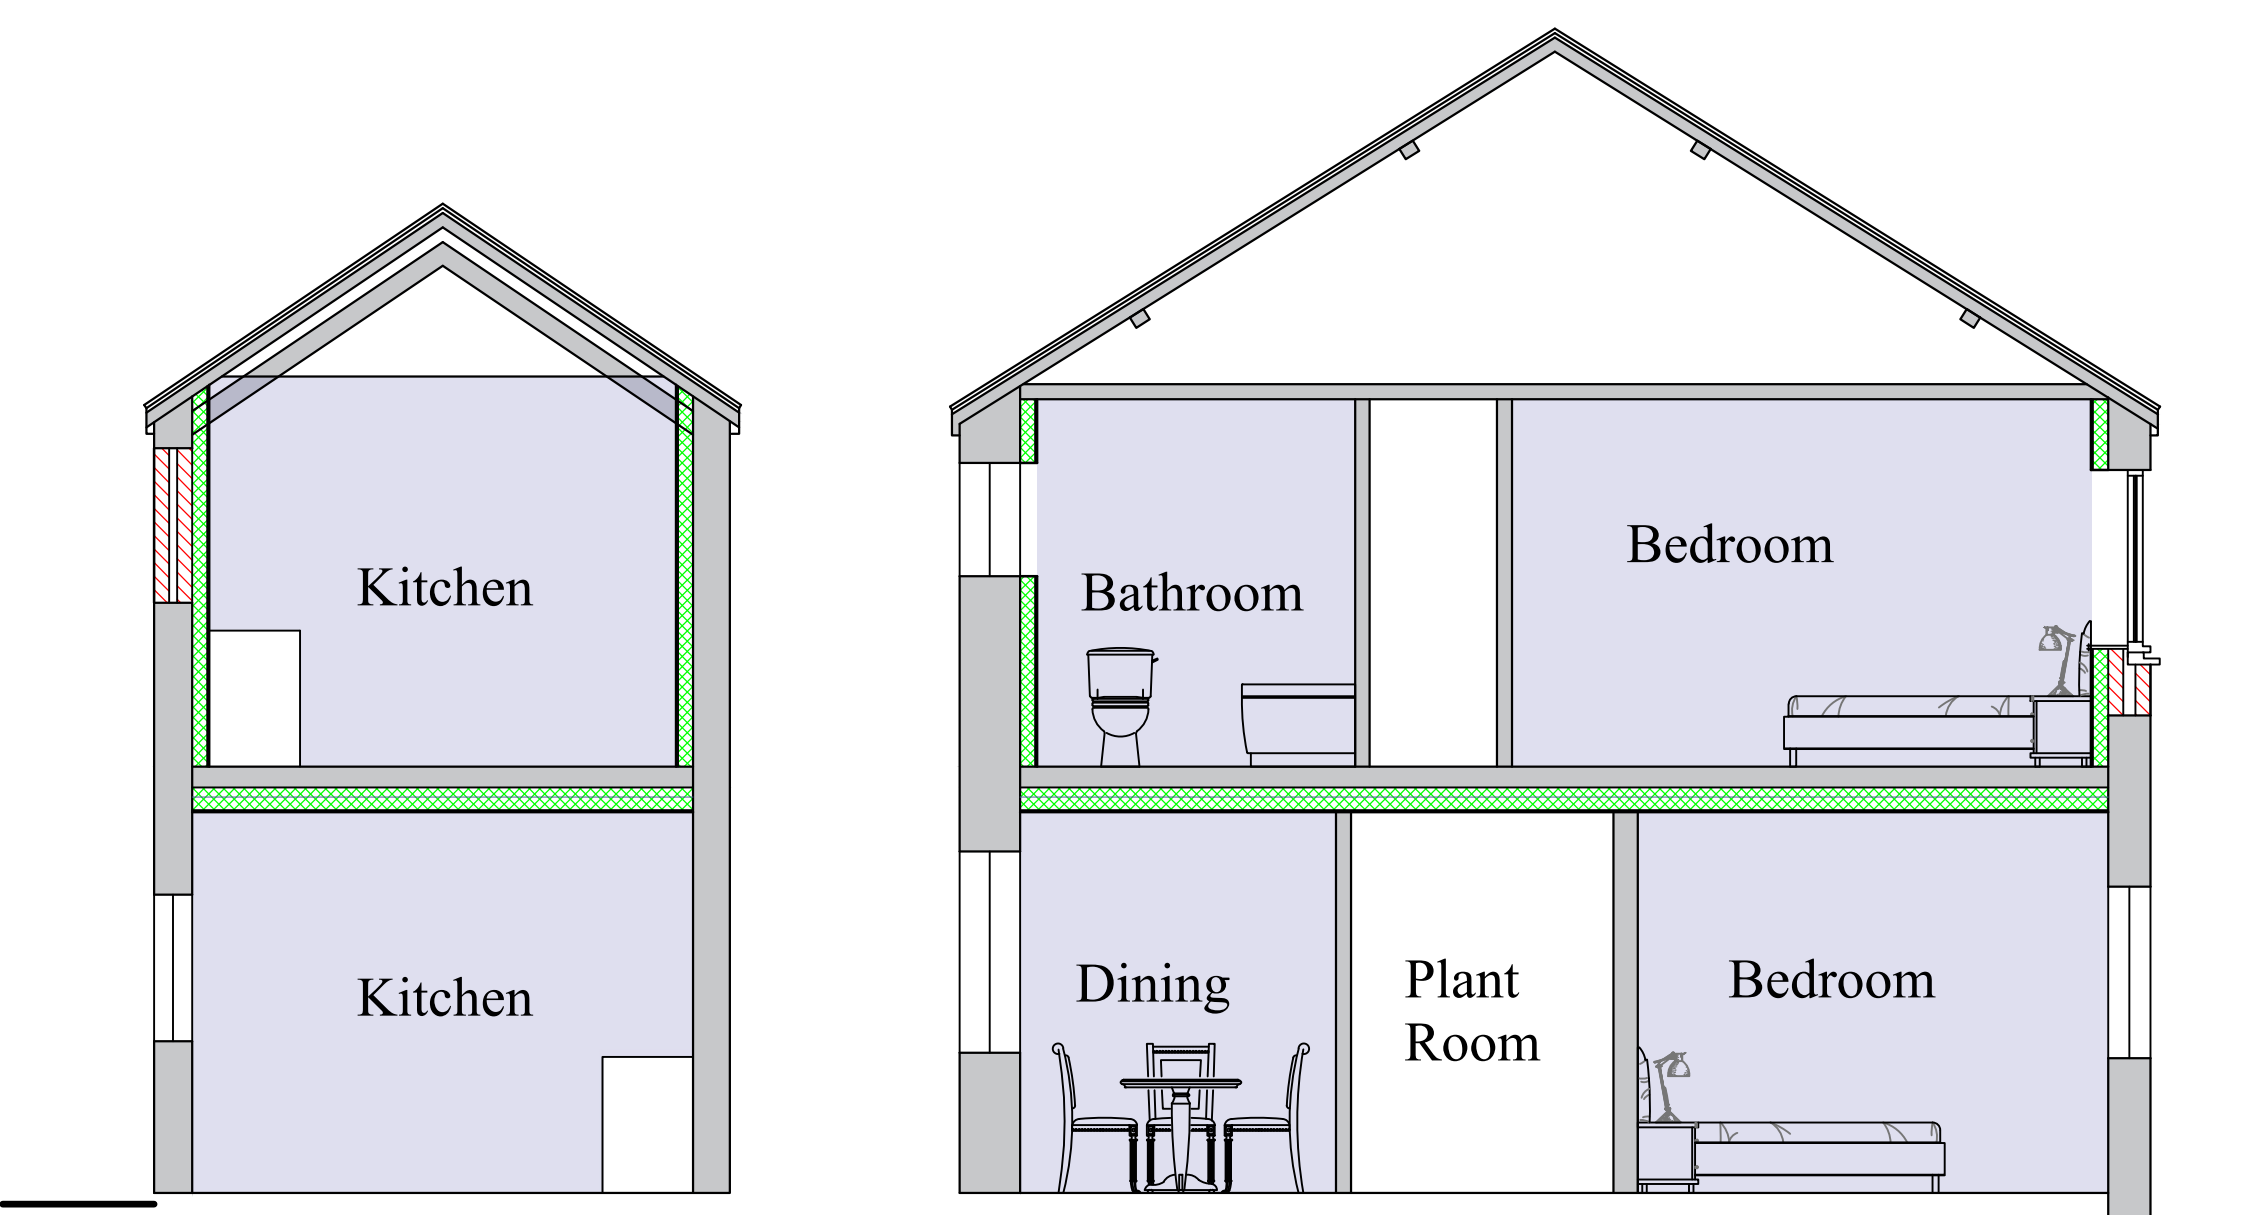


12 Typical Section B-B Scale 1-50


11 Typical Section A-A Scale 1-50

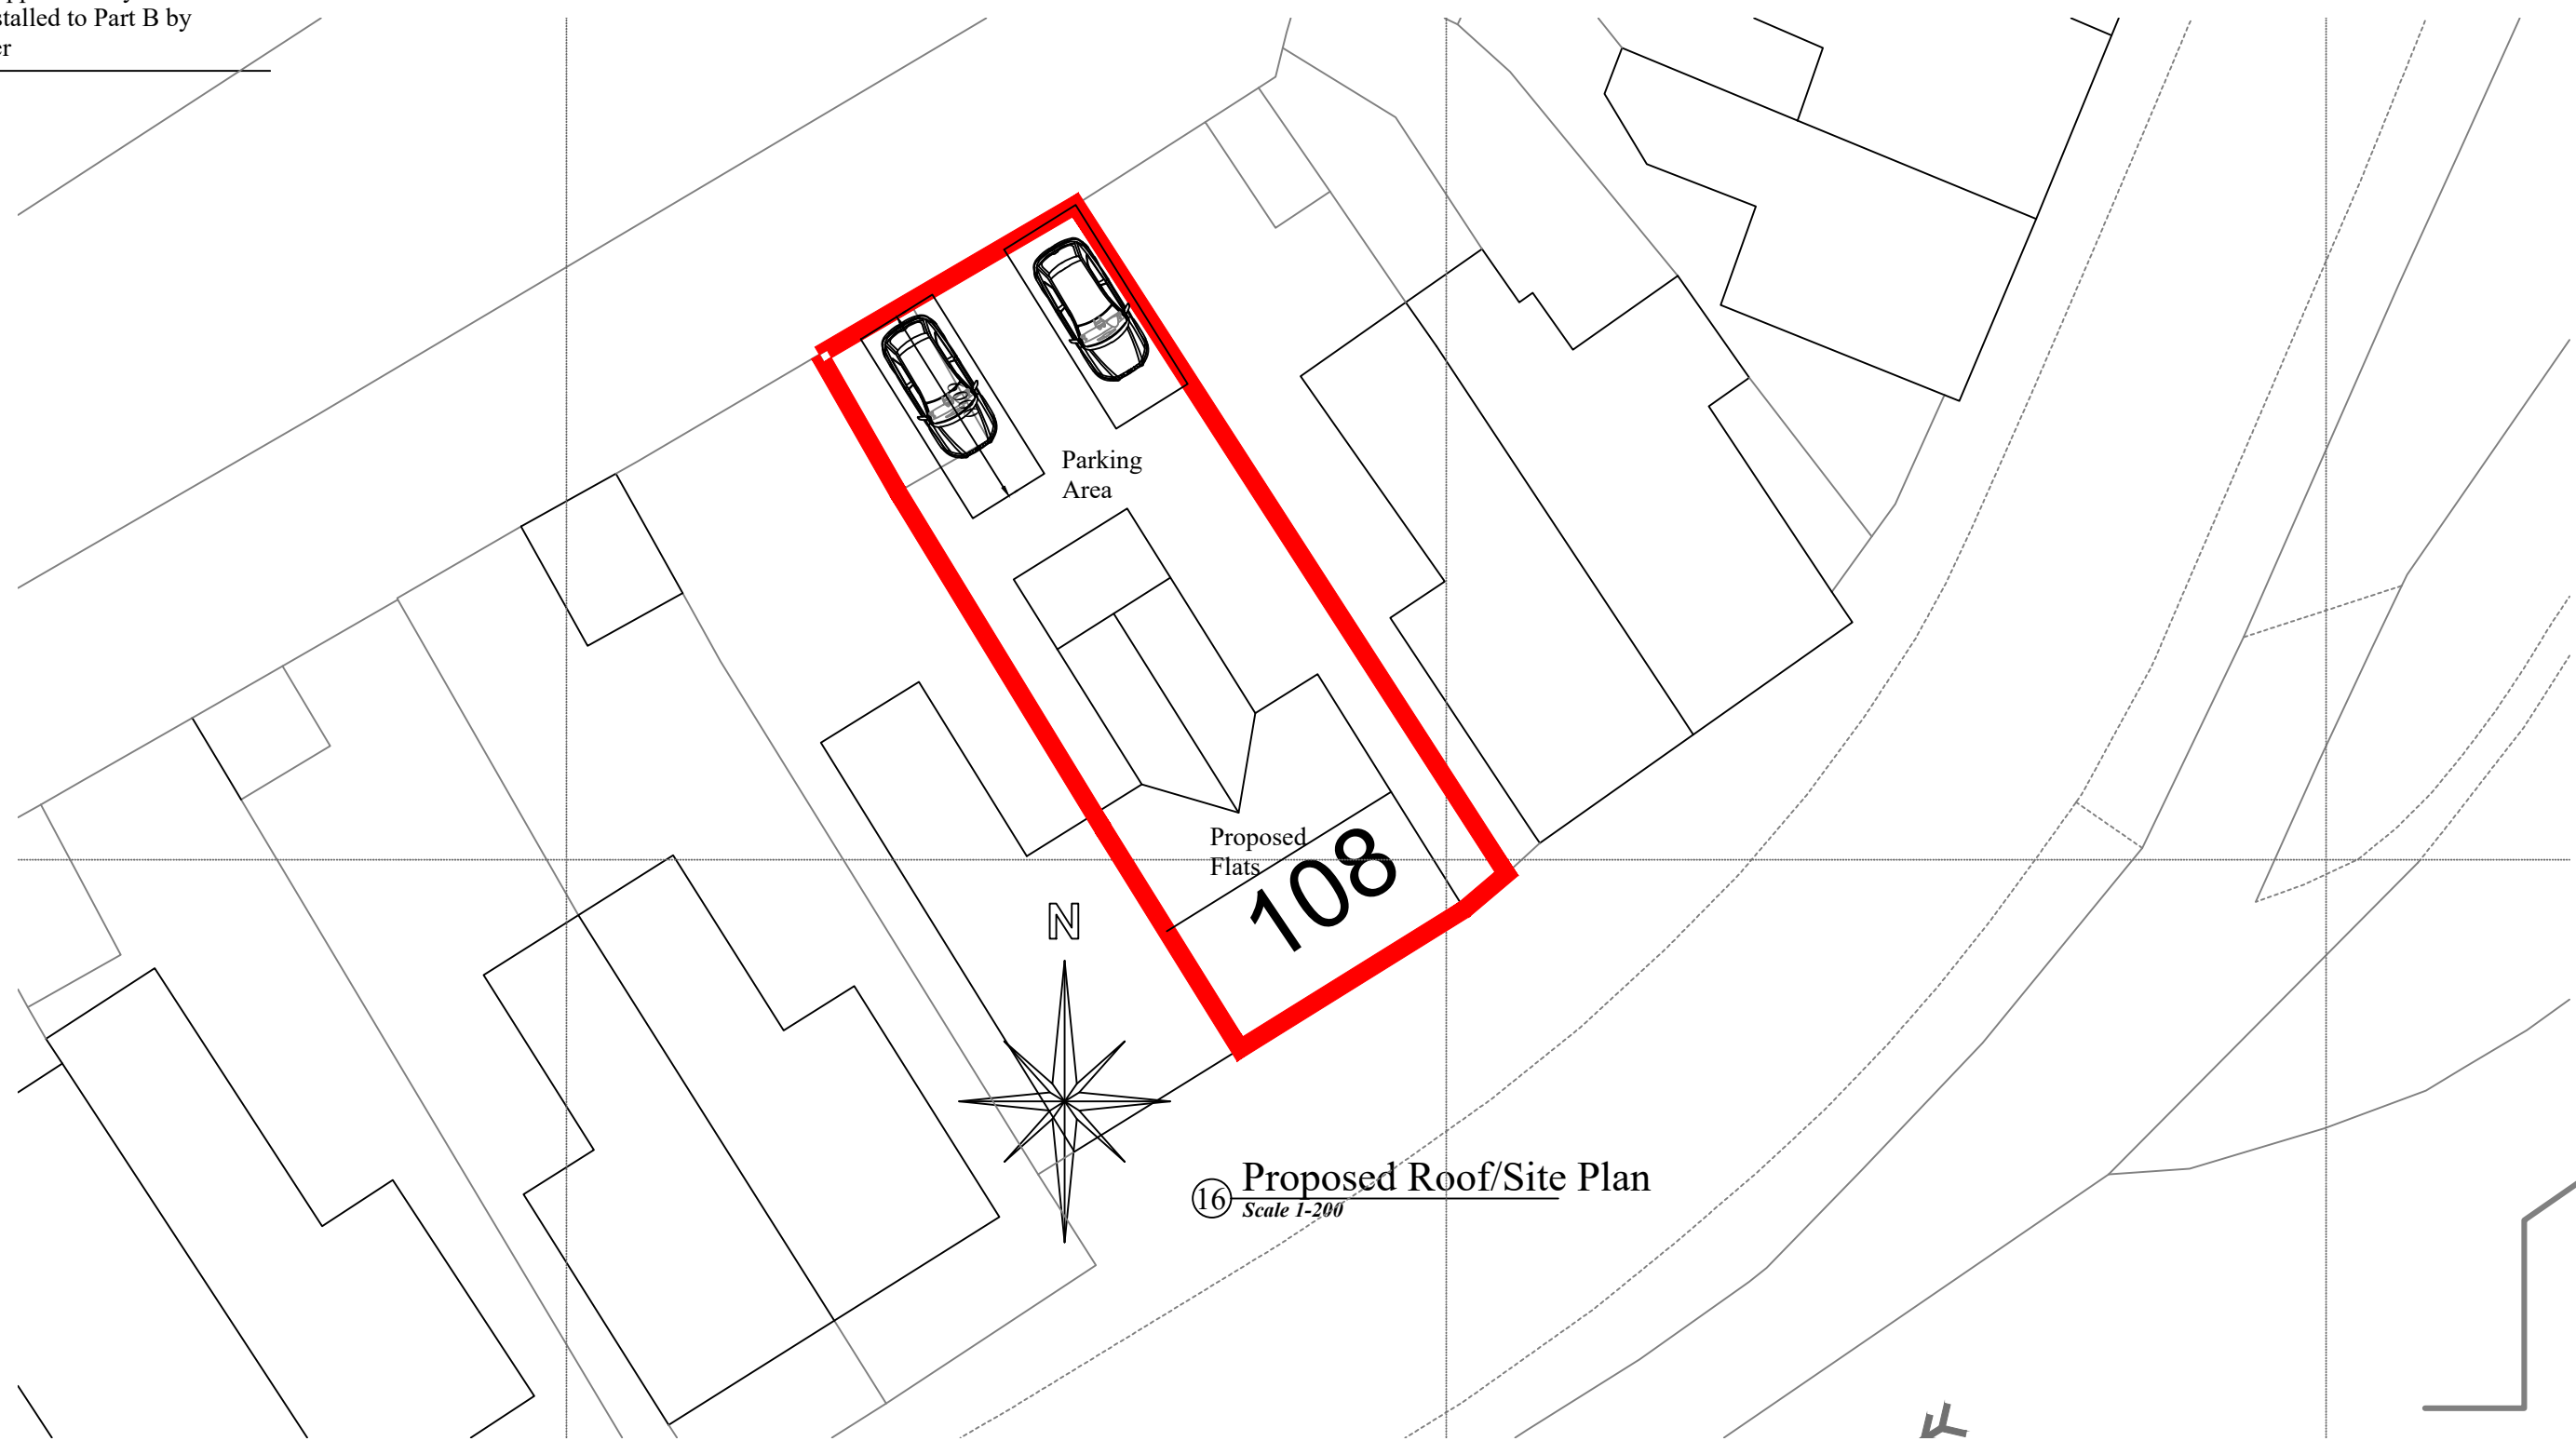

16 Proposed Roof/Site Plan Scale 1-200

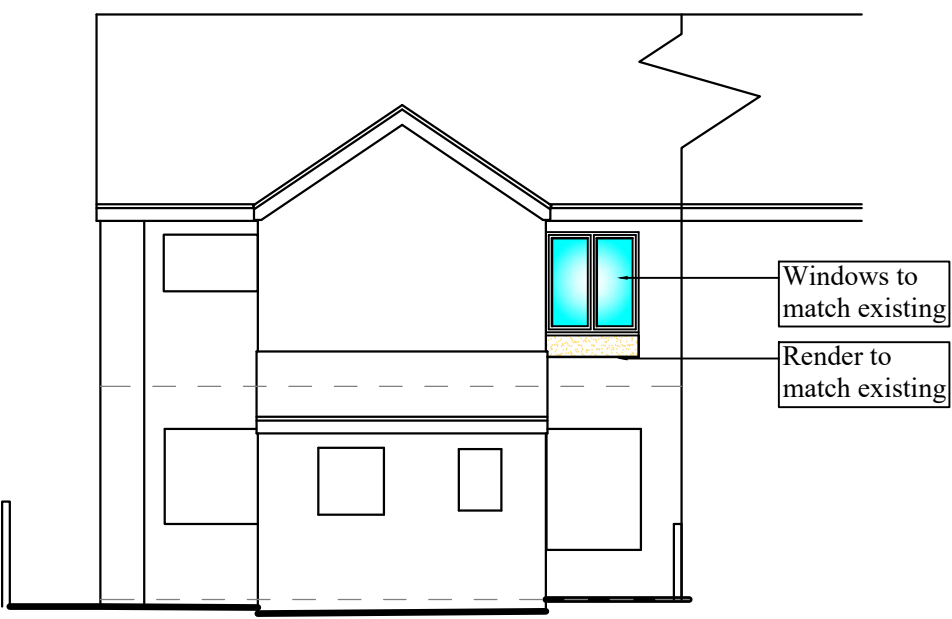

15 Proposed Rear Elevation Scale 1-100

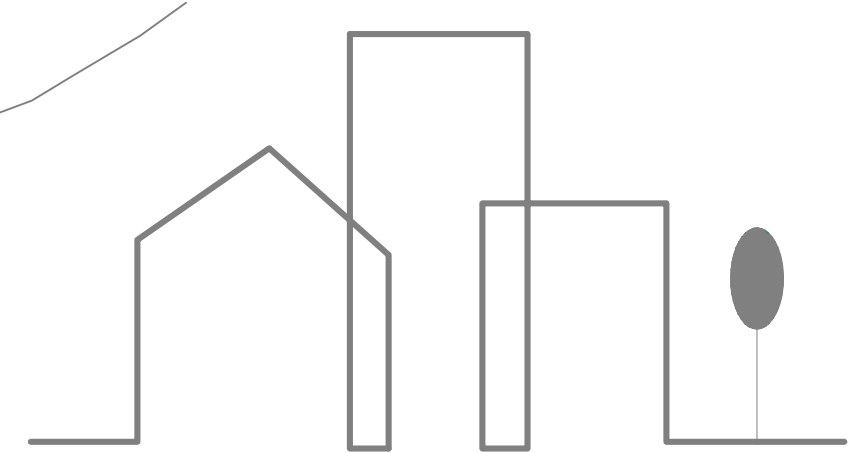

ARCHI-TECH
Architectural Design & Management

Unit 3, Canolfan Teifi, Pendre, Cardigan, SA43 1JL
Tel:(01239)621887. Mob:07968941849. Email: info@architechwales.com
Archi-Tech is the trading name of Stewart J. Corbett Architectural Design & Management

PROJECT <i>Proposed</i> 108 High Street Glynneath SA11 5AL	Drawn By: Checked By: Stage: To be Approved	Paper Size A1	Drg No-
			CD1129-P01B
			Scale: 1/200, 1/100, 1/50.
			Amended 04th November 2022

Revisions-
1)-
2)-

