



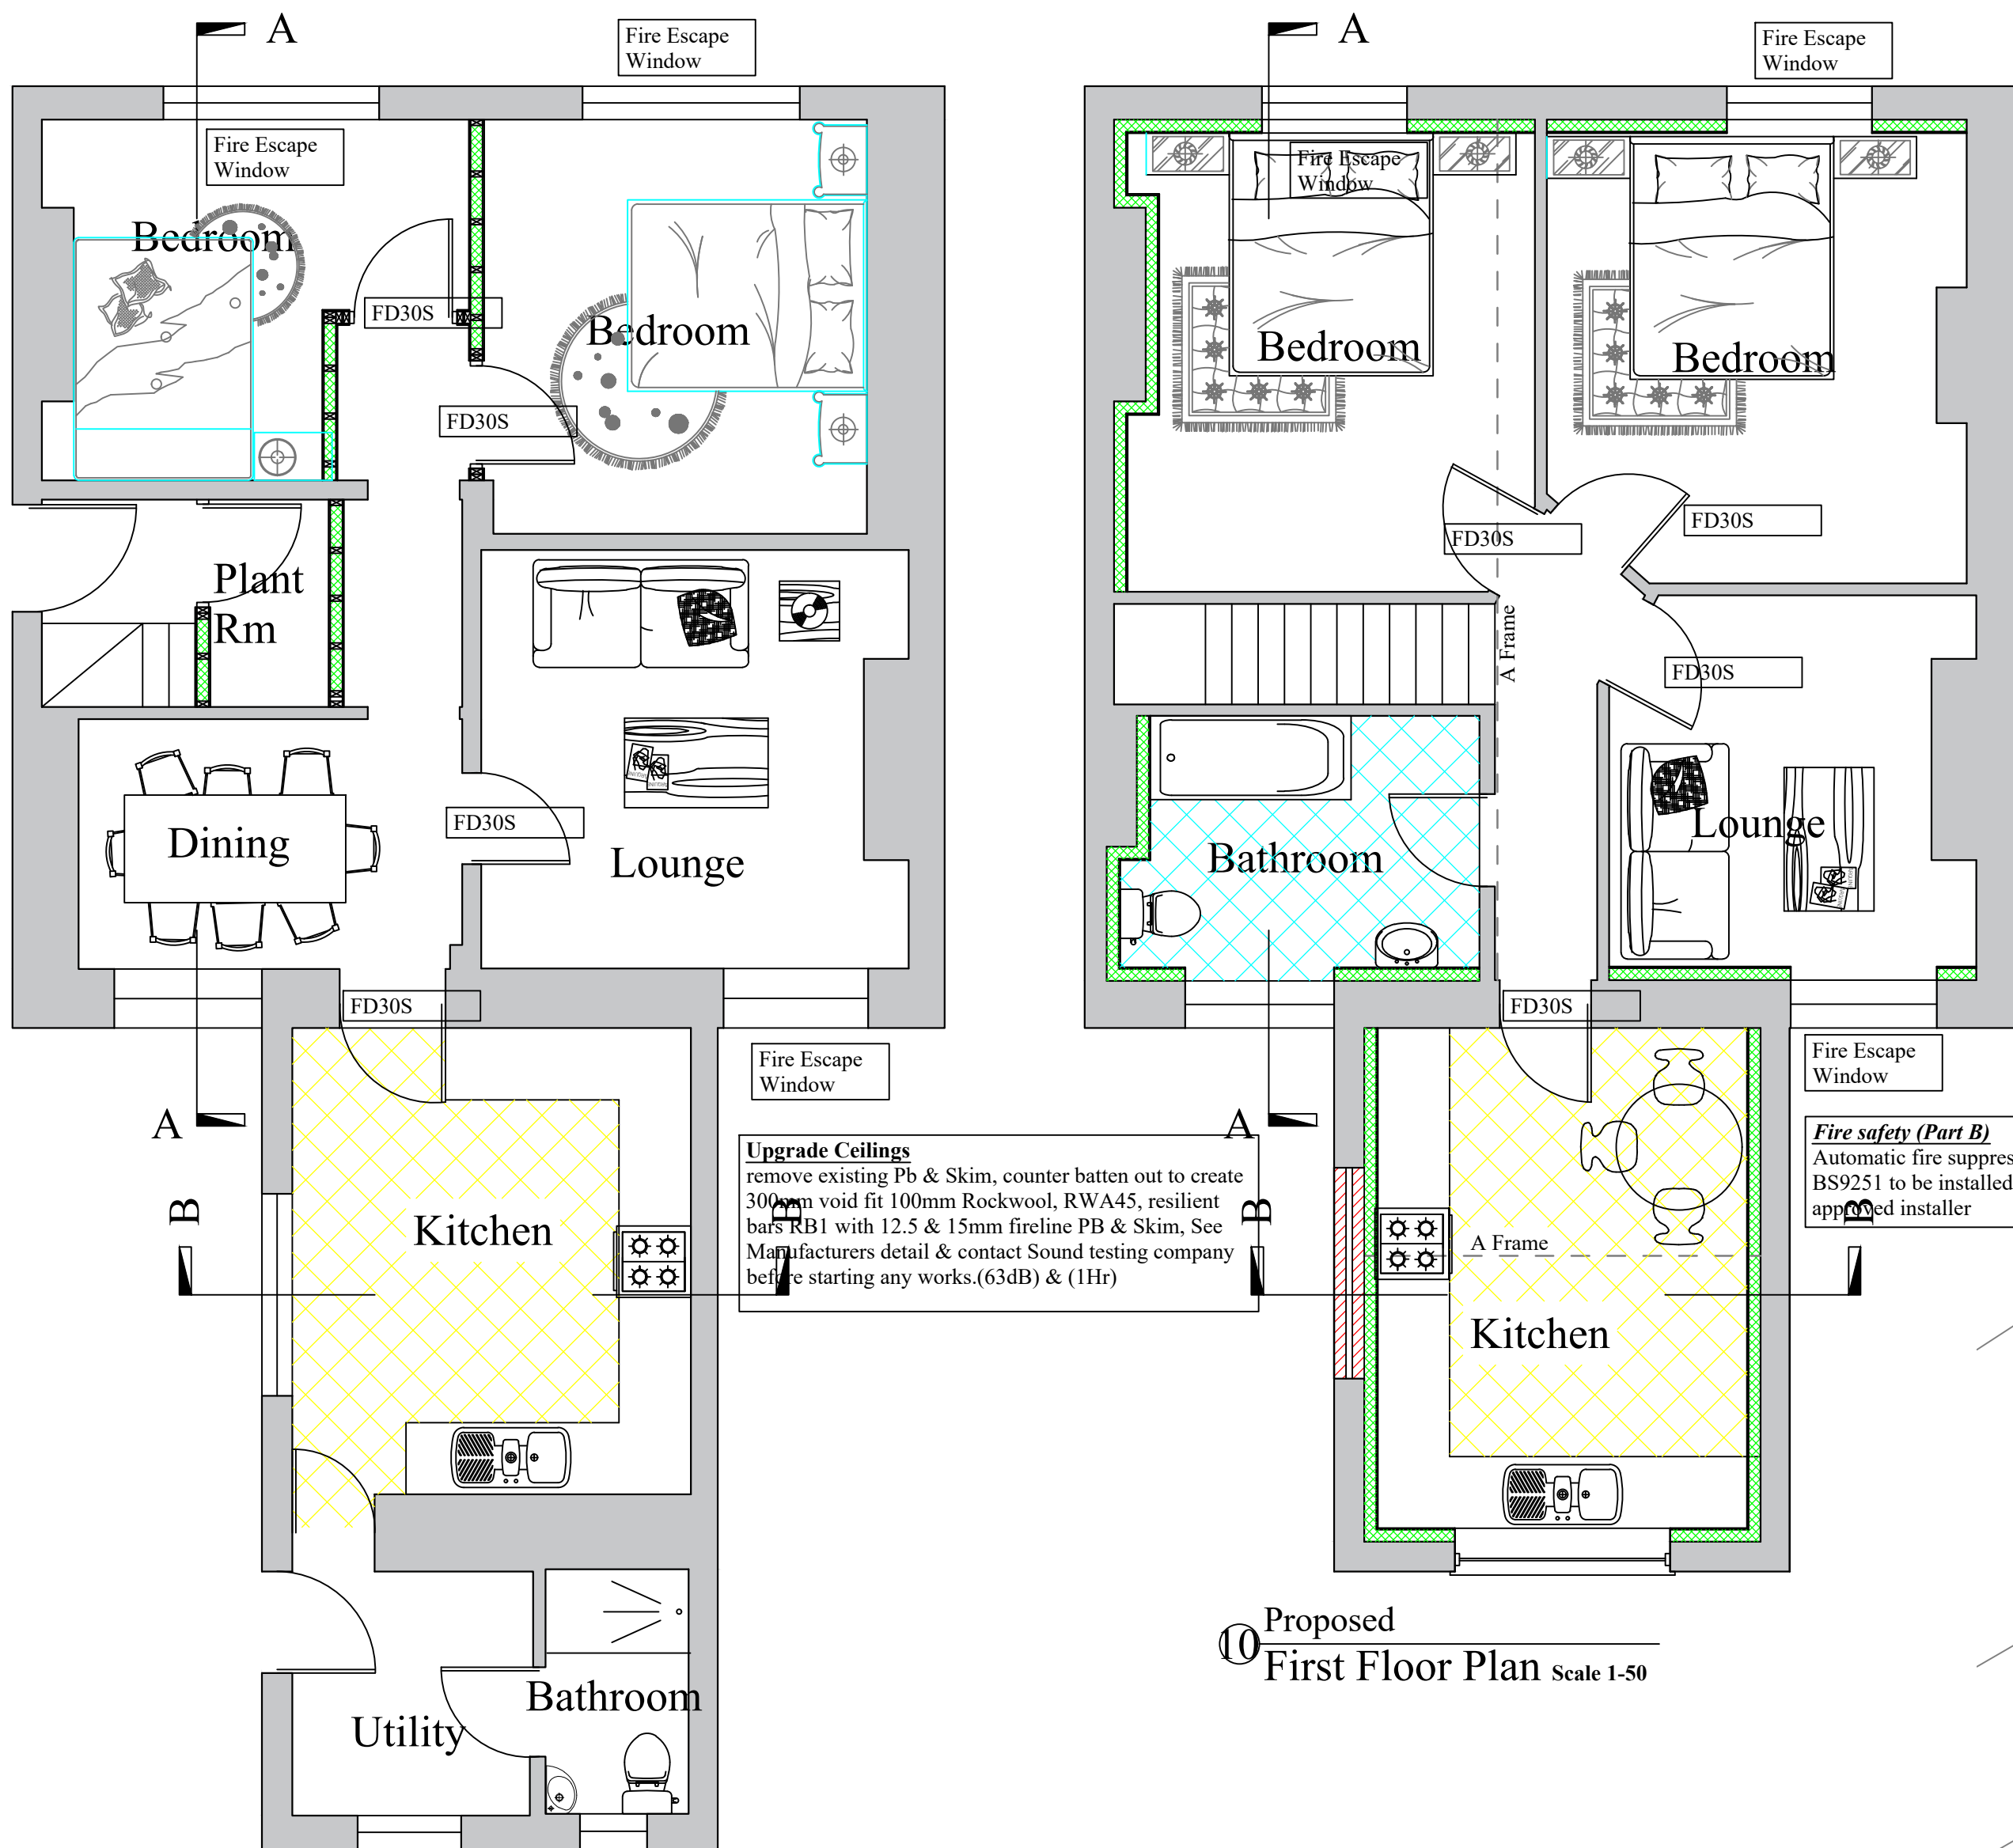


9 Proposed Ground Floor Plan Scale 1-50


10 Proposed First Floor Plan Scale 1-50

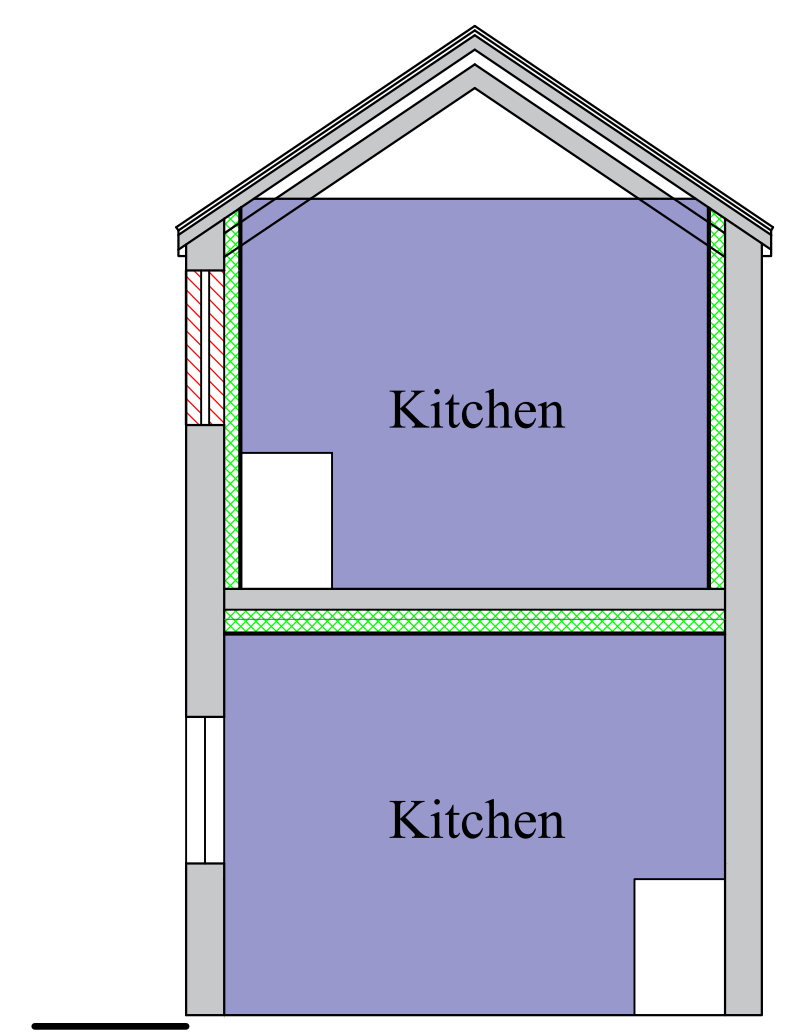


12 Typical Section B-B Scale 1-50

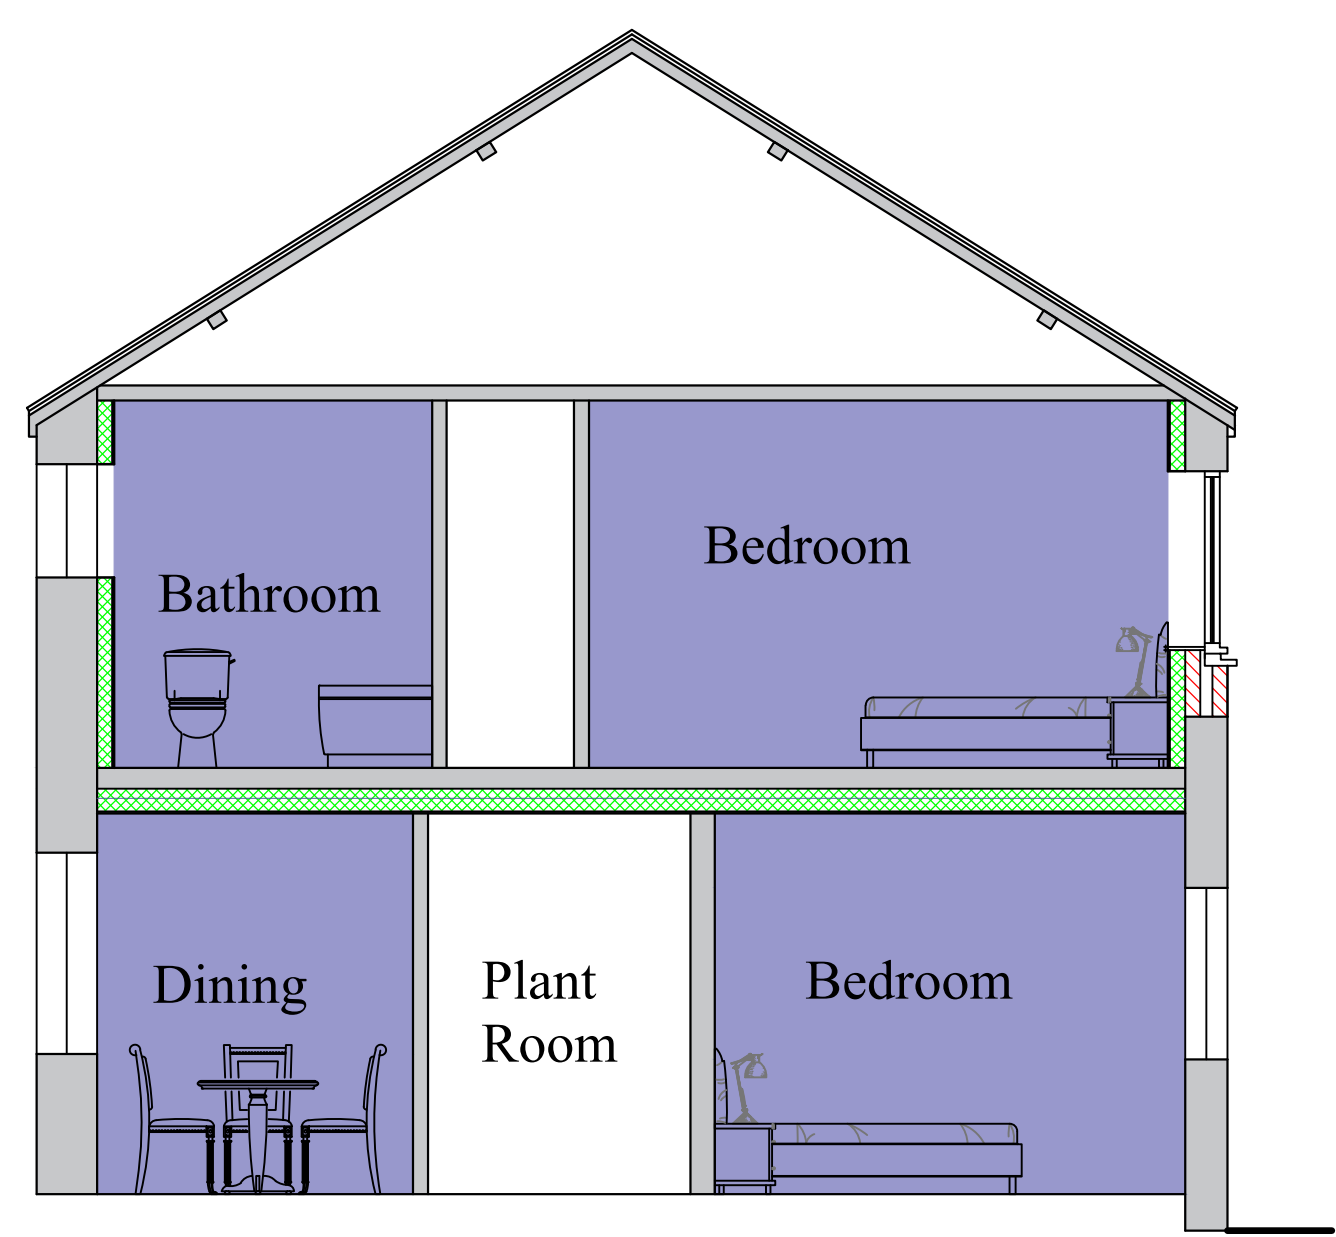


11 Typical Section A-A Scale 1-50

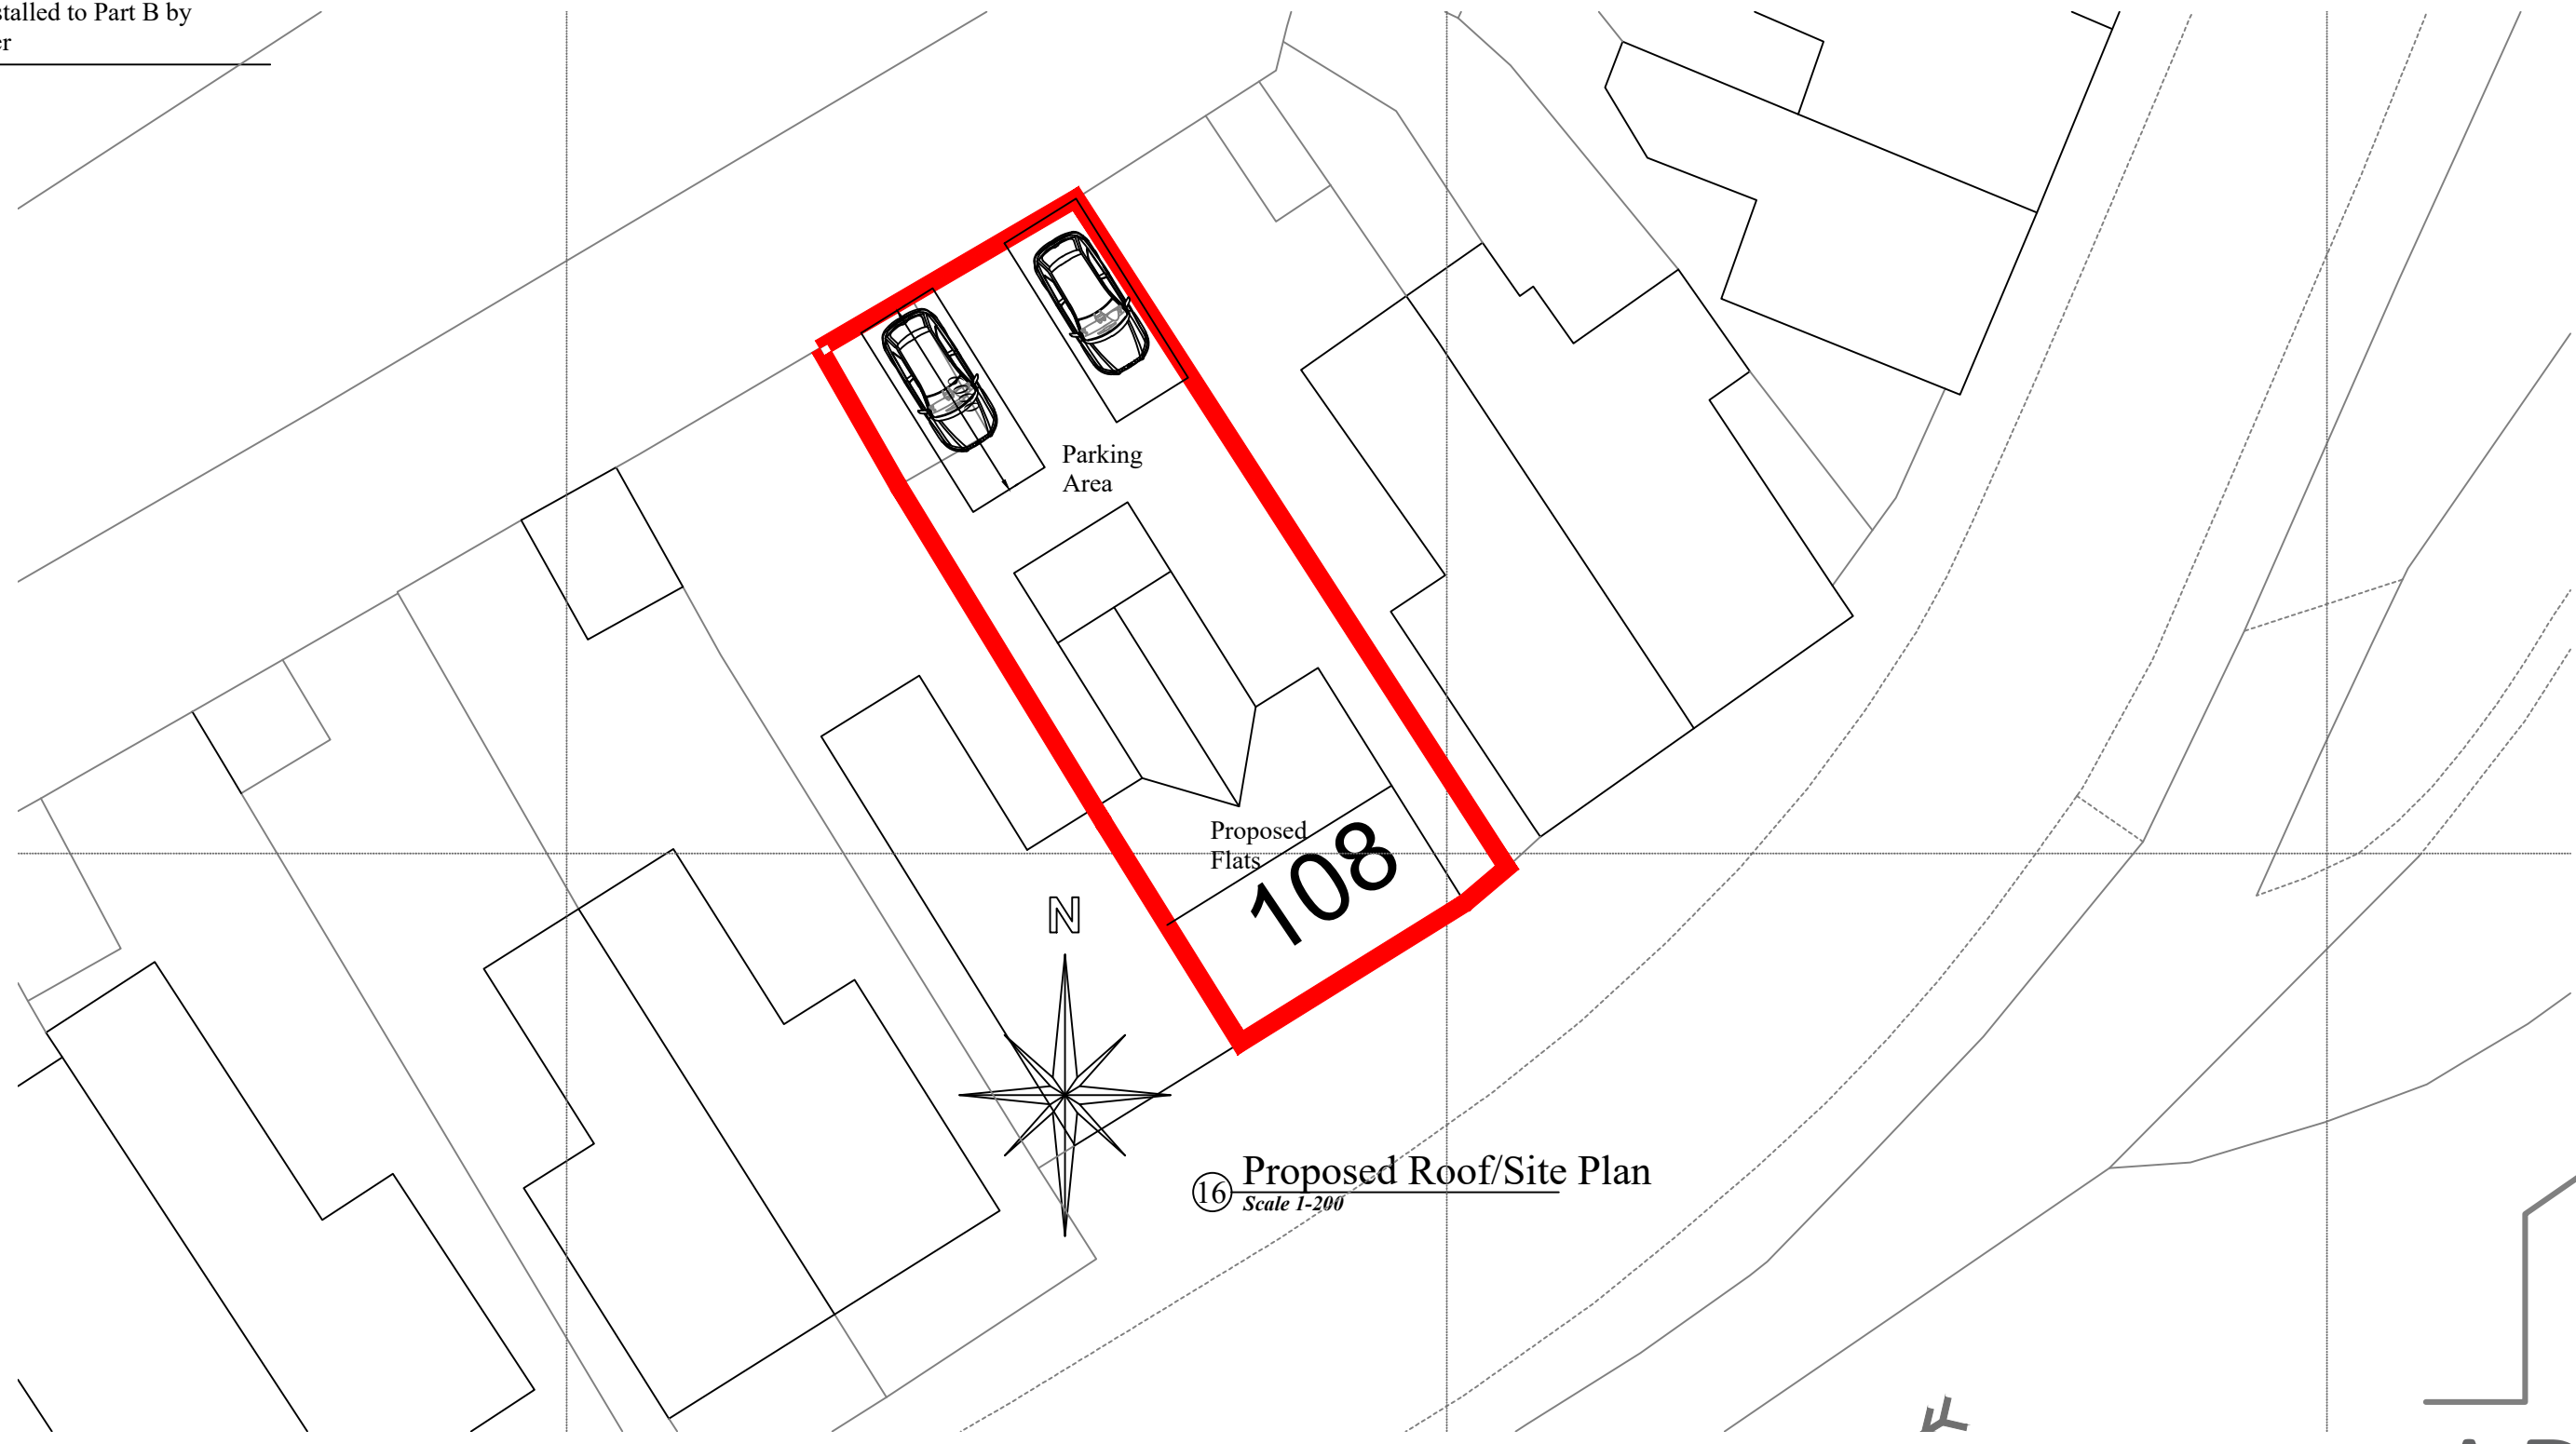

16 Proposed Roof/Site Plan Scale 1-200

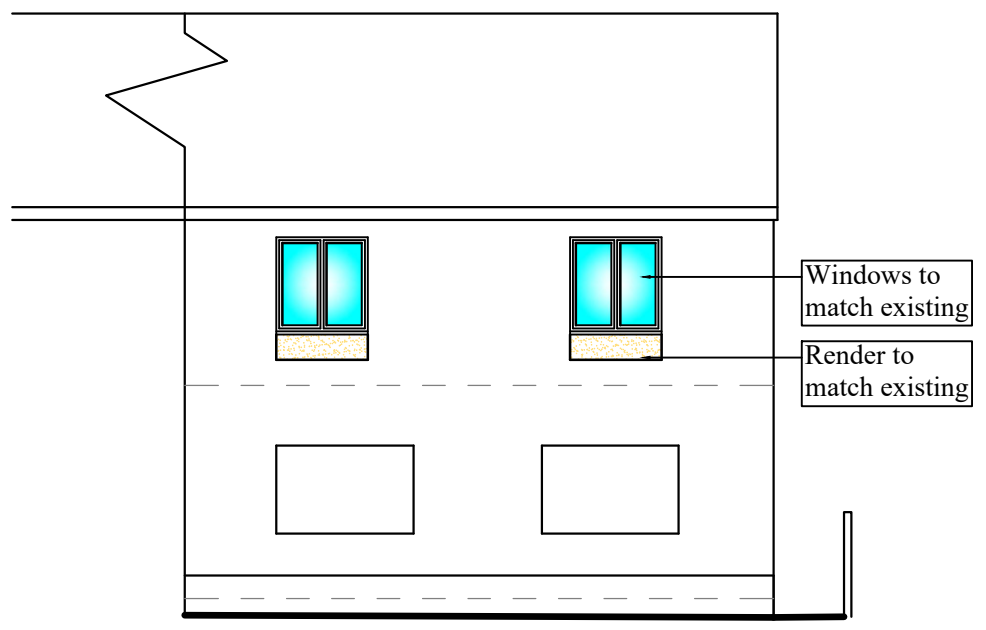

13 Proposed Front Elevation Scale 1-100

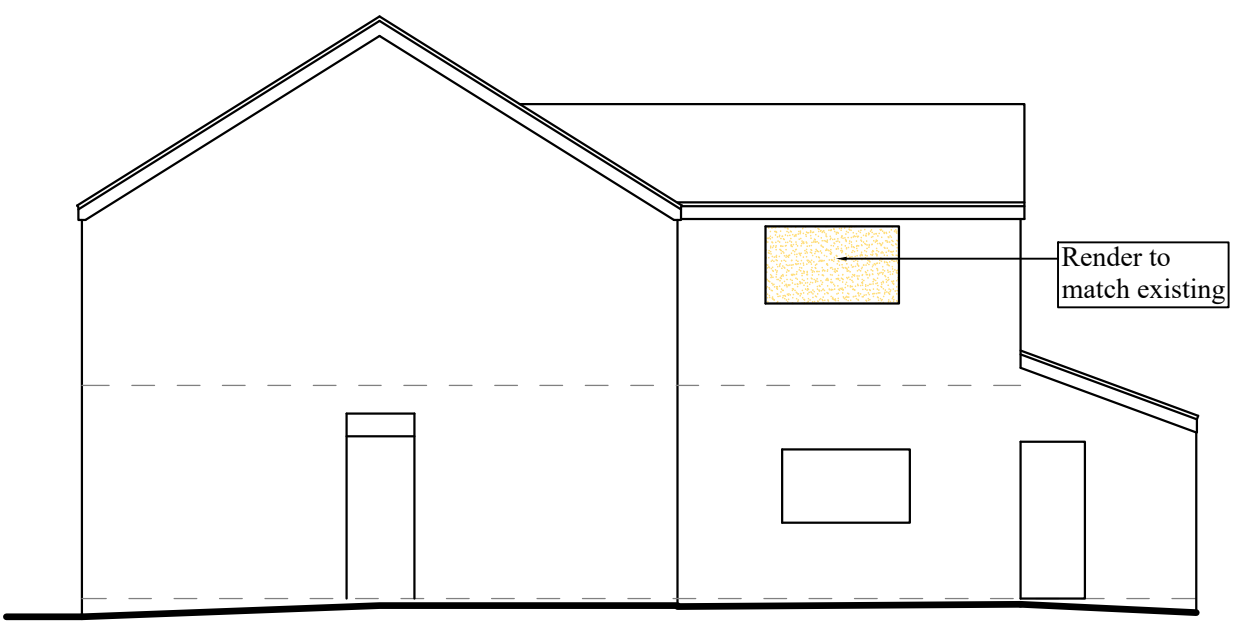

14 Proposed Side Elevation Scale 1-100



15 Proposed Rear Elevation Scale 1-100



Architectural Design & Management
Unit 3, Canolfan Teifi, Pendre, Cardigan, SA43 1JL
Tel: (01239) 621887. Mob: 07968941849. Email: info@architechwales.com
Archi-Tech is the trading name of Stewart J. Corbett Architectural Design & Management

PROJECT Proposed 108 High Street Glynneath SA11 5AL	Drg No- CD1129-P01B	Scale. 1/200, 1/100, 1/50. Amended 04th November 2022

Revisions-
1)-
2)-



All Designs and the copyright remain the property of Stewart. J. Corbett