
 
 


9 Princess Drive - Site Plan - 041122 - PMH

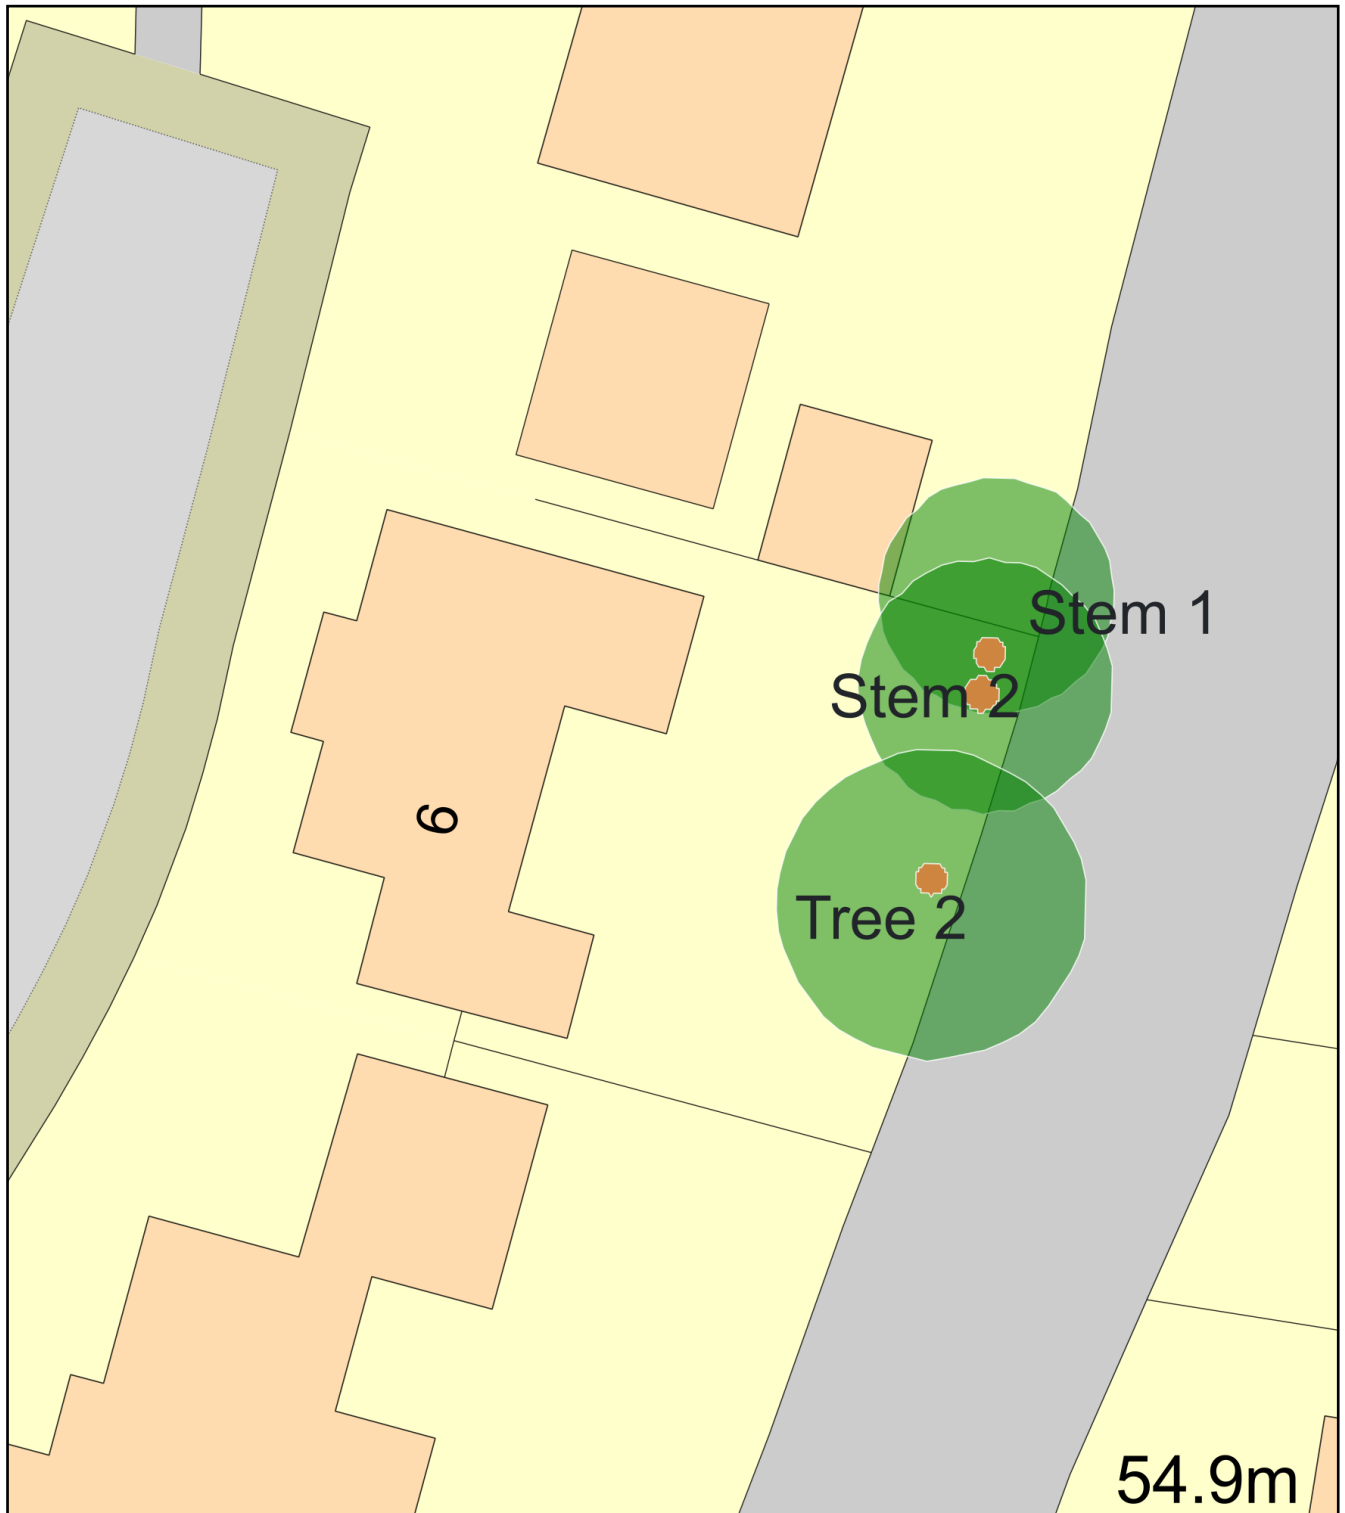

Plan Produced for: Tenderleaf Ltd

Date Produced: 04 Nov 2022

Plan Reference Number: TQRQM22308091901228

Scale: 1:200 @ A4