


Floor Plans - Probsep

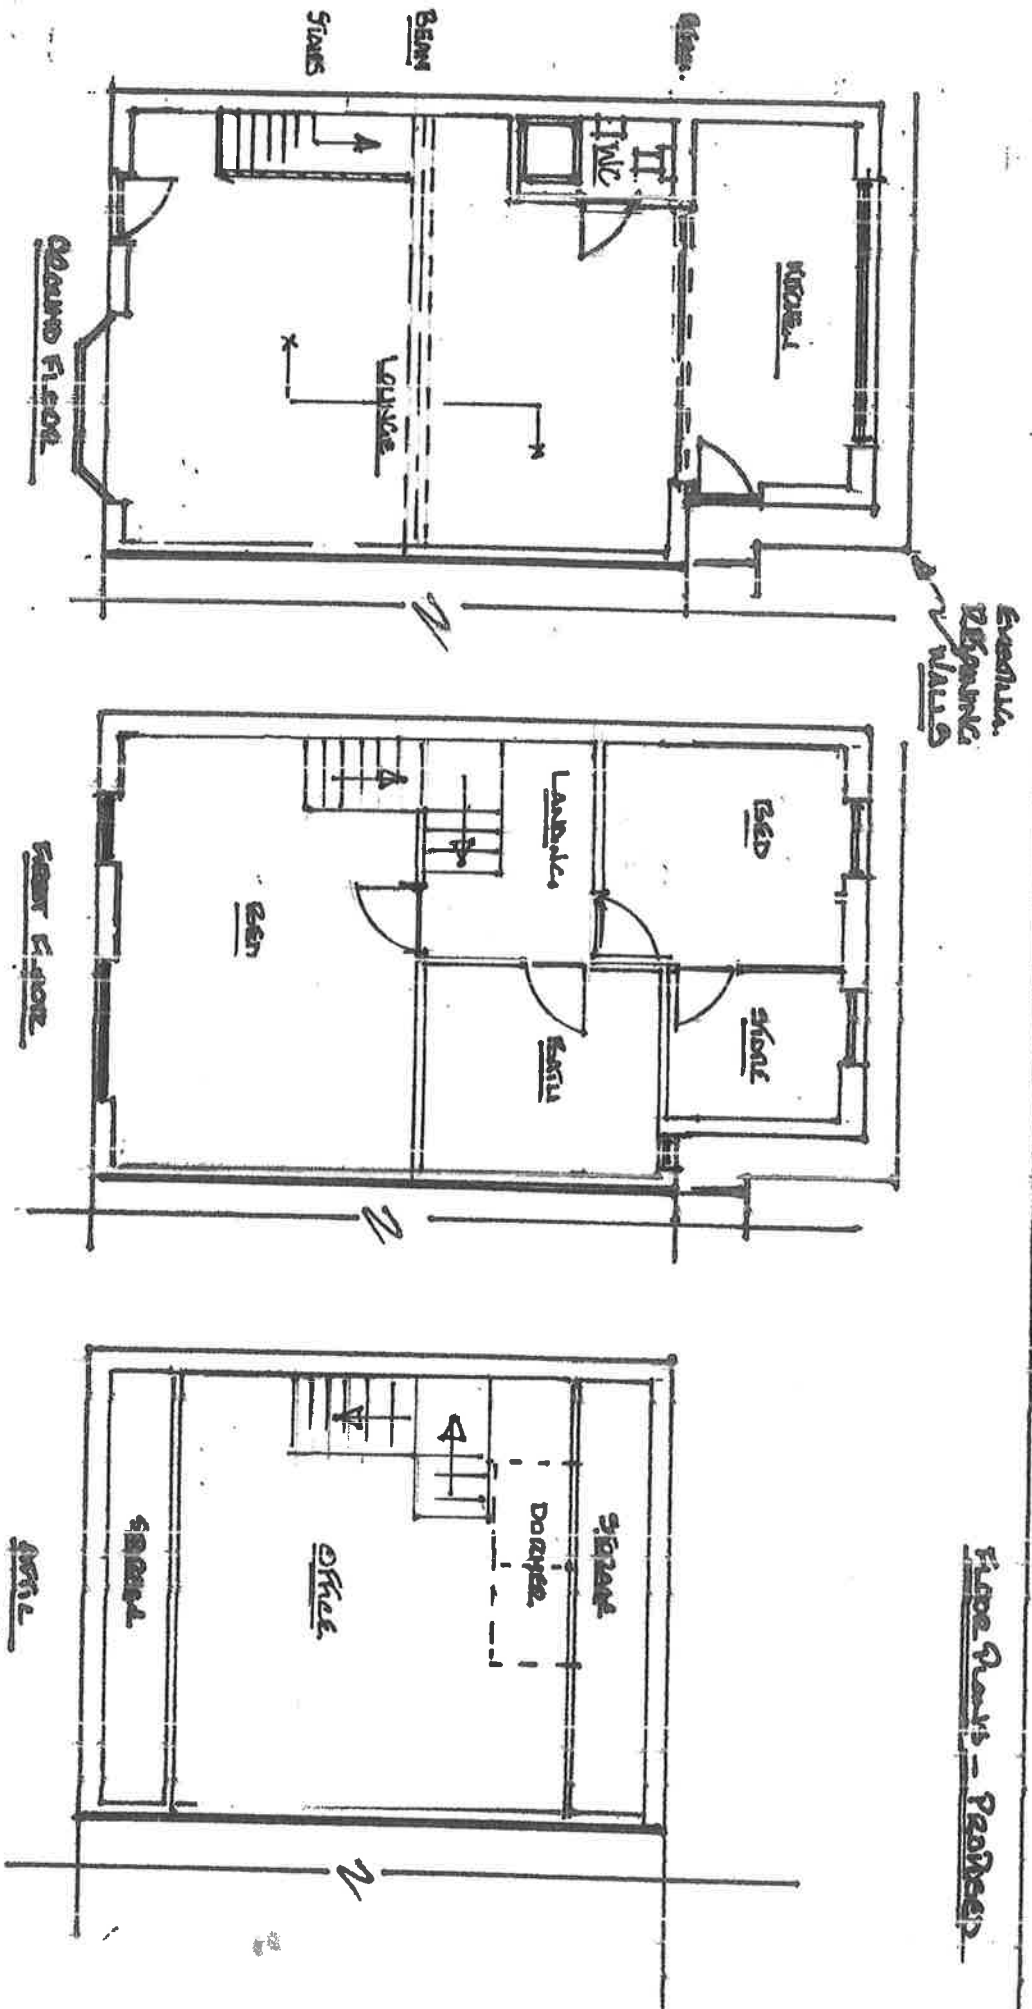

STAIRS TO ATTIC/LOFT
DOWN FROM BEDROOM

5m

5 GARDEN STREET
CLYDEBURY.
DRE No. 402A
Scale: 1:100 @ A4