

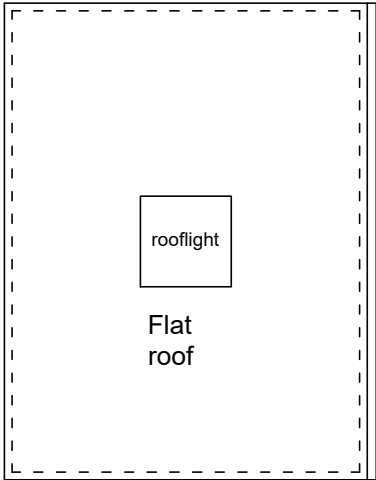



Note:- This drawing is only intended for Planning purposes. The client is to ascertain what services are in the area and advise the contractor prior to starting work on site. All dimensions are approximate and should be checked on site. Any discrepancies are to be reported to the client.

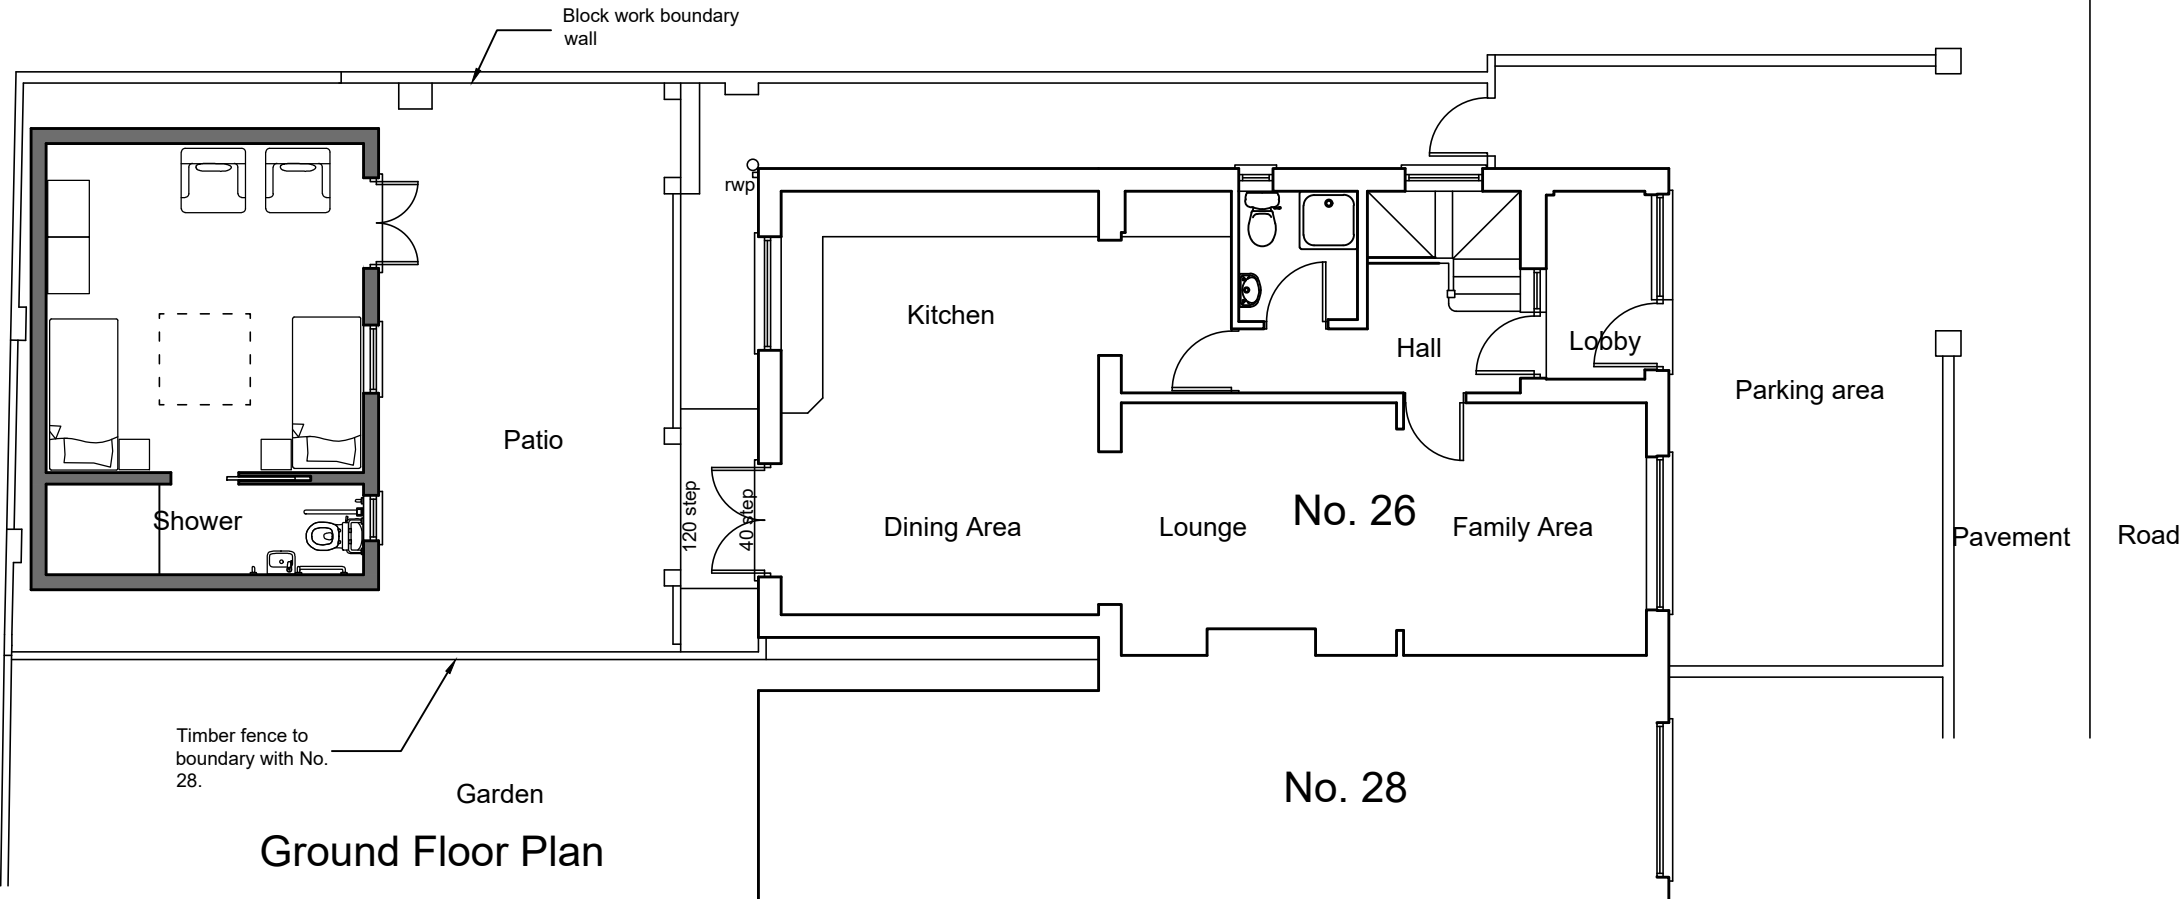

First Floor Plan

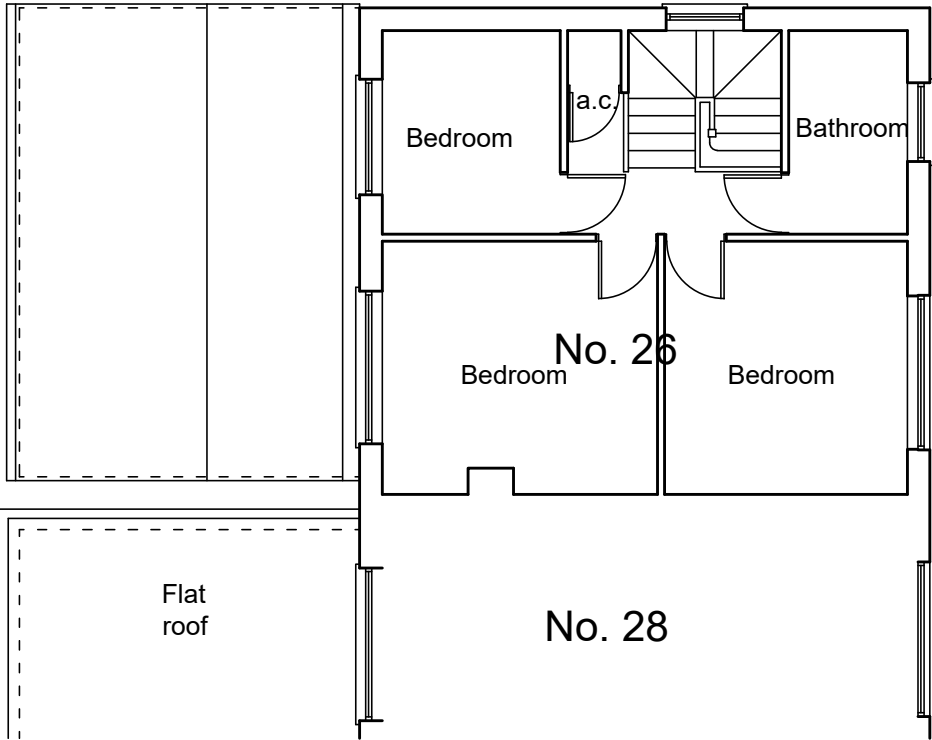

Ground Floor Plan

 

CLIENT :- Mrs H. Davies 26, Silver Avenue, Sandfields, Port Talbot. SA12 7RU		JOB TITLE :- Proposed granny annexe to rear of 26, Silver Avenue, Sandfields, Port Talbot. SA12 7RU		DWG TITLE :- Proposed plans	
SCALE :- 1:100	DATE :- October 2022	DWG No.:- 14	REV.:- A	A3	