



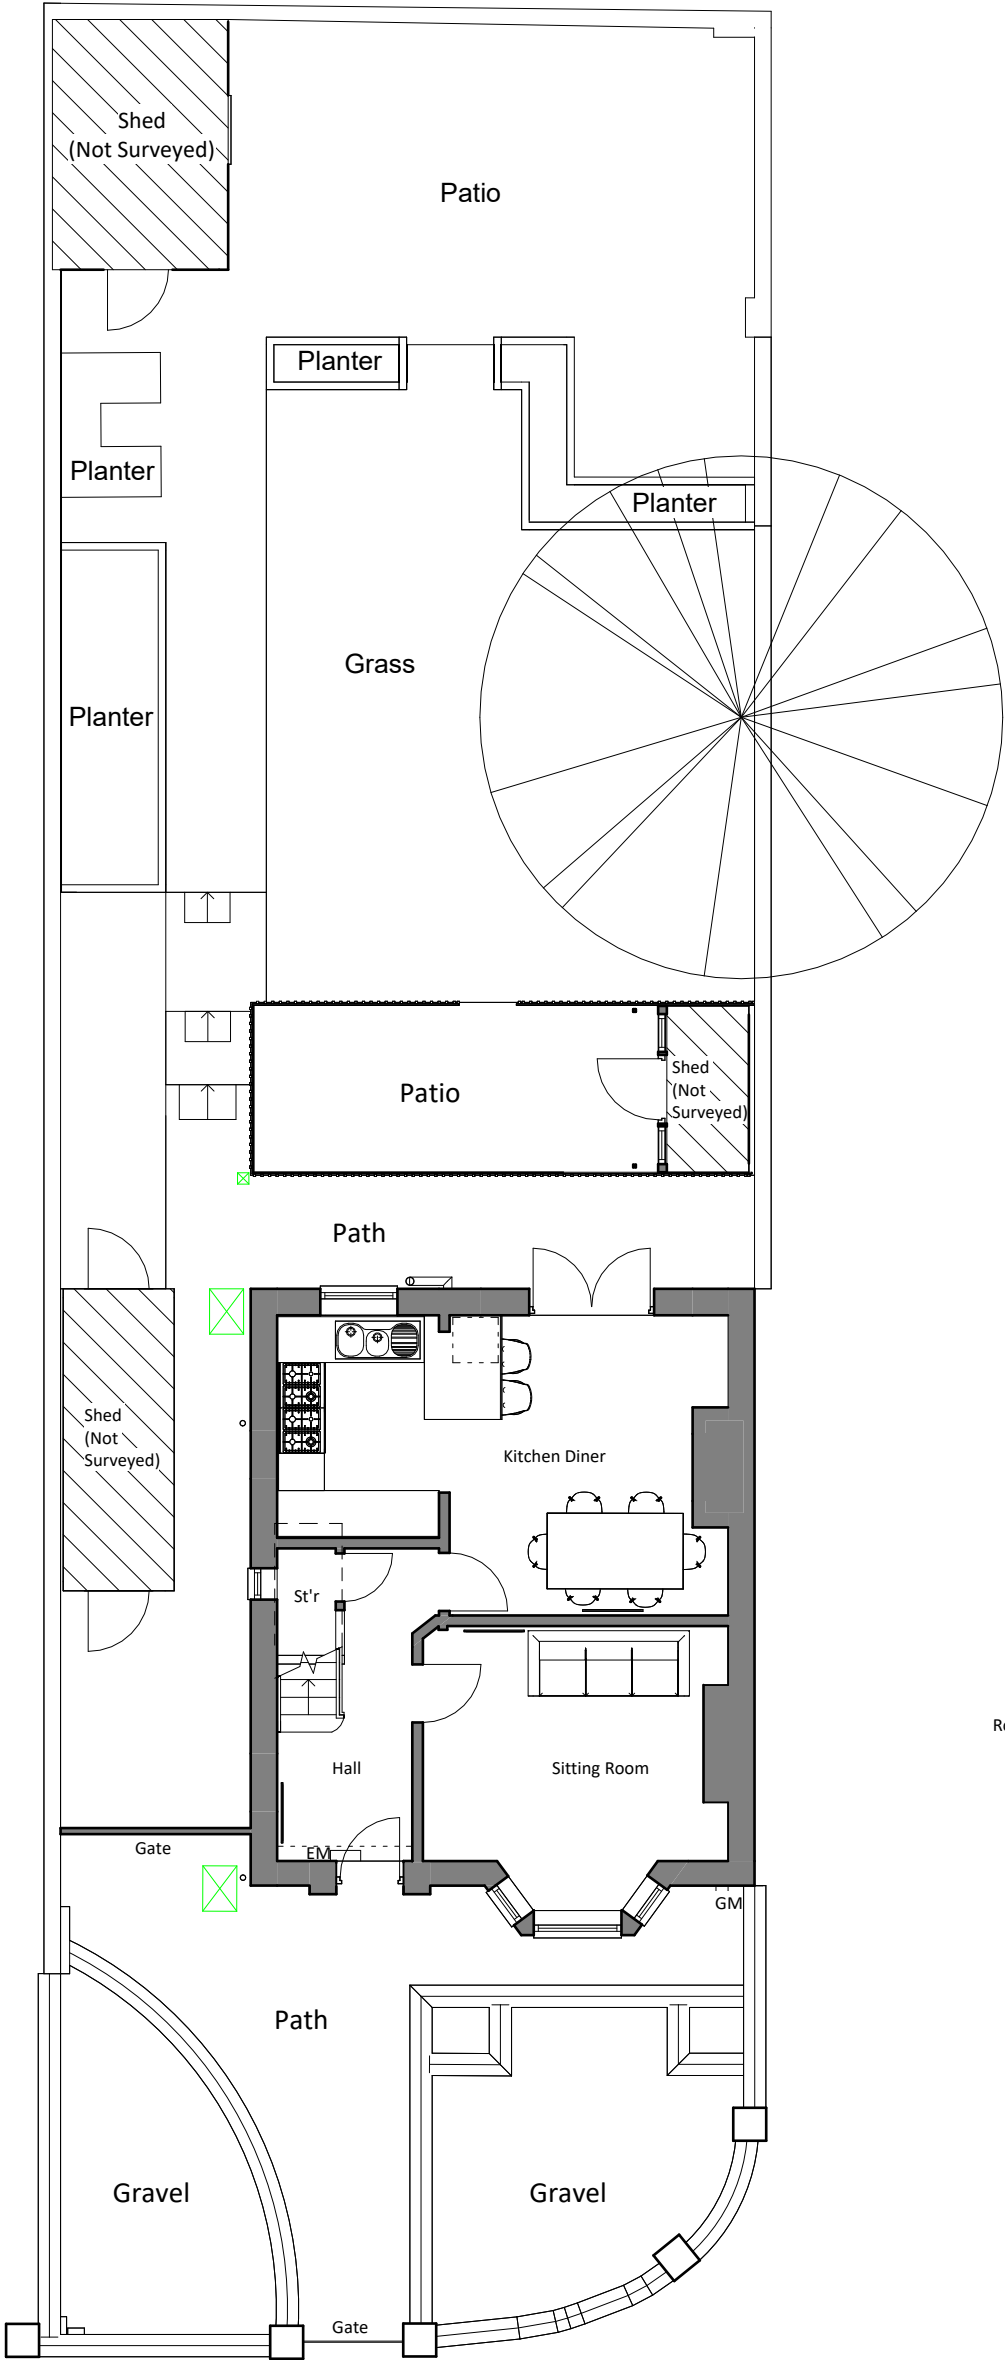

Ground Floor Plan

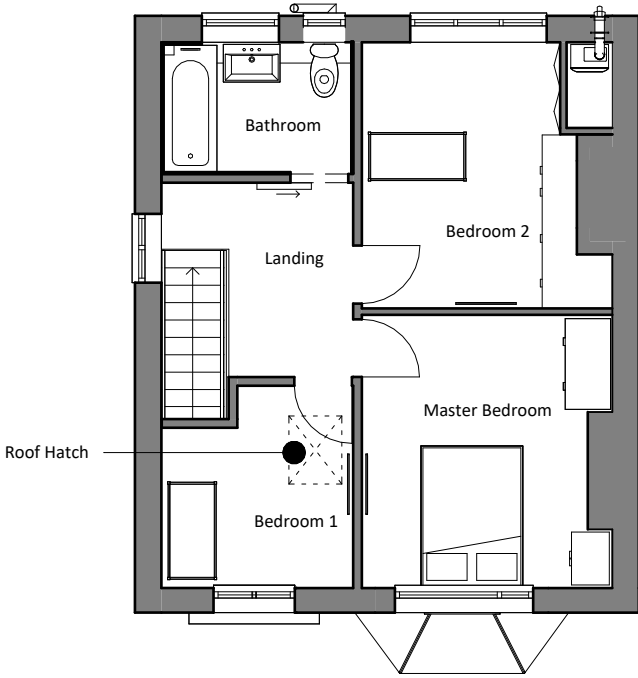

First Floor Plan

darkin architects drawing on experience www.darkinarchitects.com CARDIFF 02922 744 005 LLANELLI 01554 778 730 NEATH 01639 505 566 info@darkinarchitects.com RIBA Chartered Practice	NOTES			CLIENT: Lydia Hill		
				PROJECT: RH541		
				PROJECT ADDRESS: 15 Penllyn, Cwmafan, Port Talbot SA12 9NL		
				DRAWING TITLE: Existing Floor Plans		
No.	Description	By	Date	DRAWN BY	CHECKED BY	© Copyright Darkin Architects 2022
				BDR	TOM	
				PROJECT REF	SCALE	PAPER SIZE
				RH541	1 : 100	A3
				DRAWING	REVISION	DATE
				101		05/09/22

THIS DRAWING IS THE COPYRIGHT OF DARKIN ARCHITECTS AND MAY NOT BE COPIED, ALTERED OR REPRODUCED IN ANY FORM OR PASSED TO A THIRD PARTY WITHOUT THEIR CONSENT. DIMENSIONS MUST BE CHECKED AND VERIFIED ON SITE AND ANY DISCREPANCIES SHOULD BE REPORTED TO THE ARCHITECT. THIS DRAWING MUST NOT BE SCALED AND SHOULD BE READ IN CONJUNCTION WITH ALL OTHER CONSULTANT'S DRAWINGS. IF IN DOUBT ASK FOR CONFIRMATION.