




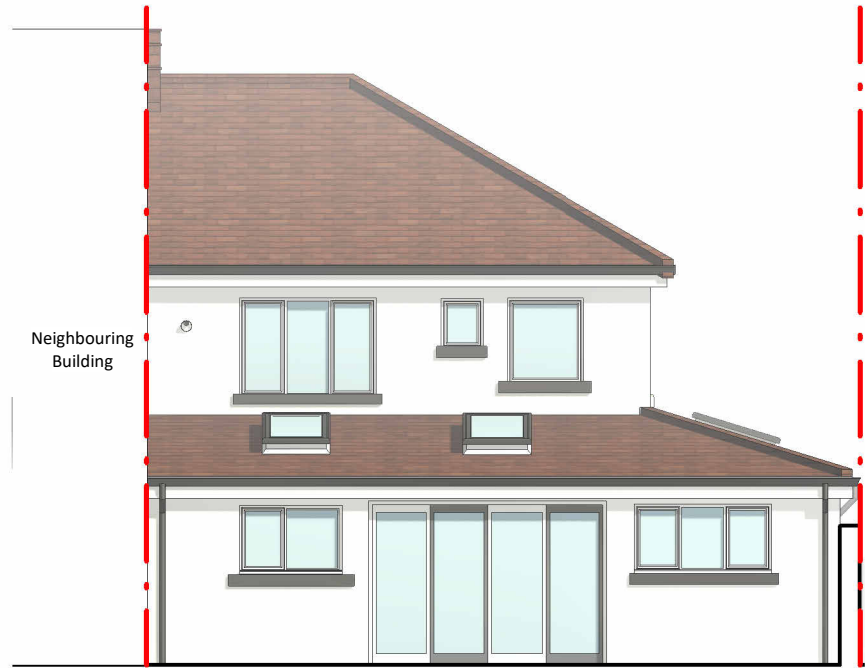


Rear Elevation

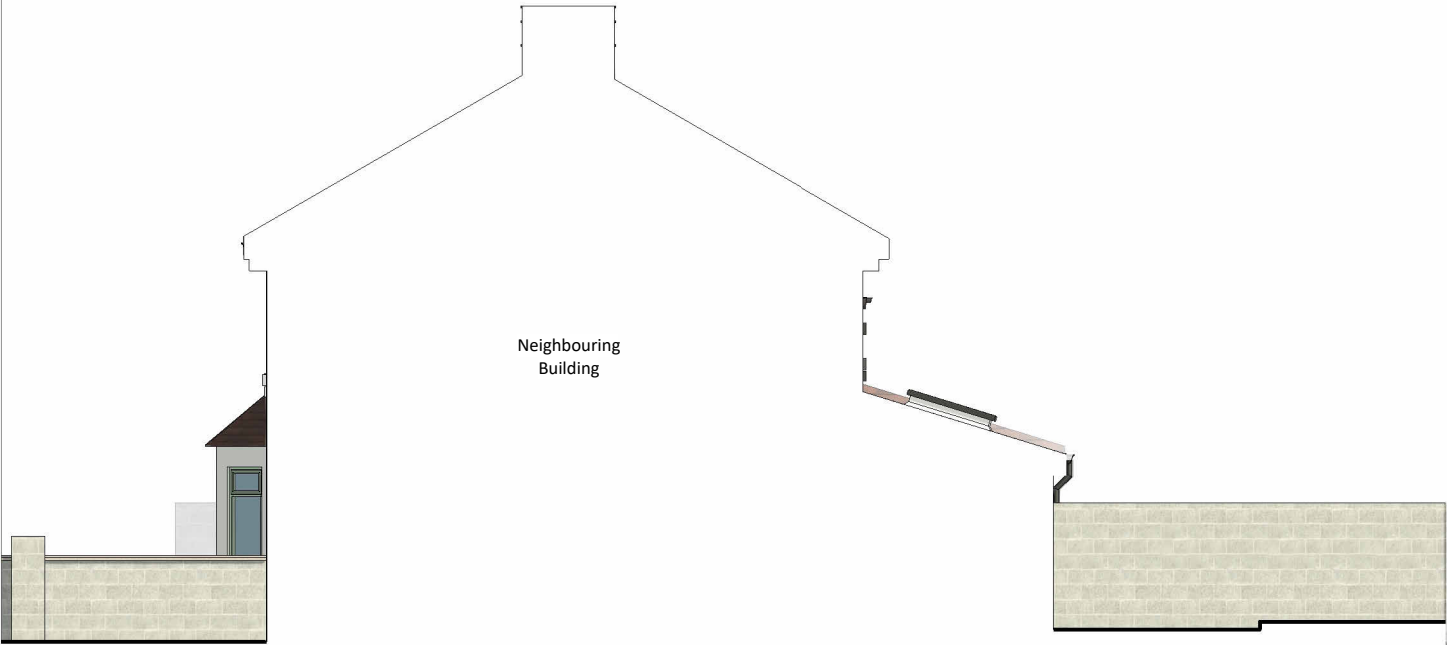

Side Elevation

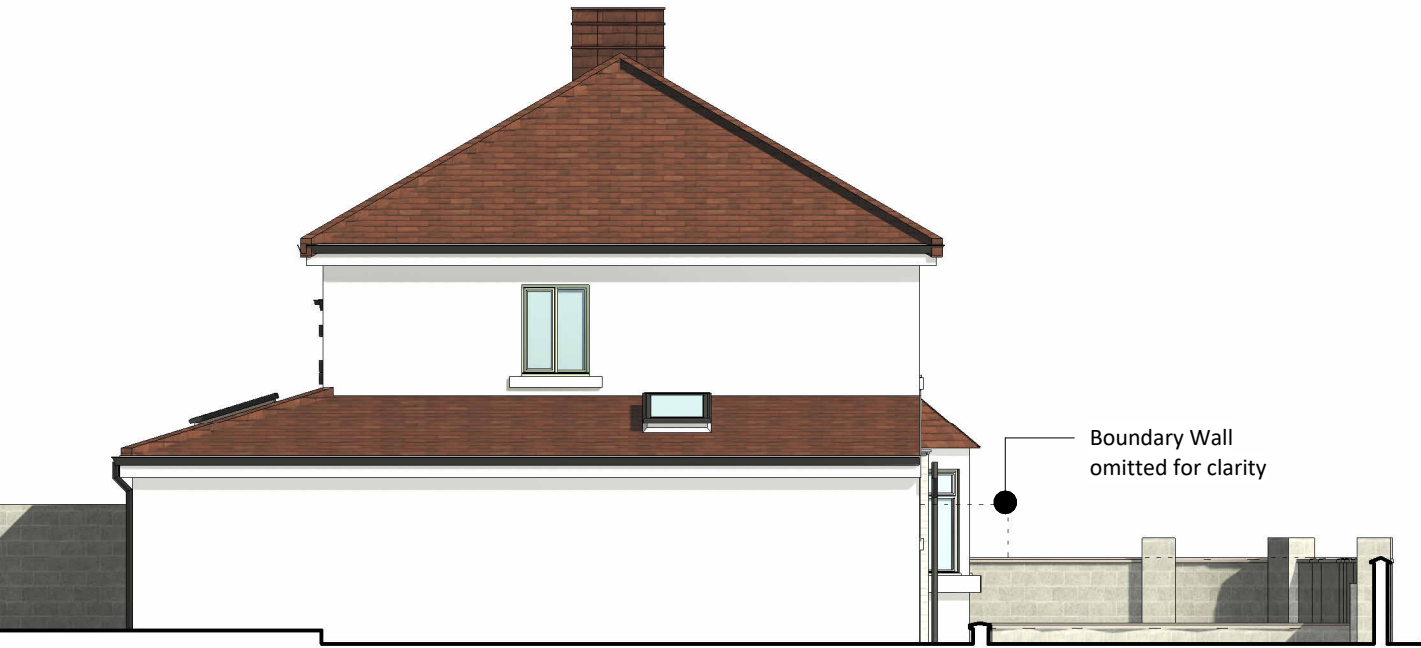

Side Elevation

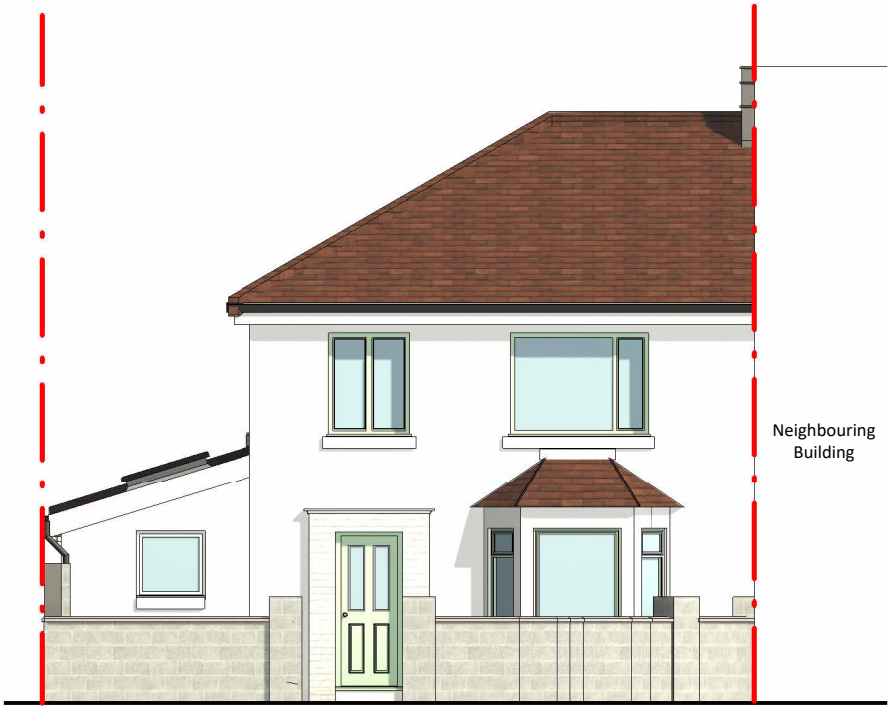

Front Elevation

darkin
architects

drawing on
experience

www.darkinarchitects.com

CARDIFF 02922 744 005
LLANELLI 01554 778 730
NEATH 01639 505 566

info@darkinarchitects.com

RIBA



Chartered Practice

THIS DRAWING IS THE COPYRIGHT OF DARKIN ARCHITECTS AND MAY NOT BE COPIED, ALTERED OR REPRODUCED IN ANY FORM OR PASSED TO A THIRD PARTY WITHOUT THEIR CONSENT. DIMENSIONS MUST BE CHECKED AND VERIFIED ON SITE AND ANY DISCREPANCIES SHOULD BE REPORTED TO THE ARCHITECT. THIS DRAWING MUST NOT BE SCALED AND SHOULD BE READ IN CONJUNCTION WITH ALL OTHER CONSULTANT'S DRAWINGS. IF IN DOUBT ASK FOR CONFIRMATION.

No.	Description	By	Date
B	Increased Size of Utility with added rooflight in Utility	BDR	07.10.22
C	Removed Boundary Wall and moved proposed wall to allow for overhang space	BDR	26.10.22

CLIENT

Lydia Hill

PROJECT

RH541

PROJECT ADDRESS

15 Penllyn, Cwmafan,
Port Talbot SA12 9NL

DRAWING TITLE

Proposed Elevations

DRAWN BY	CHECKED BY	© Copyright Darkin Architects 2022
BDR	TOM	
PROJECT REF	SCALE	PAPER SIZE
RH541	1 : 100	A3
DRAWING	REVISION	DATE
302	C	20/09/22