


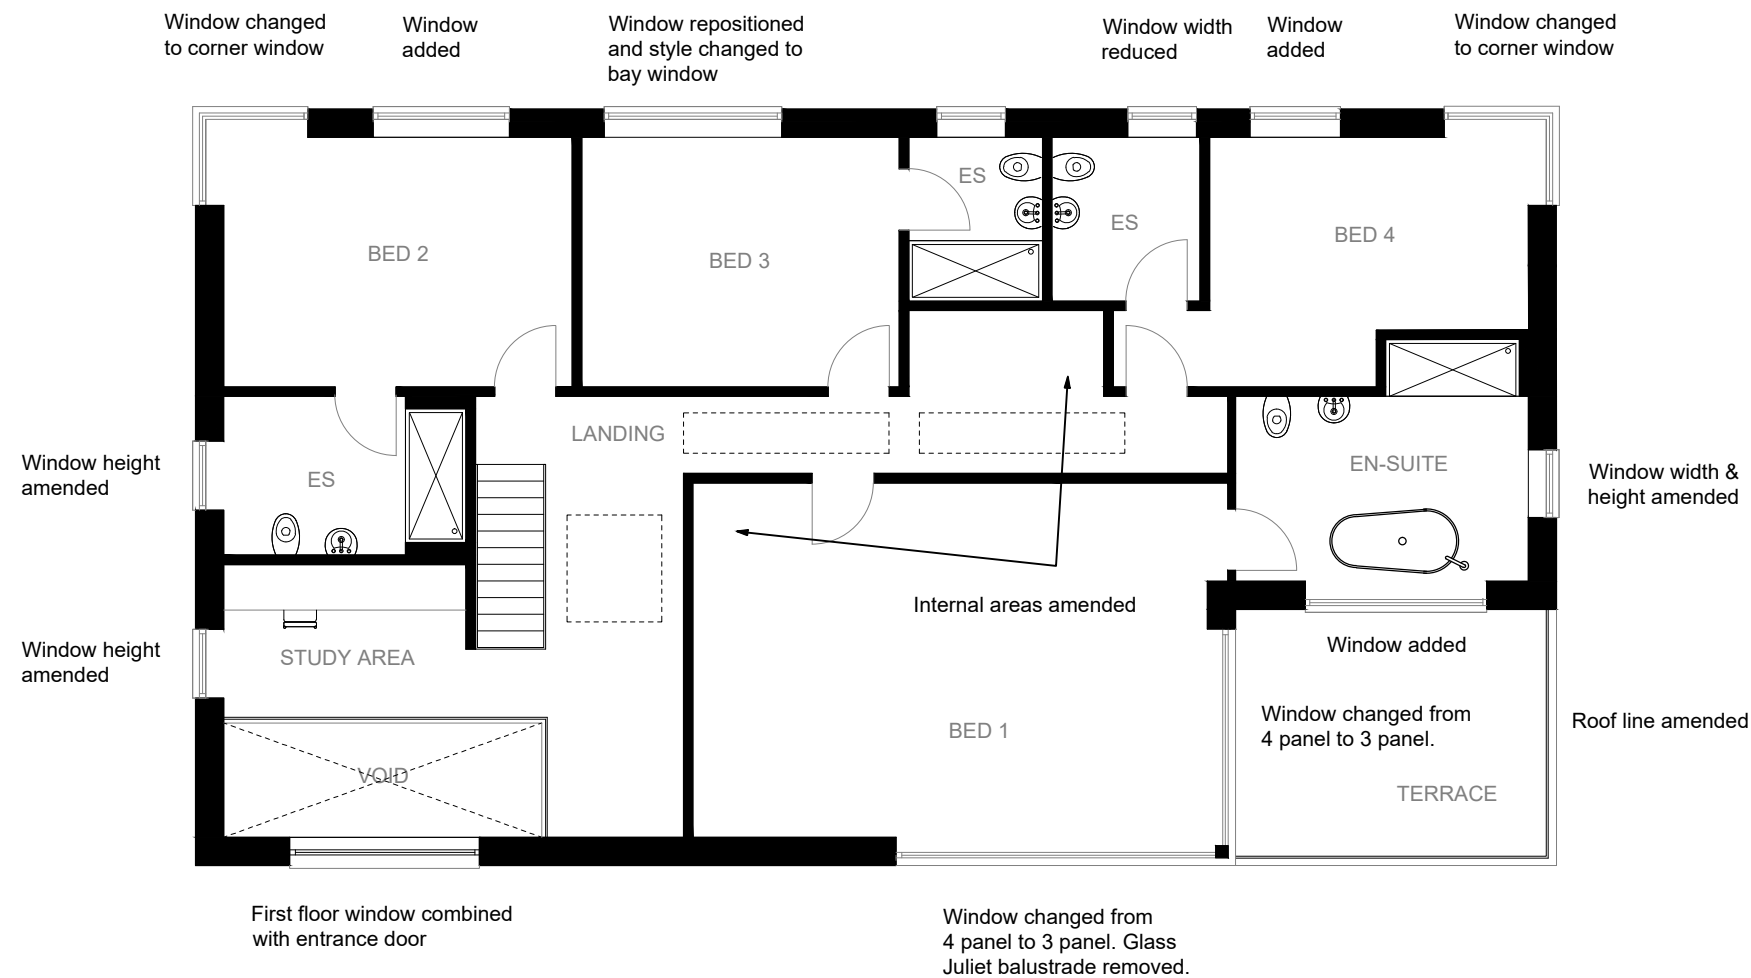

Client
Mr & Mrs A Pearce

Scale (@ A3)
1 : 100

Drawing Number
04

Project
The Rise, GlynCastle, Resolven

Project number
17-030

Purpose of Issue
Planning

Date
15.12.17

Suitability Description
-

Drawing Title
Proposed First Floor Plan

Drawn by	Checked by	Rev
PNW	-	A
Sheet	Status	Code
-	-	-

