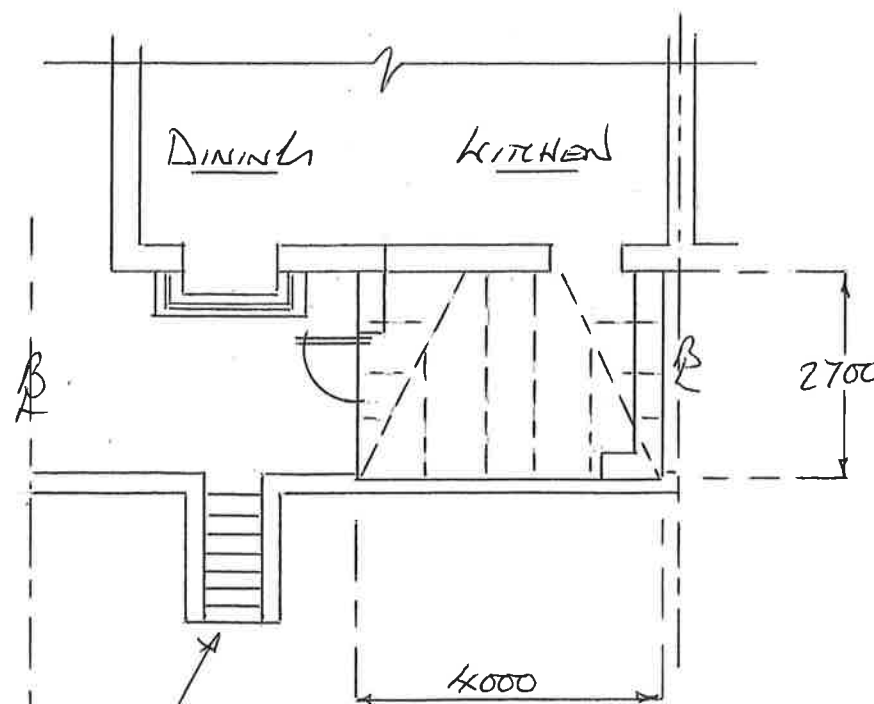


PROPOSED POSITION
OF NEW STEPS

PROPOSED FLOOR PLAN

NOTES

EXTERNAL MATERIALS

WALLS: FACE BRICK
(MATCH EXISTING)

FRAMES: WHITE PVC

GLAZING: CLEAR TIGHT

ROOF BARS: URBAN GREY

ROOF GLAZING: URBAN
GREY PANELS AND
PART LITRA ELEMENT
BLUE GLASS.

DUNRAVEN
Windows - Doors - Conservatories

St Davids House, Heol Mostyn, Village Farm Ind. Est
Pyle, Bridgend. CF33 6BJ

T: 01656 743 572 F: 01656 745 918

Client
MR & MRS THOMAS

Job Title
PROPOSED CONSERVATORY
FOR: 145 CRYMMLYN PARK
SHEWEN
NEATH
SAID 6EF

Drawing Title
ERECT A CONSERVATORY
TO THE REAR
ELEVATIONS,
PROVIDING ACCESS
STEPS TO LOWER
GARDEN AREA

0 1m 2m 3m 4m 5m

Scale 1:100

Date 05-11-2022 Drawn by D THOMAS

2 of 2

Drg No. 133265 Rev.