



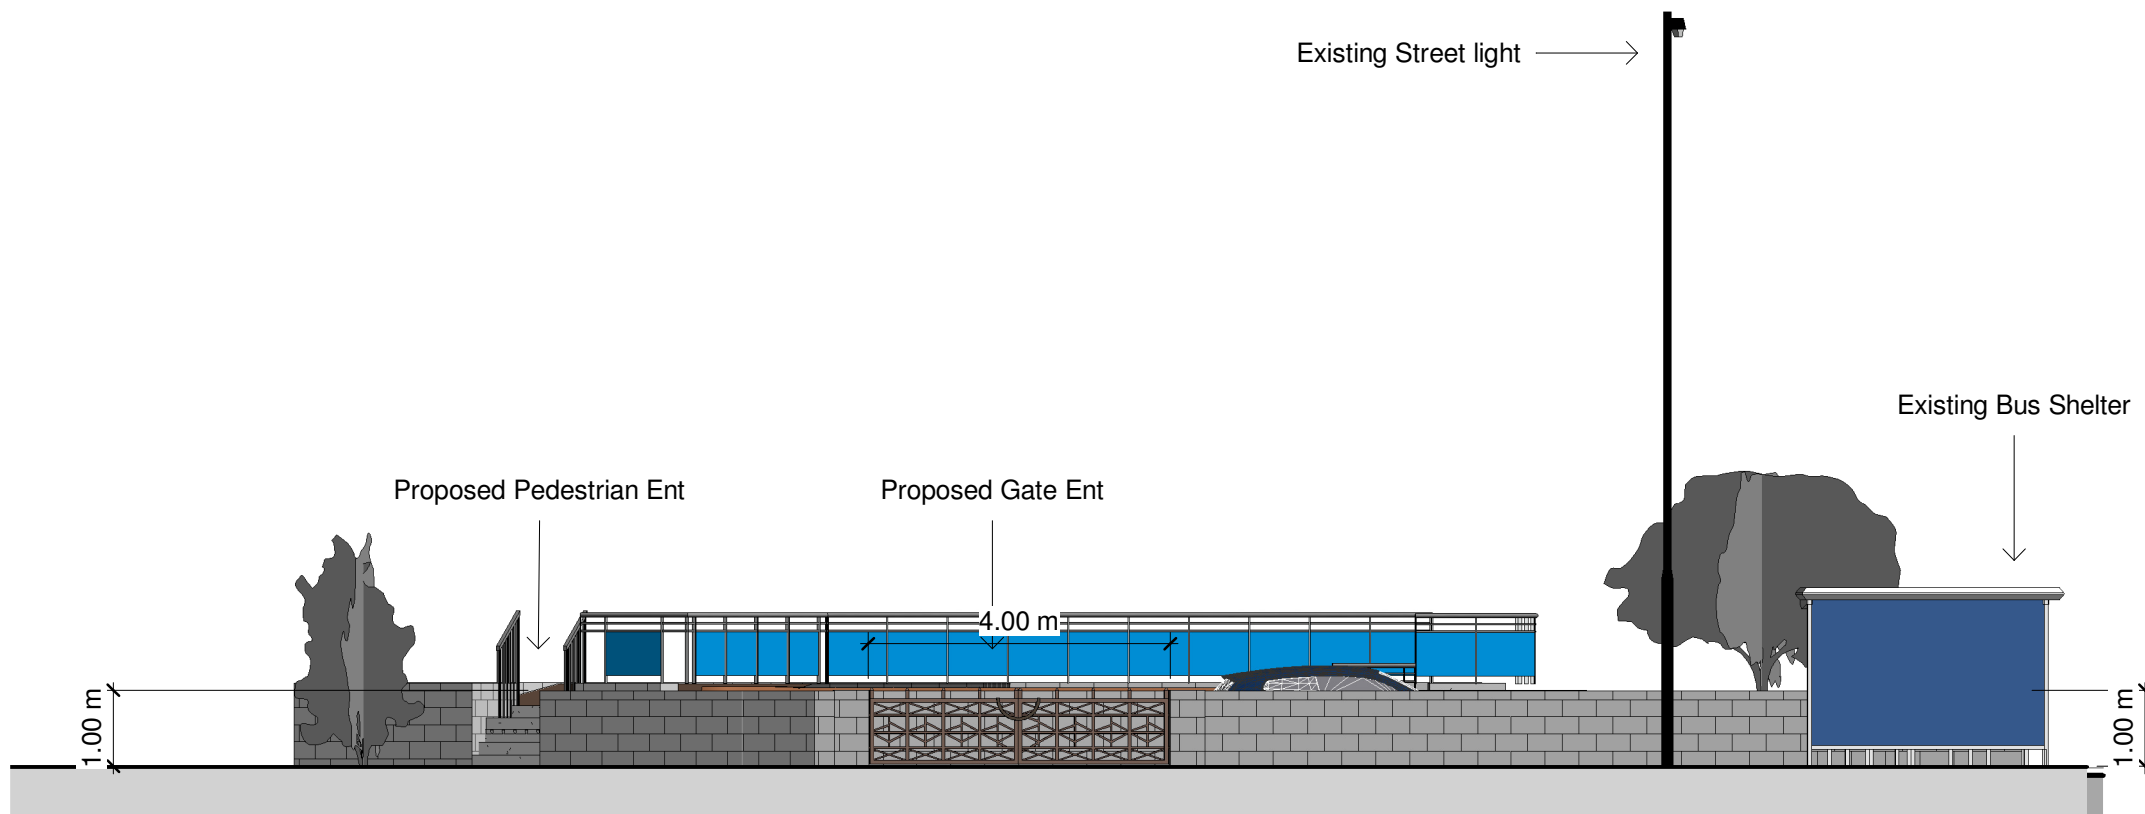

Front Elevation

1 : 100

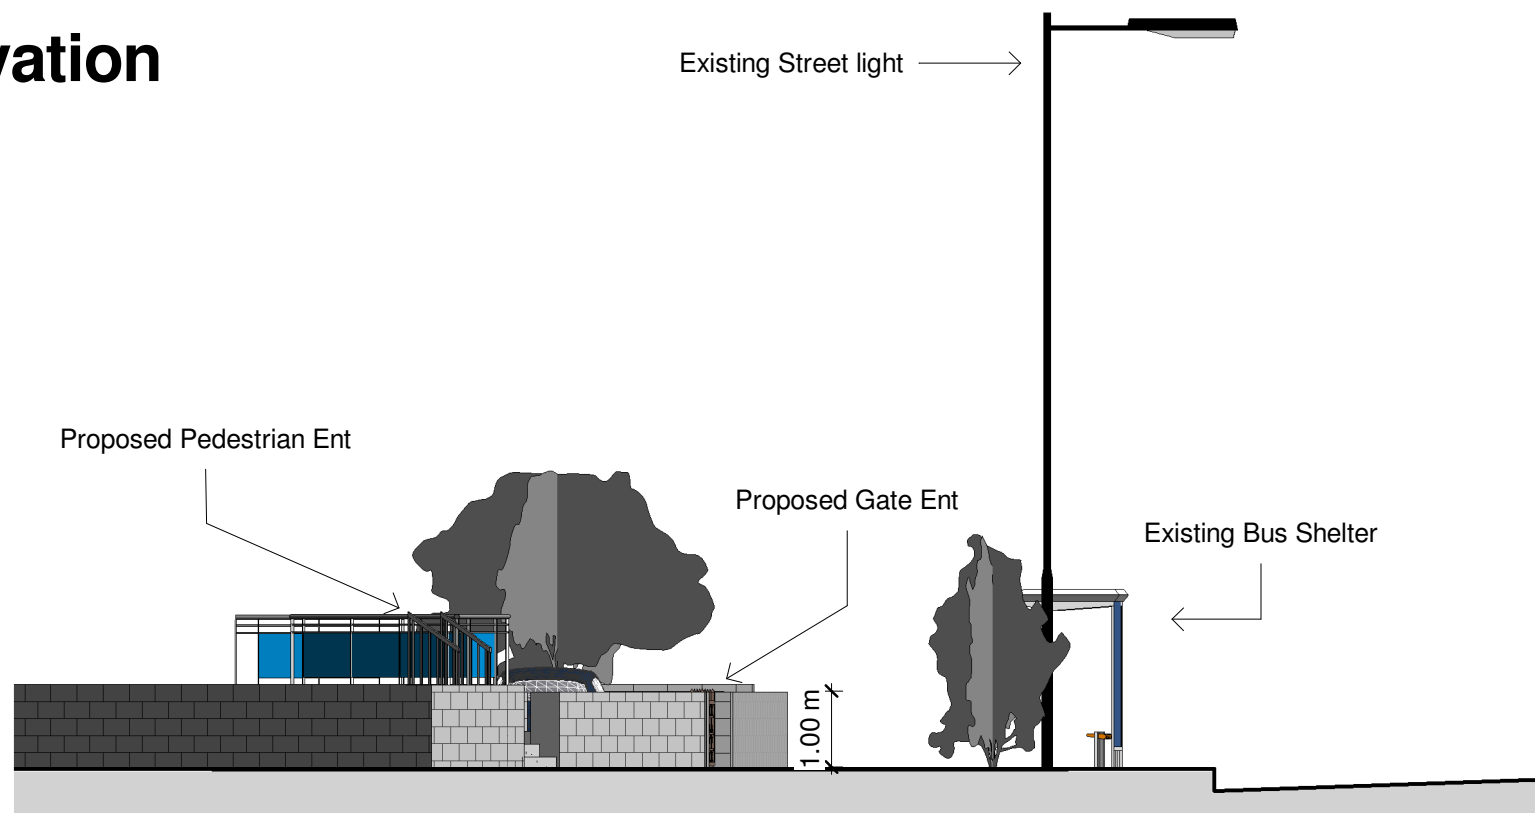

Left Elevation

1 : 100

	No.	Description	Date	 www.ccs-solutions.co.uk	PROJECT 7 Tyla Moes	CLIENT Ms Lauren Evans		
				CODE	STATUS	SUITABILITY DESCRIPTION	PURPOSE OF ISSUE	SHEET Proposed Elevations 1
								Date 22/10/2022
								Project number 22102022
								Scale (@ A3) 1 : 100
								Drawn by CCS
								Checked by Client
								DRWAING NUMBER A301
								REV