



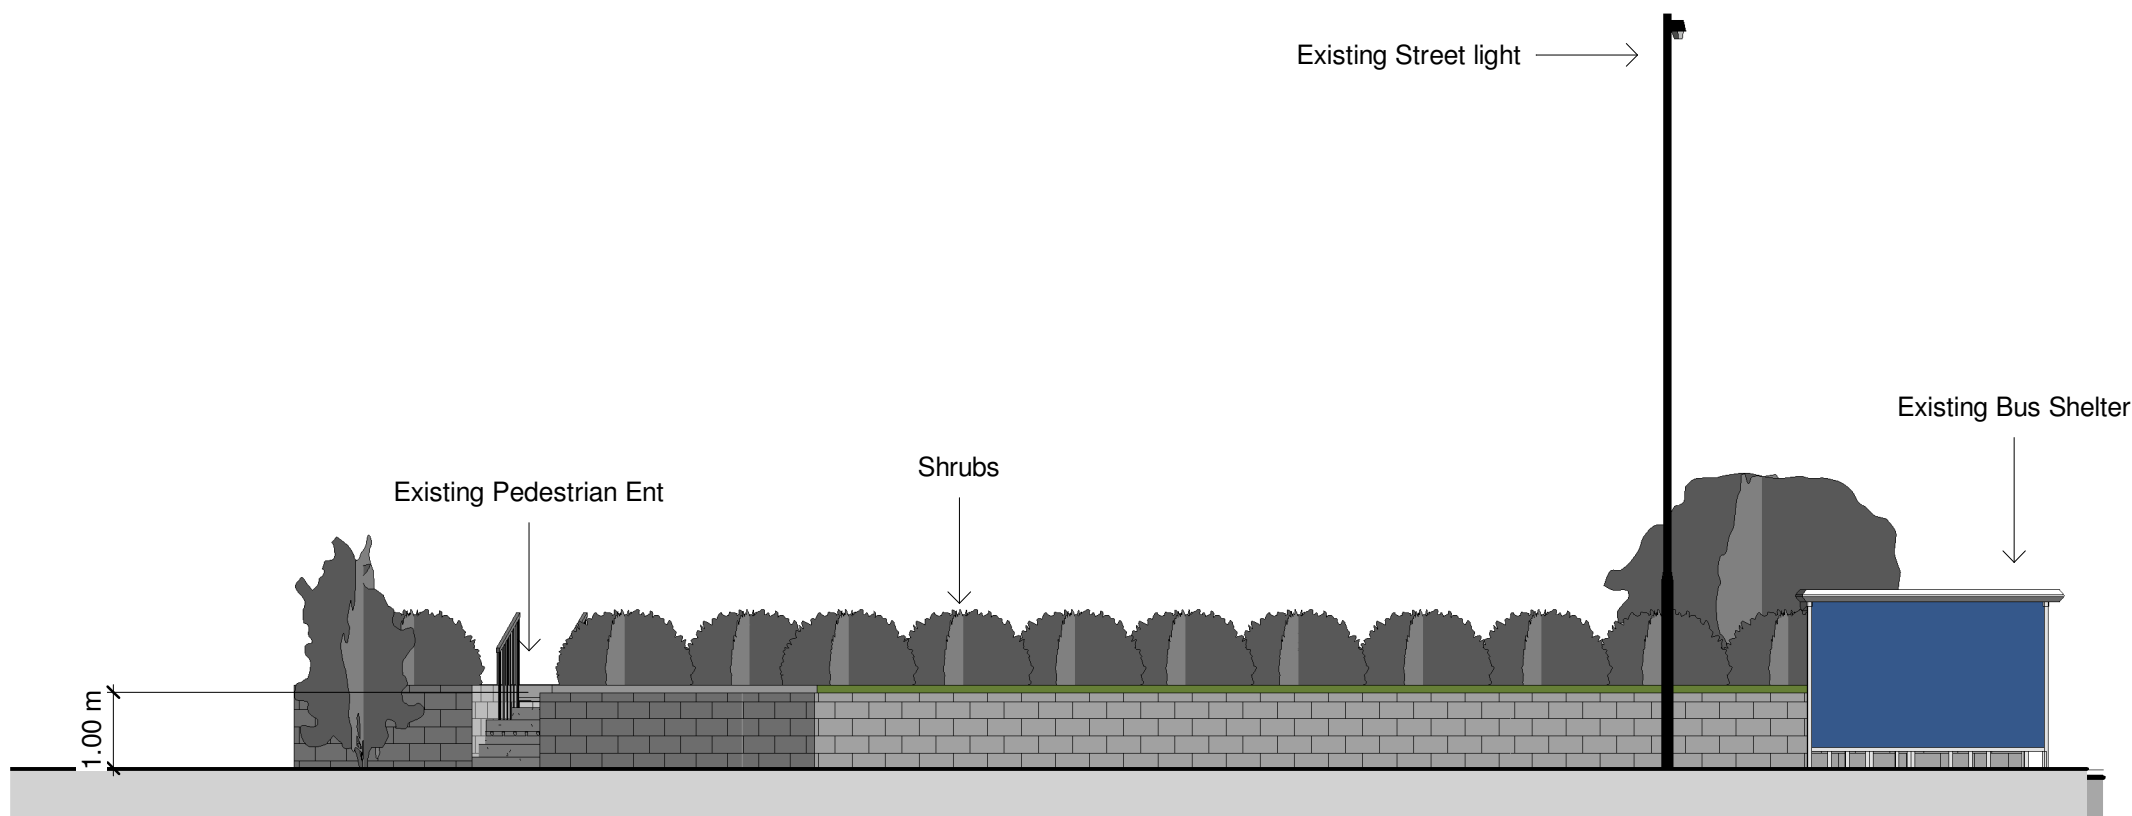

Front Elevation

1 : 100

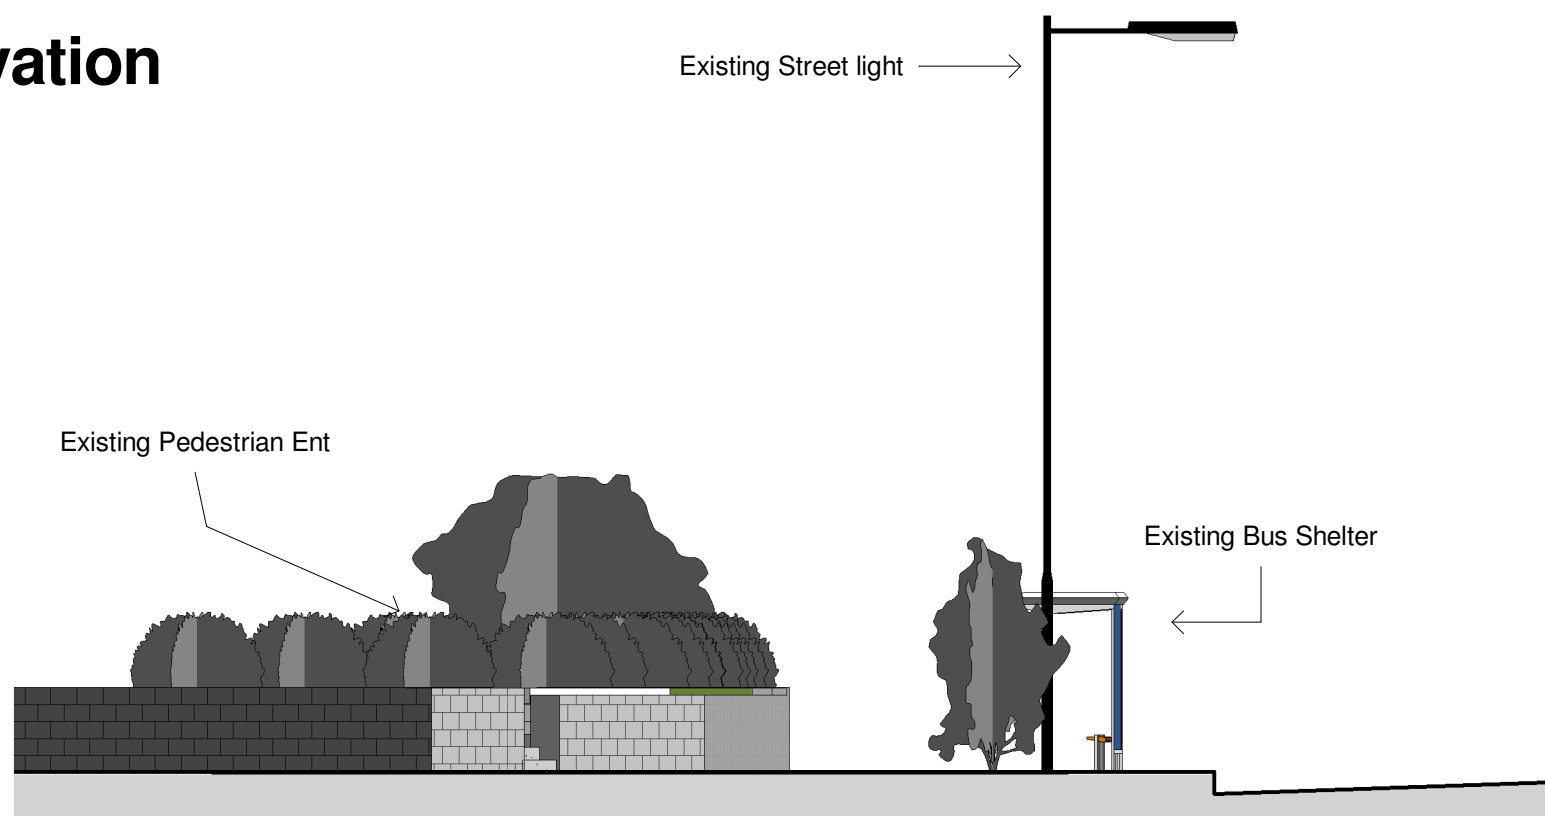

Left Elevation

1 : 100

	No.	Description	Date	 www.ccs-solutions.co.uk				PROJECT 7 Tyla Moes		CLIENT Ms Lauren Evans																																		
				<table><tr><td>CODE</td><td>STATUS</td><td>SUITABILITY DESCRIPTION</td><td>PURPOSE OF ISSUE</td></tr><tr><td></td><td></td><td></td><td></td></tr><tr><td></td><td></td><td></td><td></td></tr><tr><td></td><td></td><td></td><td></td></tr><tr><td></td><td></td><td></td><td></td></tr><tr><td></td><td></td><td></td><td></td></tr><tr><td></td><td></td><td></td><td></td></tr><tr><td></td><td></td><td></td><td></td></tr><tr><td></td><td></td><td></td><td></td></tr></table>	CODE	STATUS	SUITABILITY DESCRIPTION	PURPOSE OF ISSUE																																	Date 22/10/2022	Project number 22102022	Scale (@ A3) 1 : 100	
	CODE	STATUS	SUITABILITY DESCRIPTION		PURPOSE OF ISSUE																																							
			SHEET Existing Elevations 1	Drawn by CCS	DRWAING NUMBER		REV																																					
				Checked by Client	A301																																							