



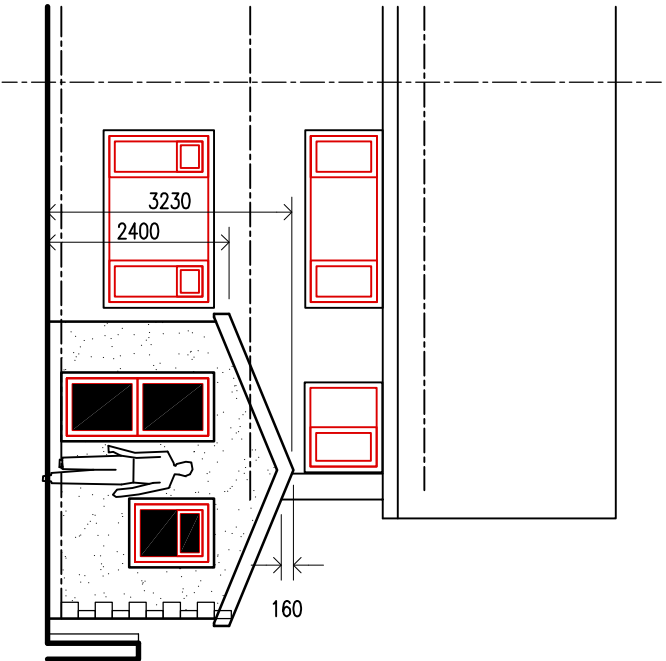


PROPOSED FRONT ELEVATION.
(1:100)

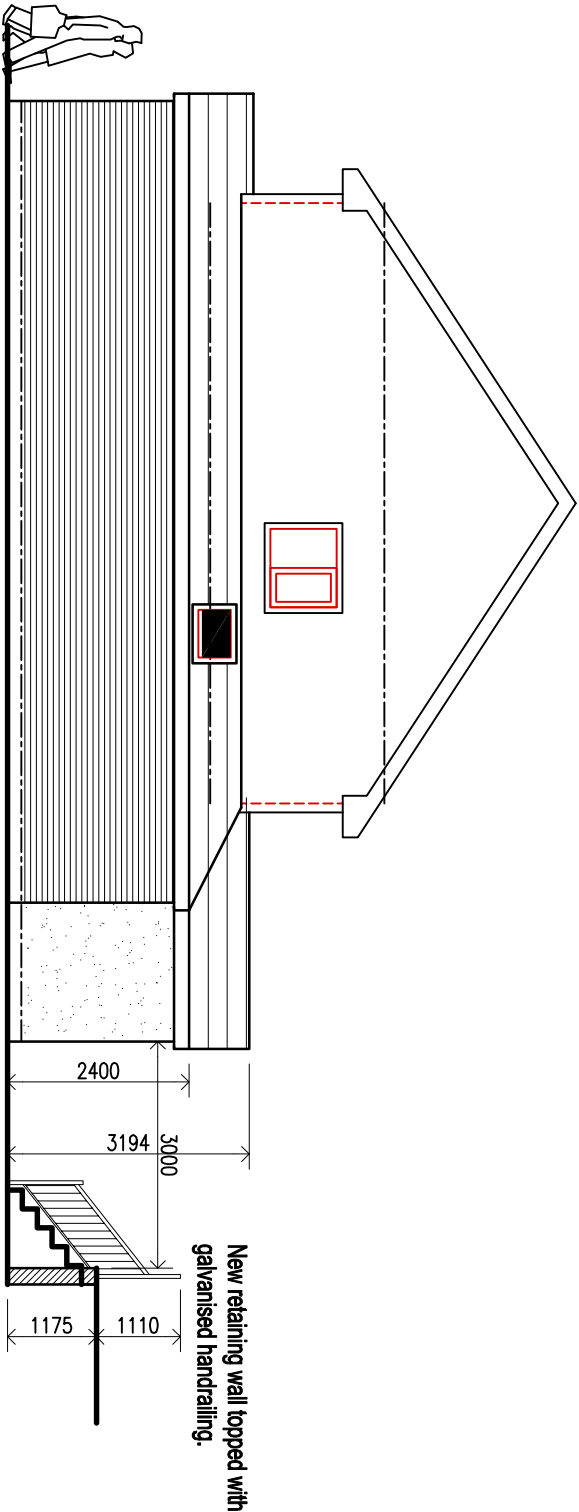


PROPOSED SIDE ELEVATION.
(1:100)

New steps accessing
rear garden
196mm risers, 250mm goings.
New steps to have galvanised
handrailing.

New retaining wall topped with
galvanised handrailing.

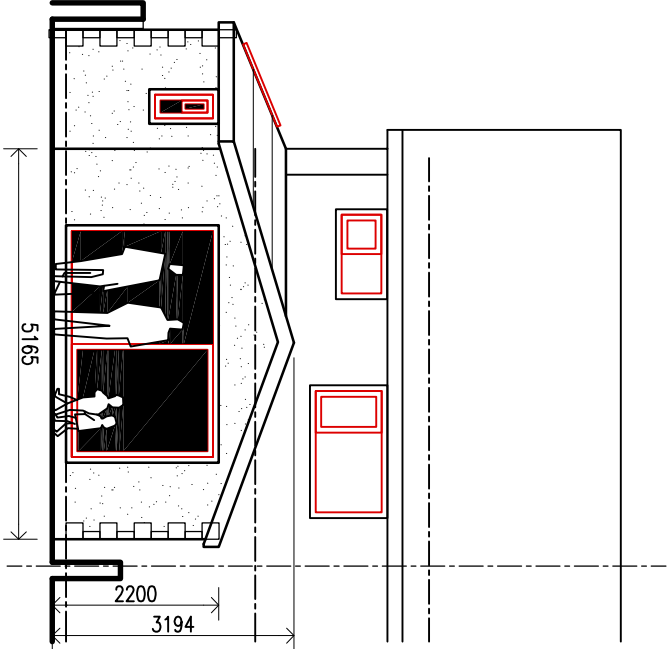

PROPOSED REAR ELEVATION.
(1:100)

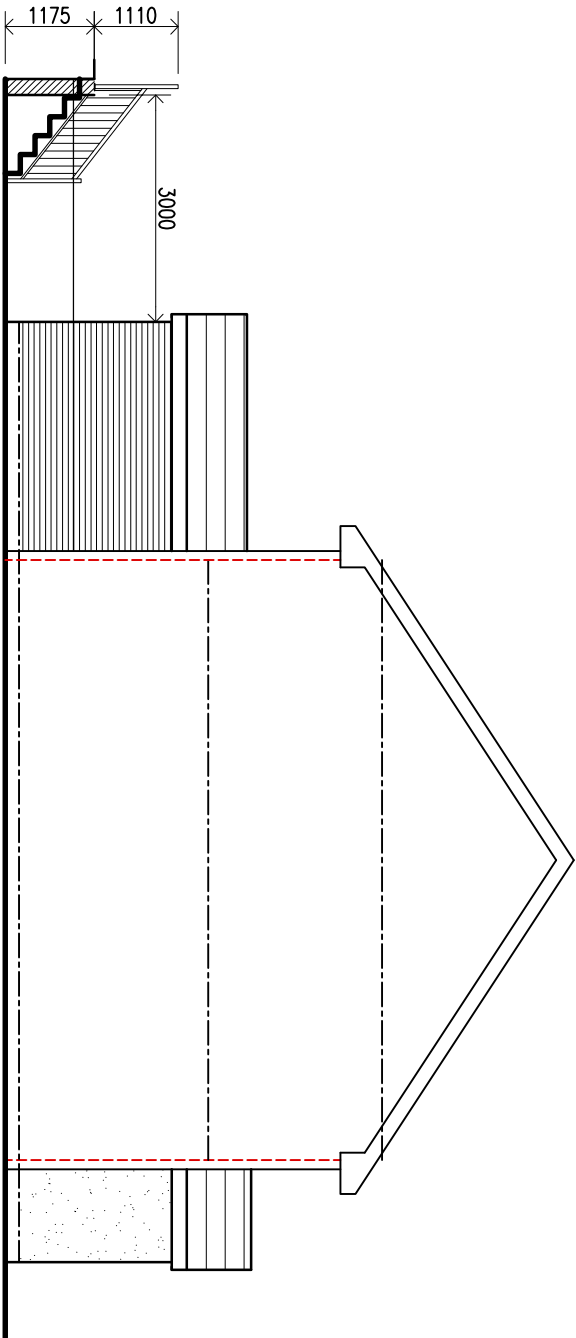

PROPOSED SIDE ELEVATION.
(1:100)

revisions:

A – EXTENSION WIDTH OF THE KITCHEN REDUCED TO
5165mm TO AVOID GUTTER OVERHANGS.

CLIENT

MR & MRS THOMAS PARRY

job title

PROPOSED SINGLE STOREY WRAP AROUND EXTENSION
@ 2, HEOL DERWEN. CLIMA. NEATH SA11 3YS.

drawing title

PROPOSED ELEVATIONS

job No:

22.81

drawing No:

07 (A)

scales:

1:100 @A3