
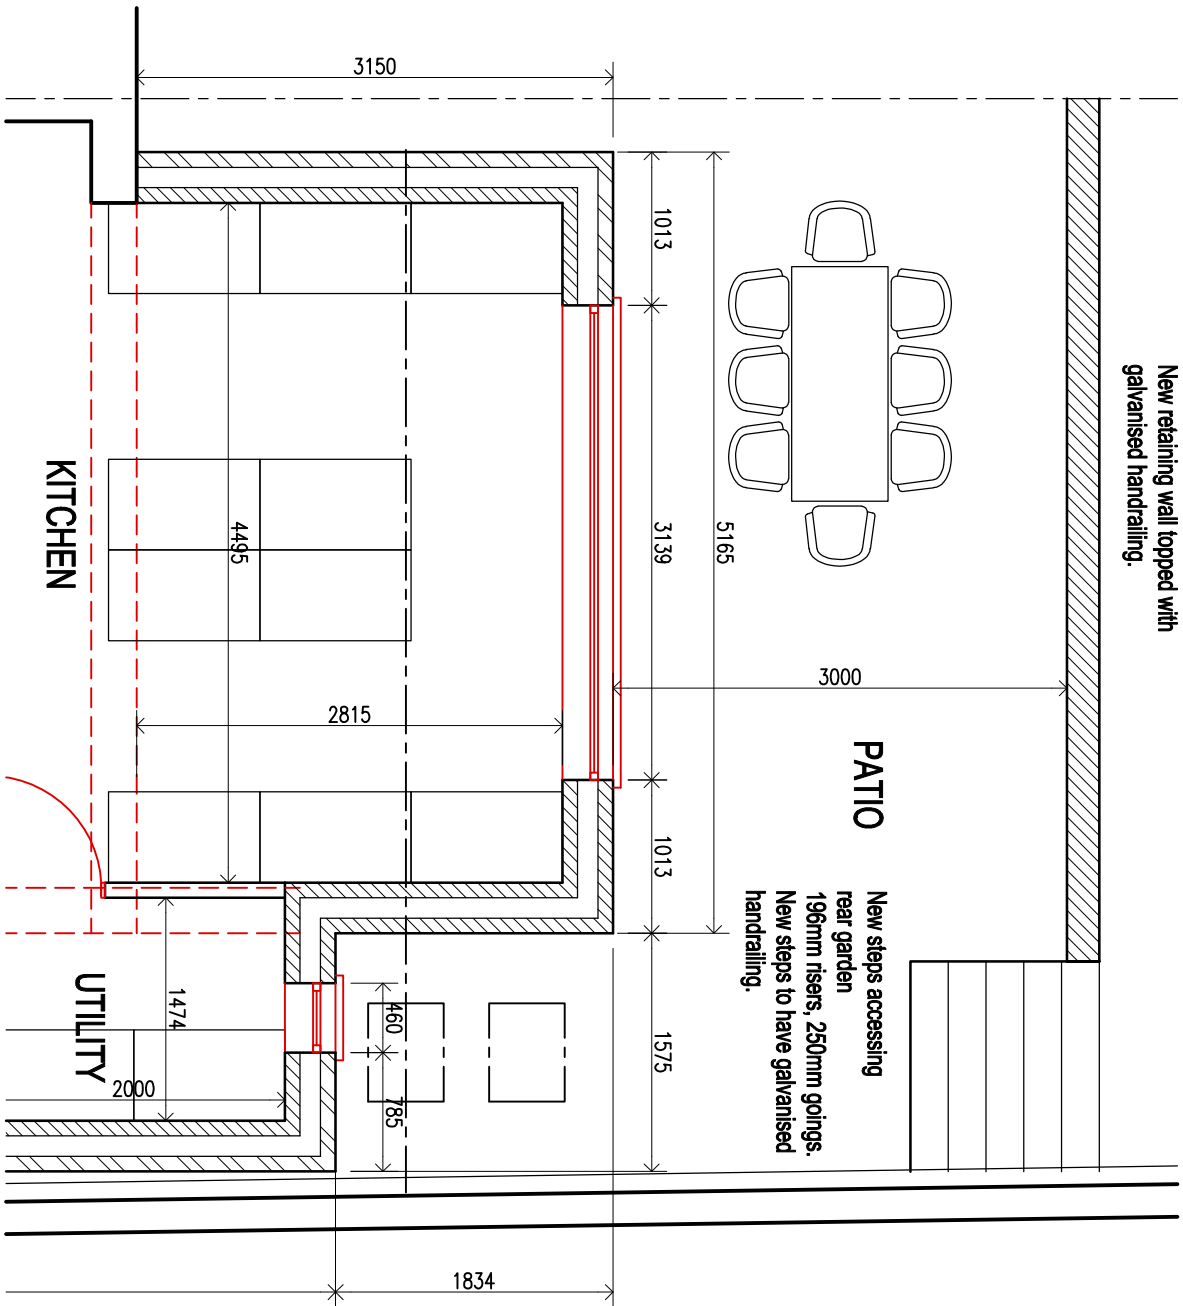


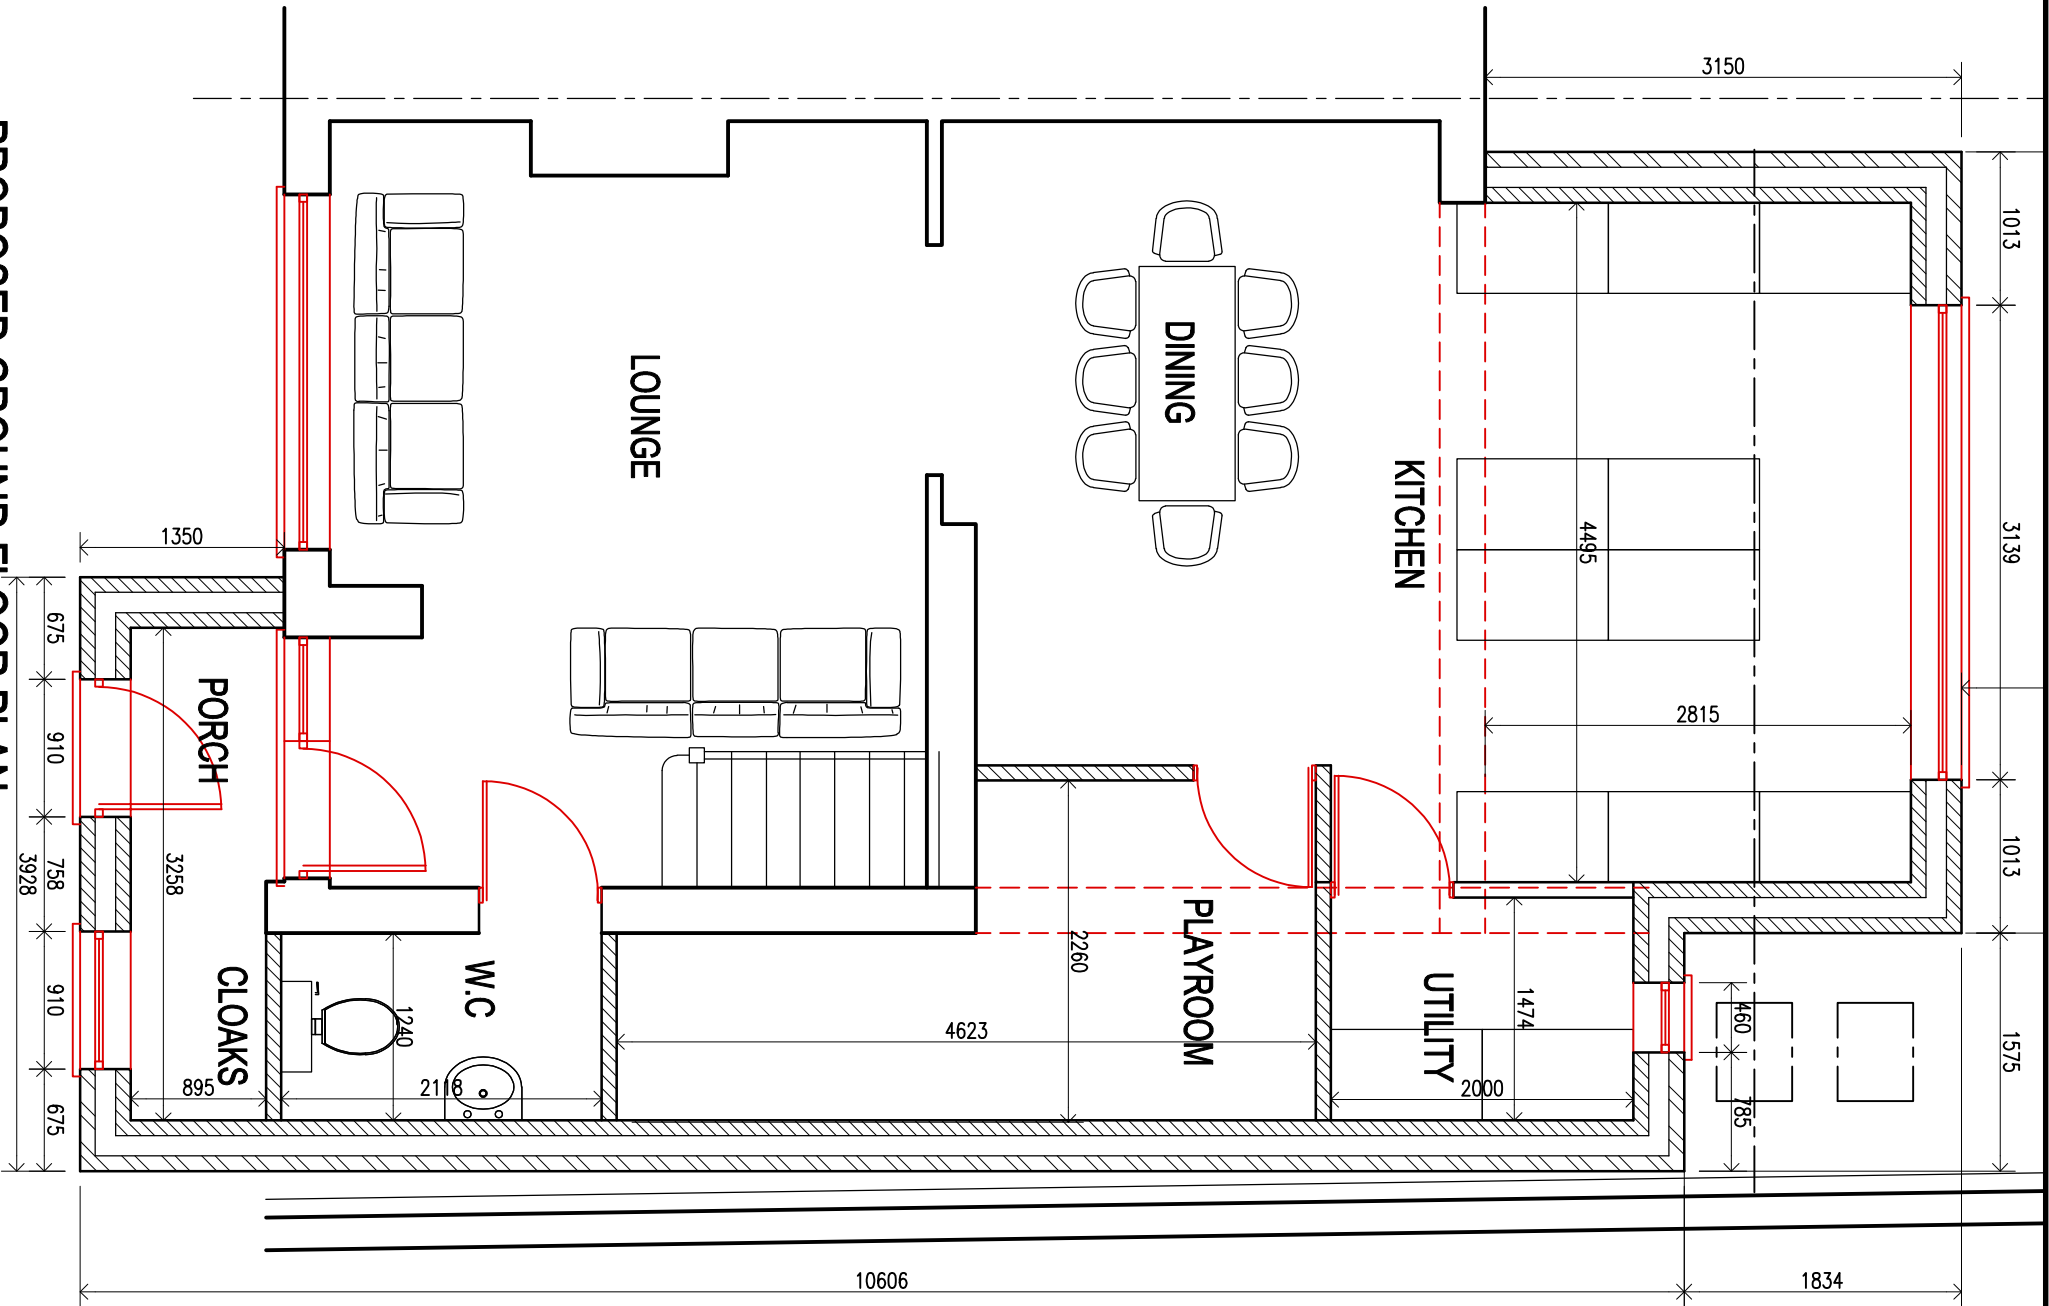

revisions:
A – EXTENSION WIDTH OF THE KITCHEN REDUCED TO 5165mm TO AVOID GUTTER OVERHANGS.

CLIENT

MR & MRS THOMAS PARRY

job title
PROPOSED SINGLE STOREY WRAP AROUND EXTENSION @ 2, HEOL DERWEN. CLMA. NEATH SA11 3YS.

drawing title

PROPOSED GROUND FLOOR PLAN.

job No:

22.81

drawing No:

04 (A)

scales:

1:50 @A3

PROPOSED GROUND FLOOR PLAN.

(1:50)