


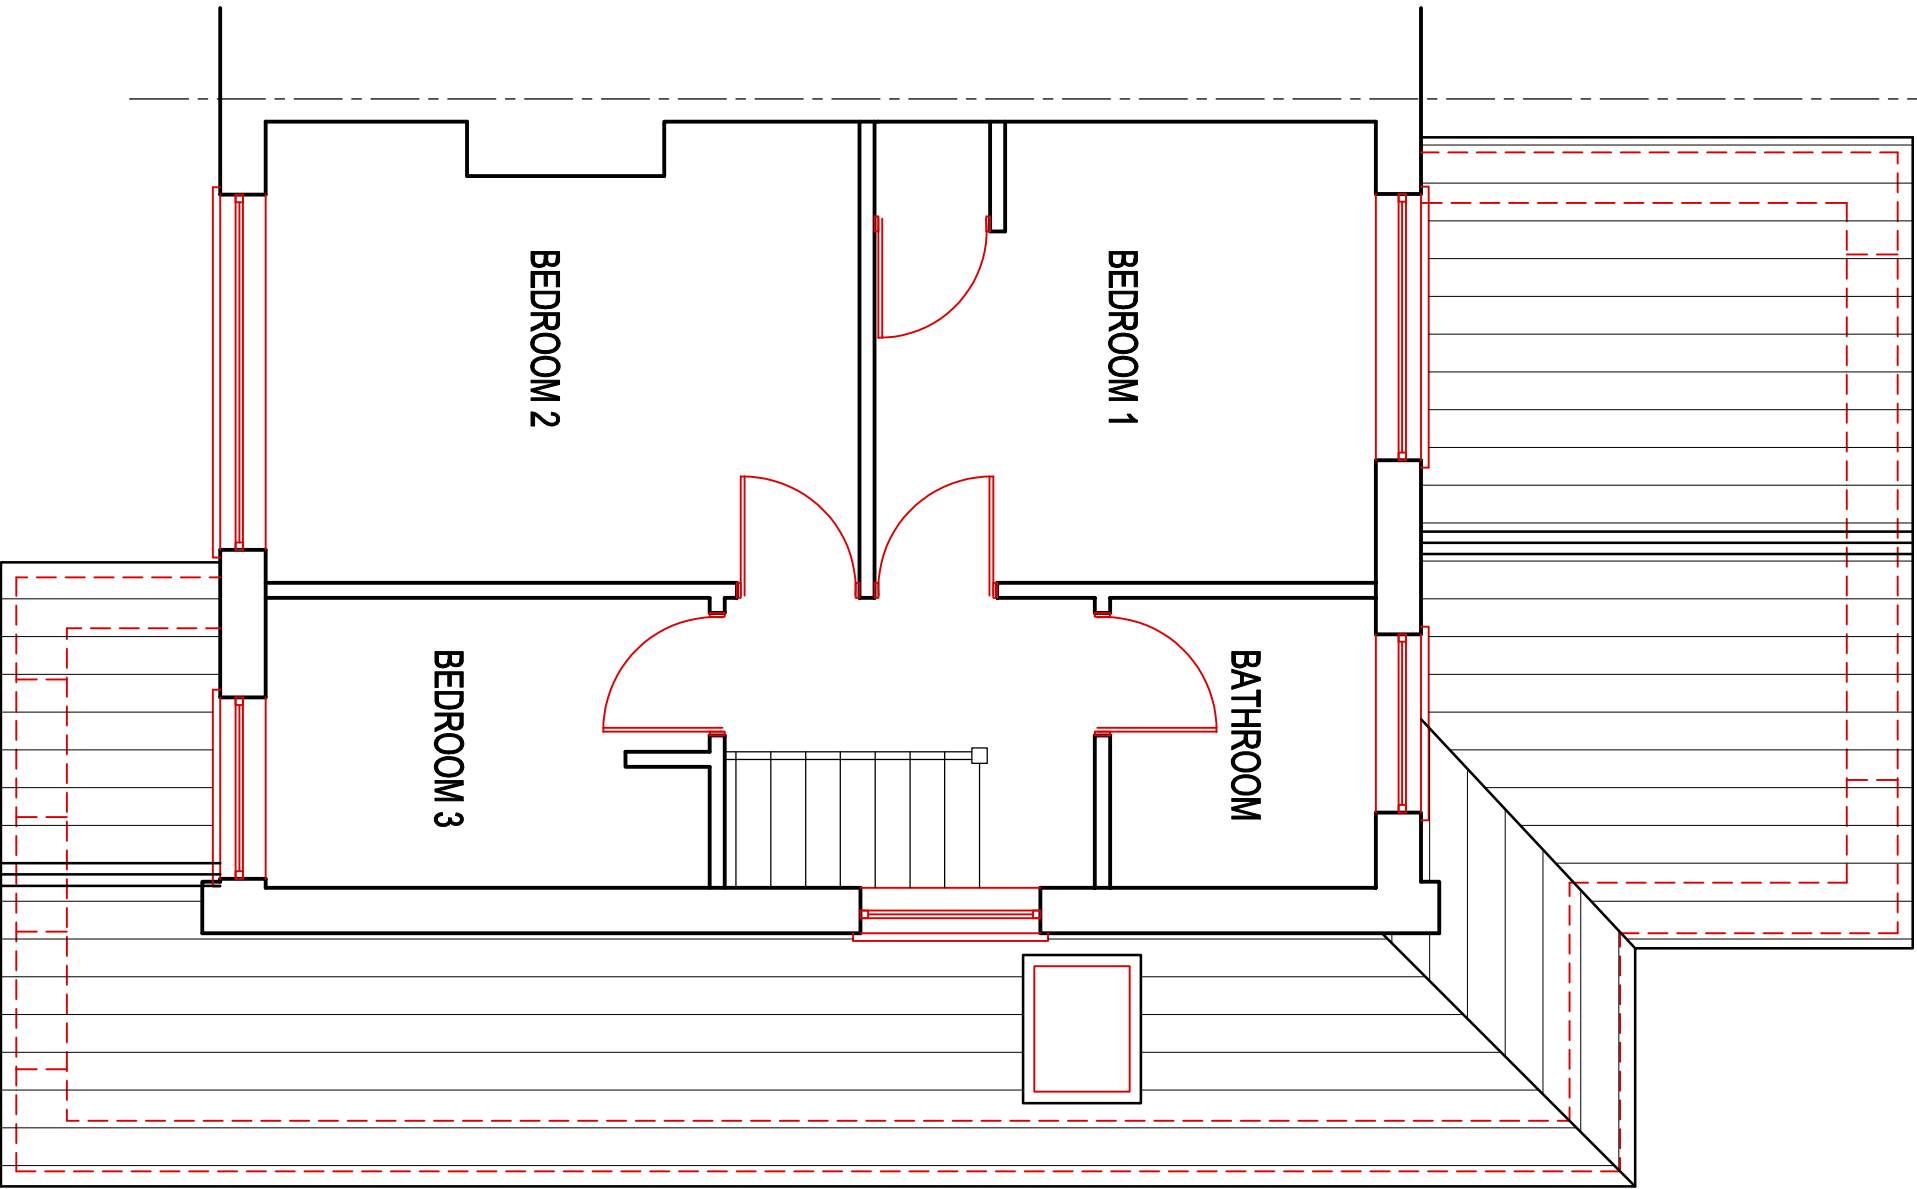

PROPOSED ROOF PLAN.

(1:50)

|   |             |          |
|---|-------------|----------|
| revisions:<br>A – EXTENSION WIDTH OF THE KITCHEN REDUCED TO 5165mm TO AVOID GUTTER OVERHANGS.      |             |          |
| CLIENT<br>MR & MRS THOMAS PARRY                                                                    |             |          |
| job title<br>PROPOSED SINGLE STOREY WRAP AROUND EXTENSION @ 2, HEOL DERWEN. CLIMA. NEATH SA11 3YS. |             |          |
| drawing title<br>PROPOSED ROOF PLAN.                                                               |             |          |
| job No:                                                                                            | drawing No: | scales:  |
| 22.81                                                                                              | 05 (A)      | 1:50 @A3 |