


Rev.	Date	Description	Drawn

htcarchitects
York Place Studio
8 Britannia Street
Leeds
LS1 2DZ
T: (0113) 244 3457
W: www.htcarchitects.co.uk
E: info@htcarchitects.co.uk

client
Lidl GB Ltd.

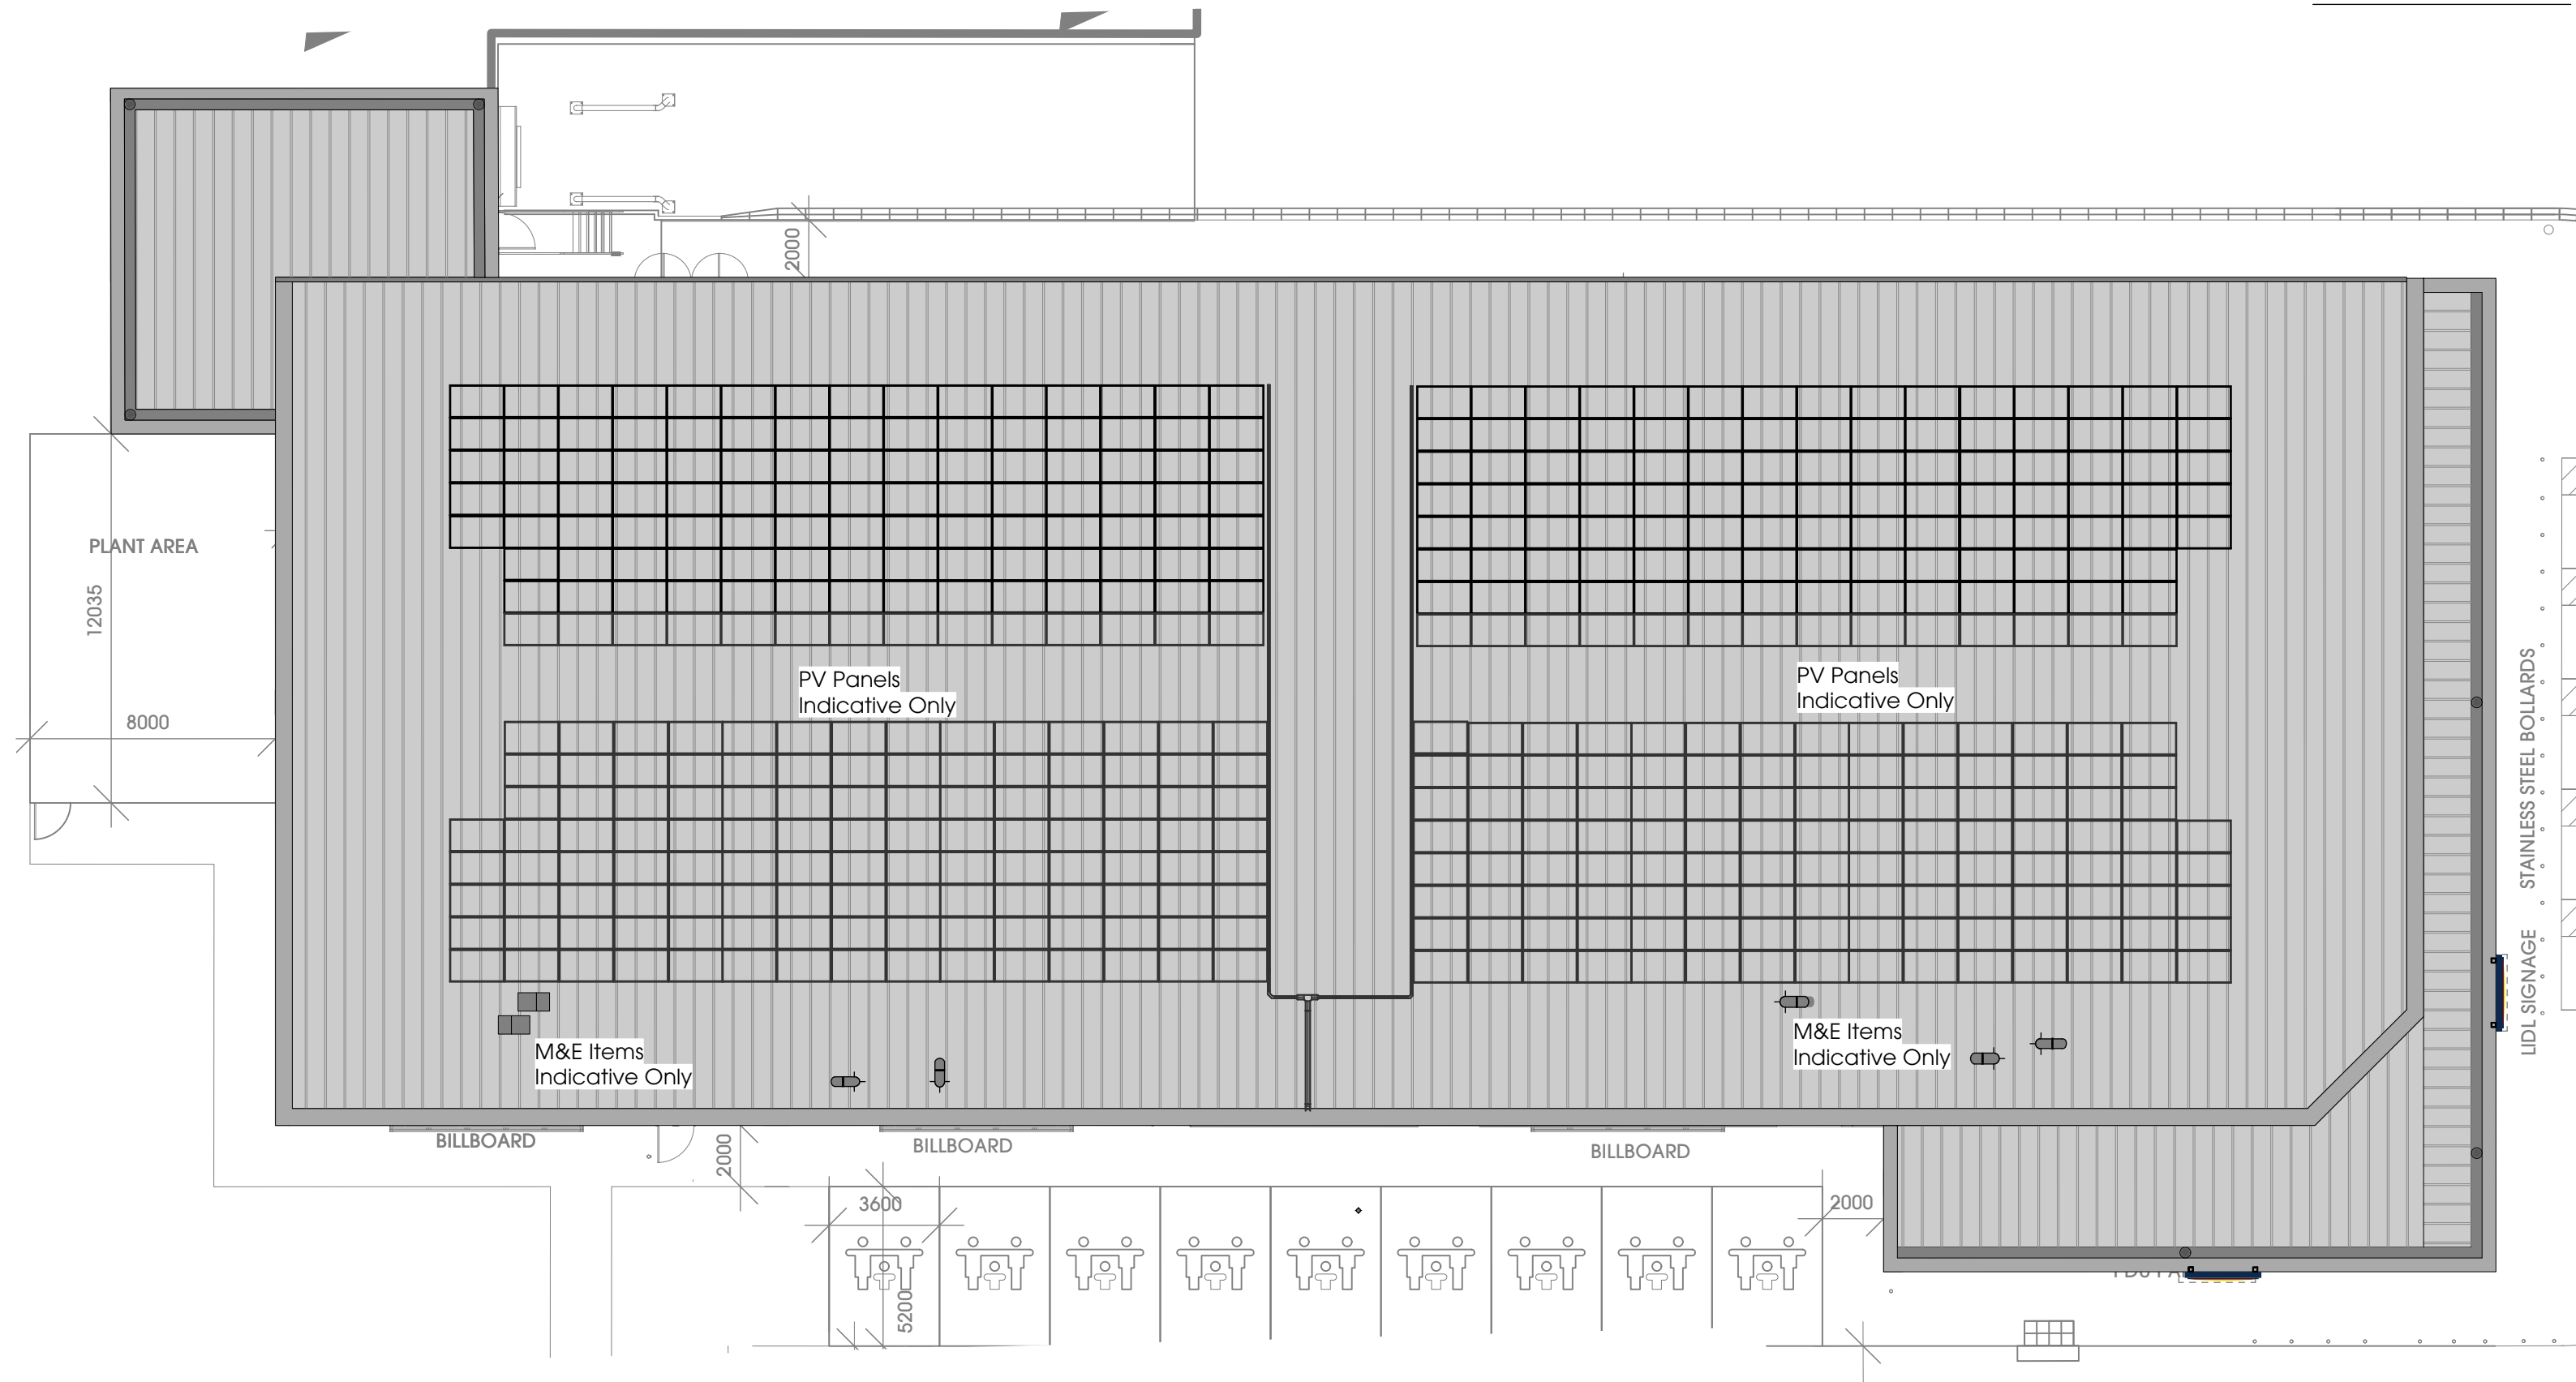

project
Briton Ferry

drawing title
Proposed Roof Plan

date
October 2022

status
Planning

scale
1:200 @ A3

drawn
NG

checked
LS

job no.
2782

dwg no.
P1101

rev.