




PROPOSED REAR ELEVATION

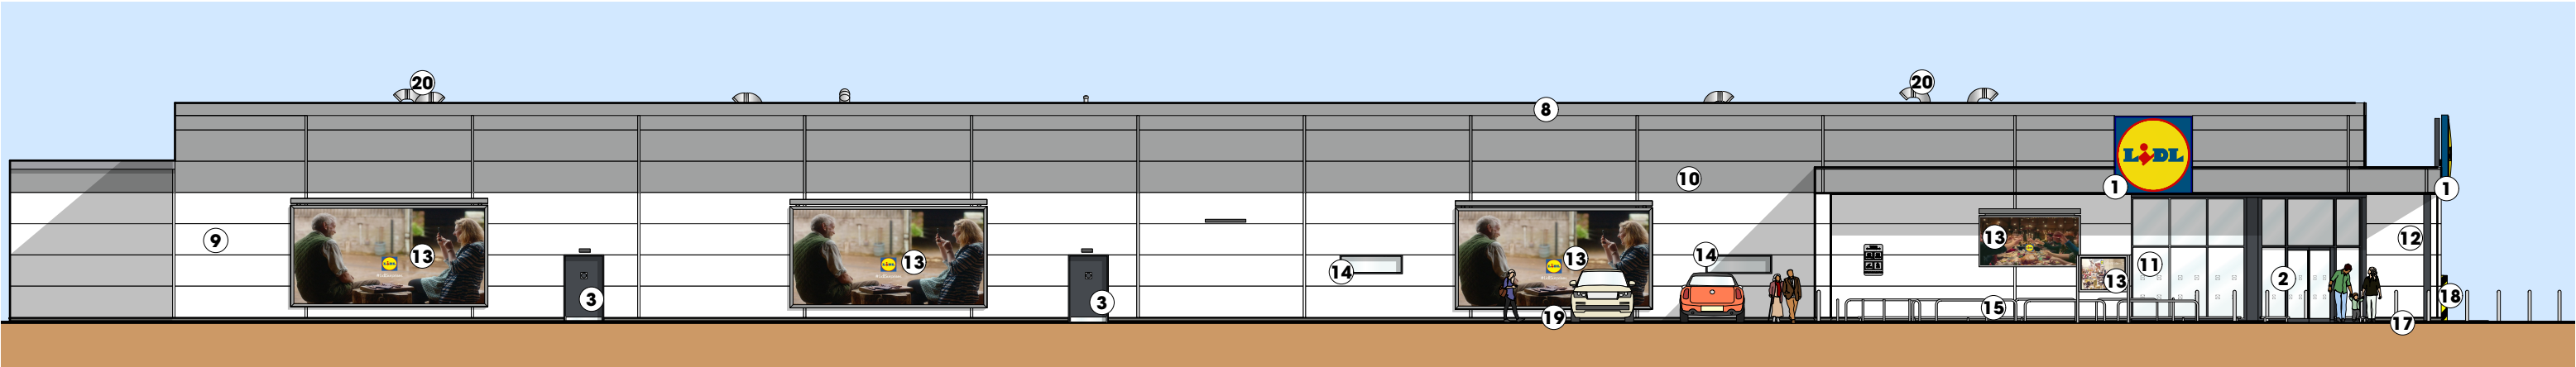

PROPOSED MAIN FRONT ELEVATION

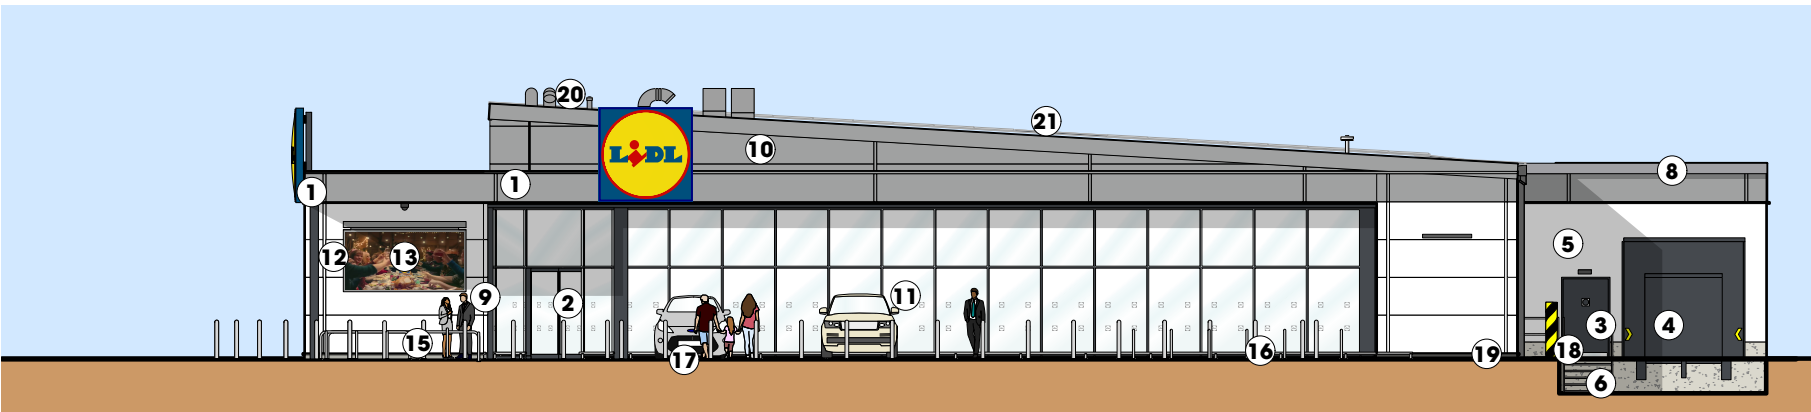

PROPOSED GLAZED SIDE ELEVATION

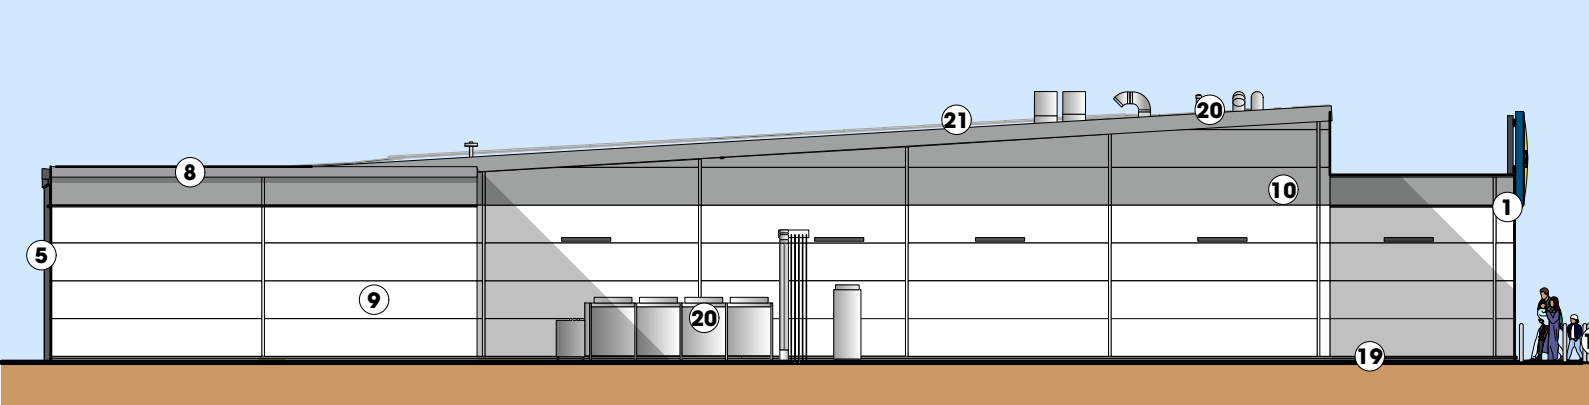


PROPOSED SIDE ELEVATION

- KEY**
- 1 NEW LIDL GABLE SIGN
 - 2 NEW ENTRANCE DOORS- DOUBLE GLAZED UNITS- COLOUR: GREY (RAL 7024)
 - 3 NEW POWDER COATED STEEL DOORS- COLOUR: GREY (RAL 7024)
 - 4 NEW SECTIONAL DOOR- COLOUR: GREY (RAL 7024). DOCK SHELTER- COLOUR GREY (RAL 7024).
 - 5 NEW ALUMINIUM GUTTERS AND RAINWATER PIPES. COLOUR: GREY (RAL 9006) TO MATCH CLADDING
 - 6 NEW GALVANISED METAL DRIVER'S STEPS, STAIRCASE AND BALLUSTERS WITH HANDRAILS. ALL STEPS TO BE CONSTRUCTED IN ACCORDANCE WITH BUILDING REGS PART K.
 - 7 NEW METAL COMPOSITE INSULATED ROOF PANELS. COLOUR: GREY (RAL 7024)
 - 8 STEEL COPING FLASHING TO ROOF PERIMETER- COLOUR: GREY (RAL 9006) TO MATCH CLADDING
 - 9 NEW CLADDING. COLOUR: WHITE (RAL 9010)
 - 10 NEW CLADDING. COLOUR: GREY (RAL 9006)
 - 11 NEW DOUBLE GLAZING- COLOUR: GREY (RAL 7024)
 - 12 NEW COLUMNS
 - 13 NEW ADVERTISING SIGNAGE. INDICATIVE ONLY
 - 14 NEW NON-OPENABLE FIXED SAFETY GLASS WINDOWS- COLOUR: GREY (RAL 7024)
 - 15 NEW STAINLESS STEEL TUBULAR TROLLEY GUIDES
 - 16 NEW STAINLESS STEEL CYCLE STANDS
 - 17 NEW STAINLESS STEEL BOLLARDS
 - 18 NEW HGV BOLLARD
 - 19 NEW LOW LEVEL RENDER - COLOUR: GREY (RAL 7038)
 - 20 NEW M&E ITEMS, SIZE AND LOCATIONS ARE INDICATIVE ONLY
 - 21 PV PANELS. INDICATIVE DESIGN

THIS DRAWING IS COPYRIGHT, AND REMAINS THE PROPERTY OF HIC ARCHITECTS. IT MUST NOT BE REPRODUCED, USED, DISCLOSED OR TRANSMITTED TO THIRD PARTIES IN ANY FORM, IN WHOLE OR IN PART, WITHOUT PRIOR WRITTEN PERMISSION.

DO NOT SCALE!
ALL DIMENSIONS SHOULD BE CHECKED ON SITE BEFORE WORK COMMENCES

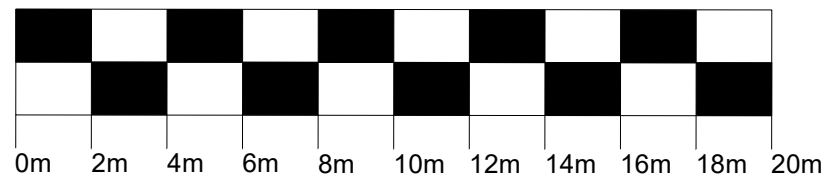

Rev.	Date	Description	Drawn

htcarchitects

York Place Studio
8 Britannia Street
Leeds
LS1 2DZ
T: 0113 244 3457
W: www.htcarchitects.co.uk
E: info@htcarchitects.co.uk

client
Lidl GB Ltd.



project
Briton Ferry

drawing title
Proposed Elevations

date
October 2022

status
Planning

scale
1:200 @ A3

drawn
NG

checked
LS

job no.
2782

dwg no.
P1200 rev.