


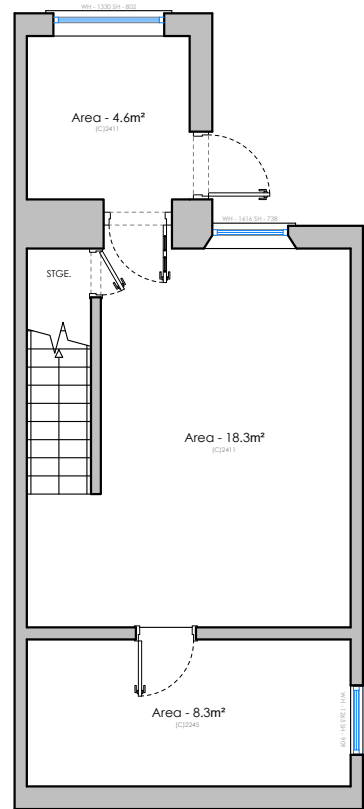


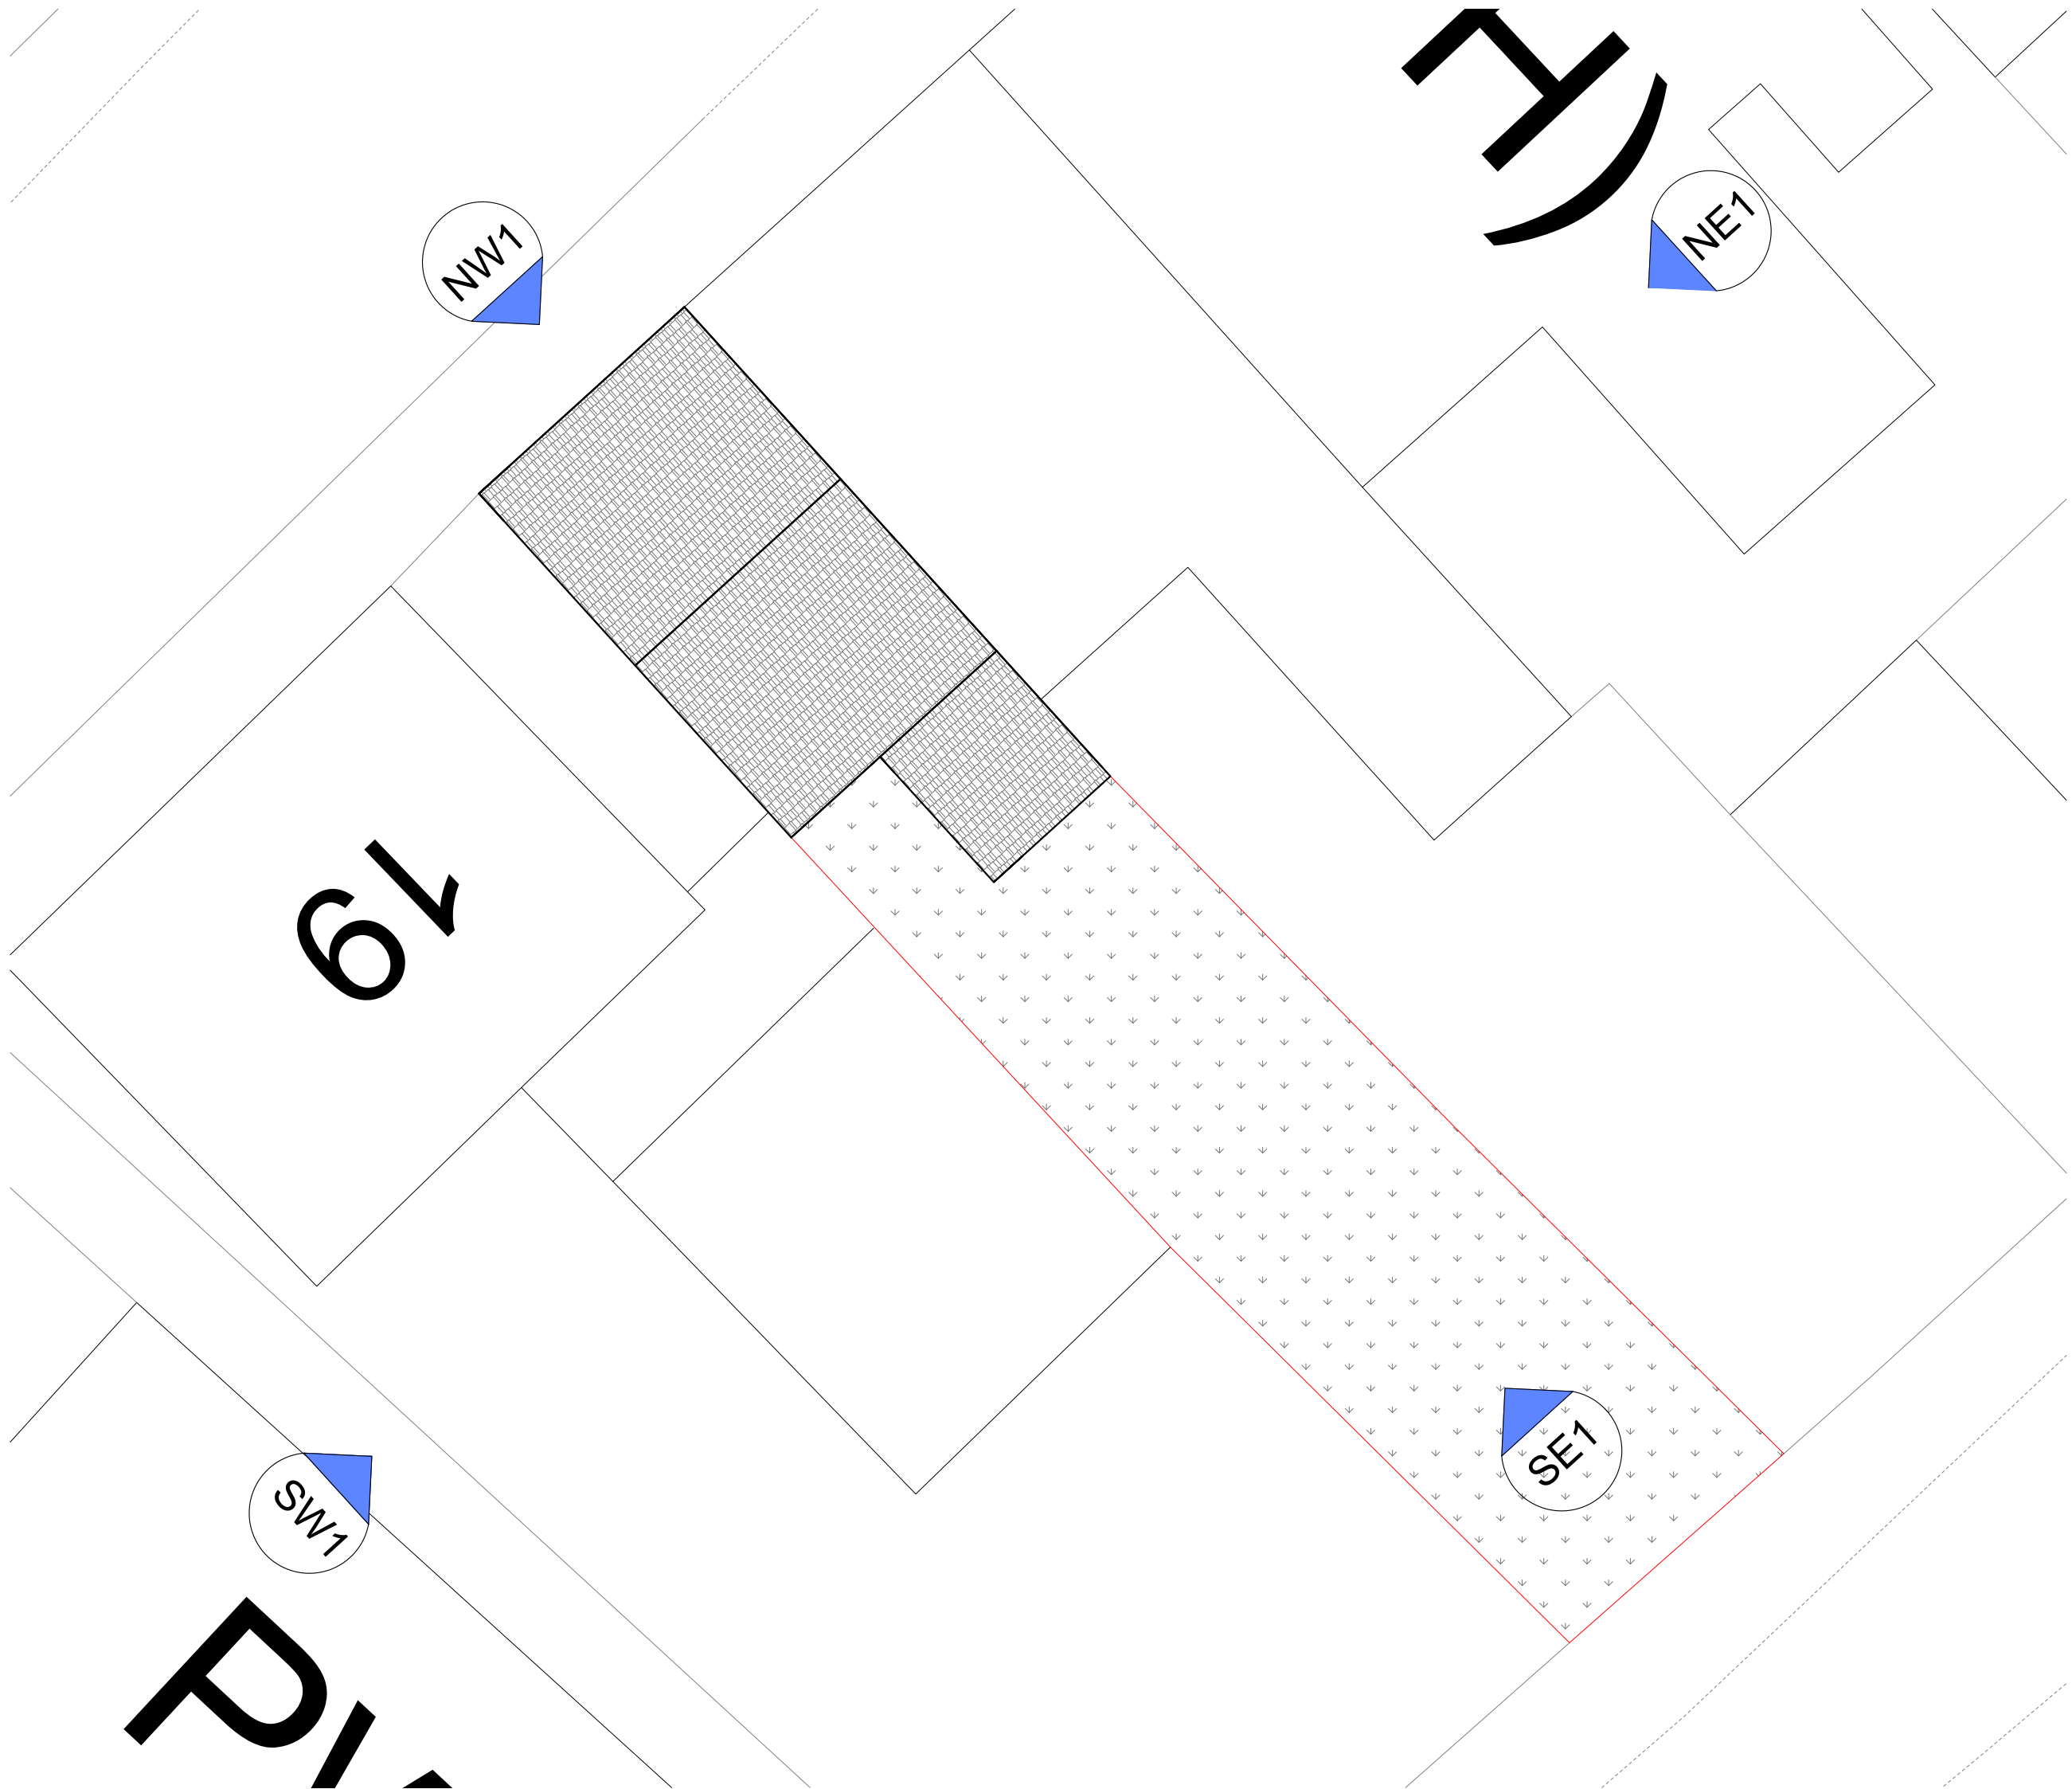


Existing Basement 1:100

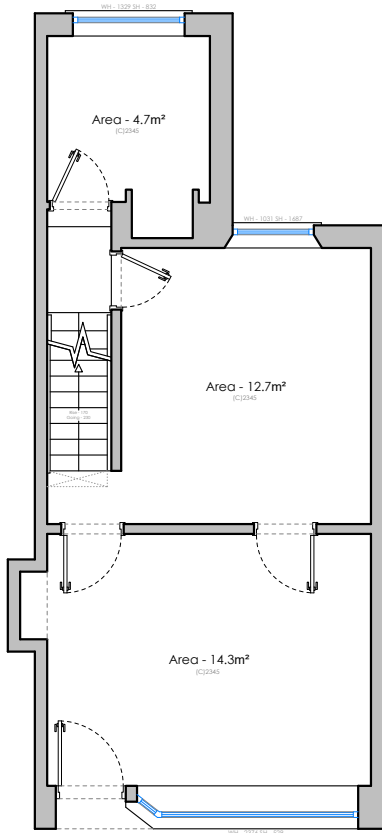


Existing Ground Floor 1:100

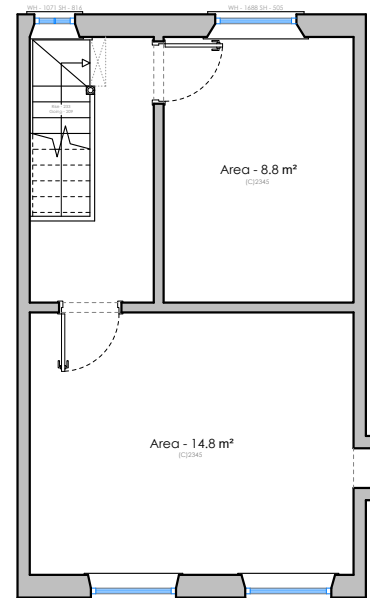


Existing First Floor 1:100

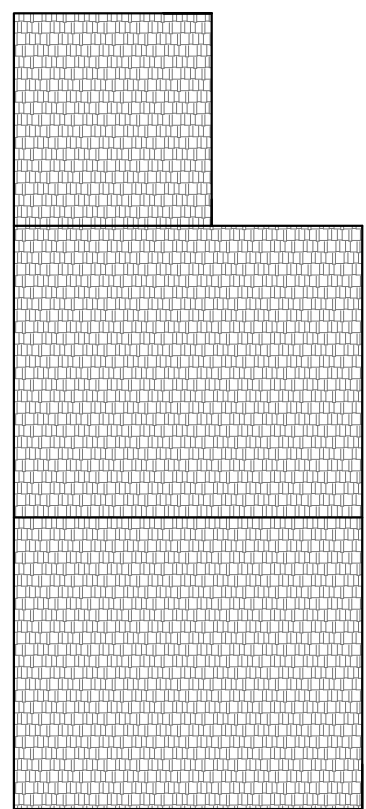


Existing Roof Plan 1:100

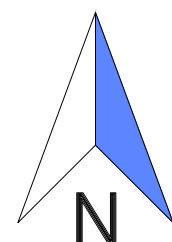


Existing Site Location Plan 1:1250

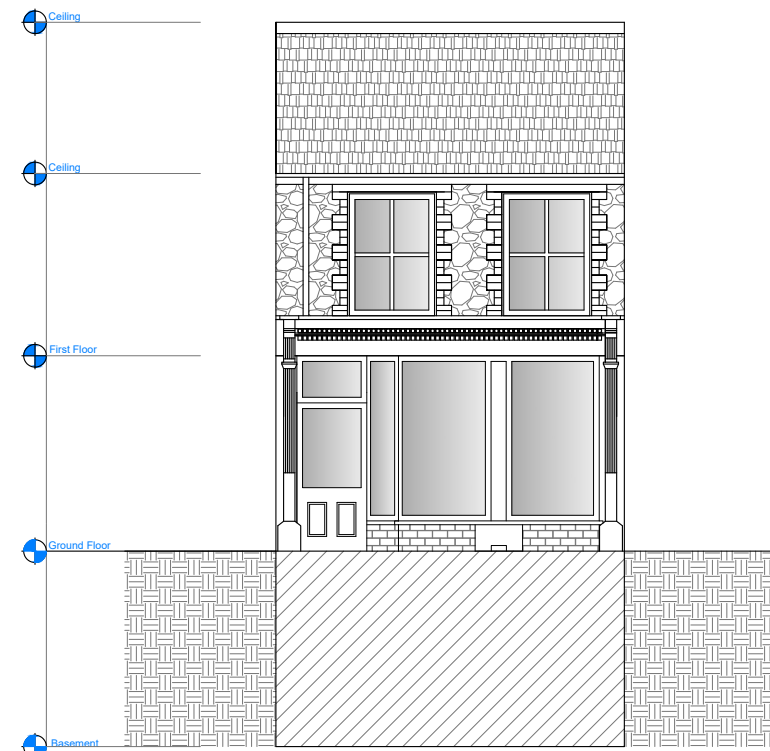


NW1 Existing Front Elevation

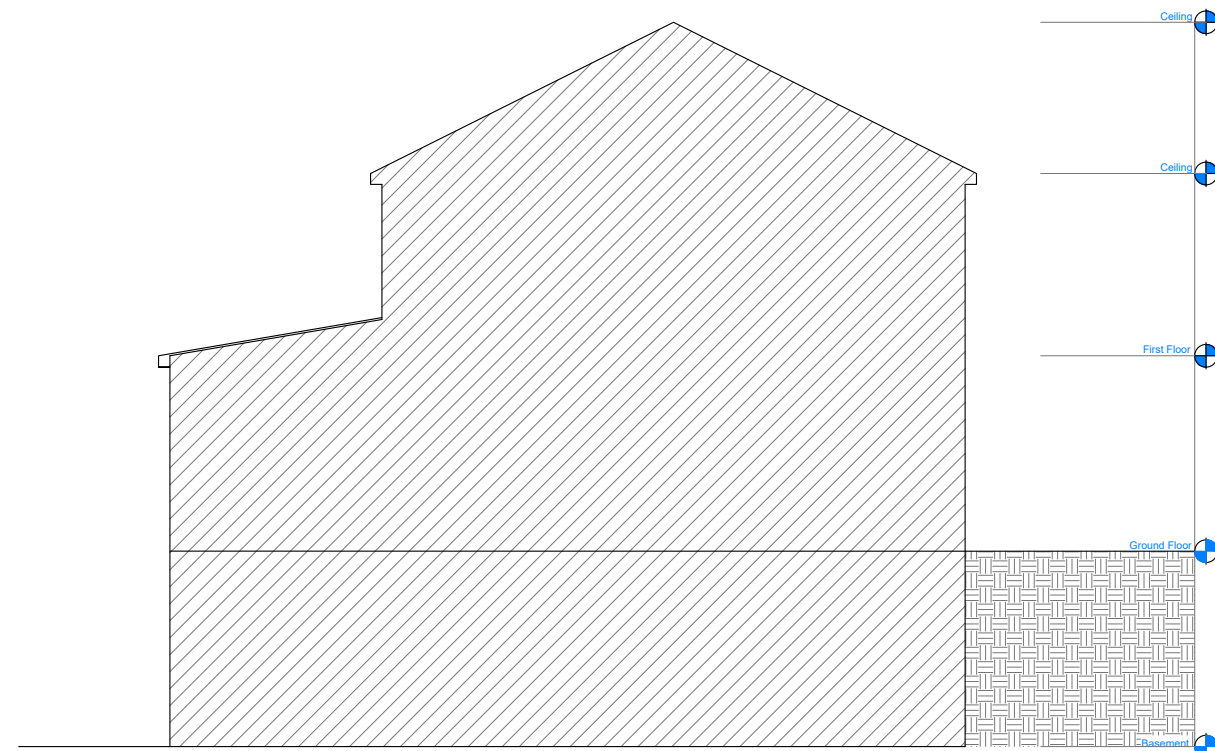


NE1 Existing Left Elevation

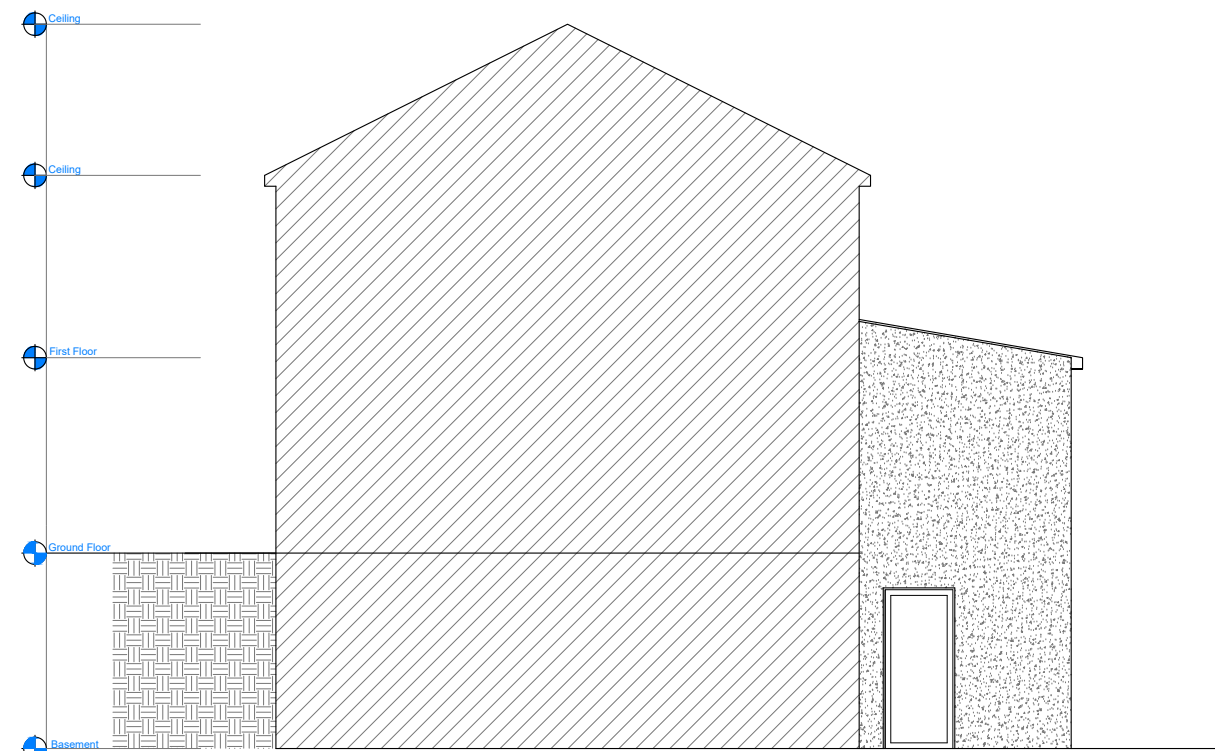

SW 1 Existing Right Elevation

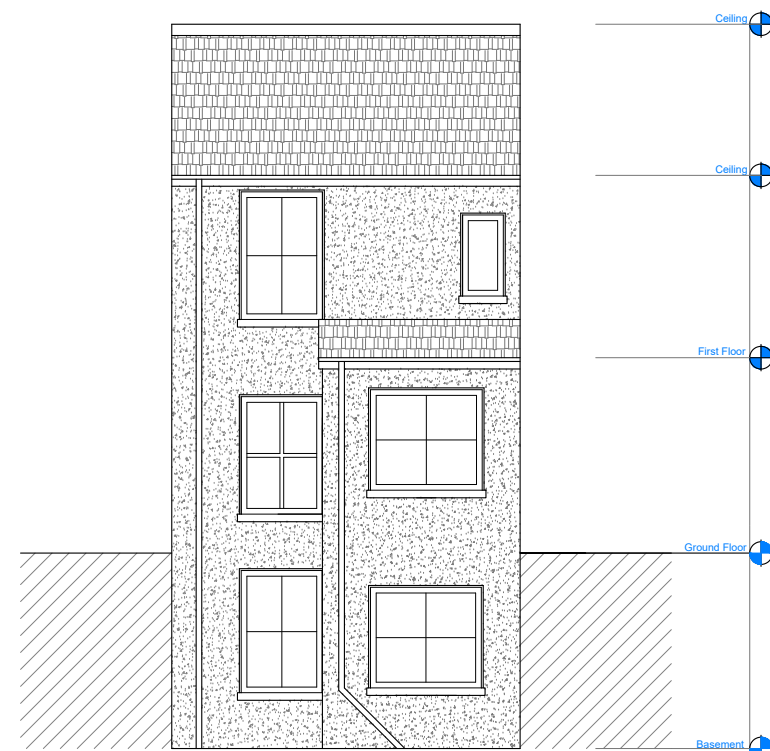

SE 1 Existing Rear Elevation

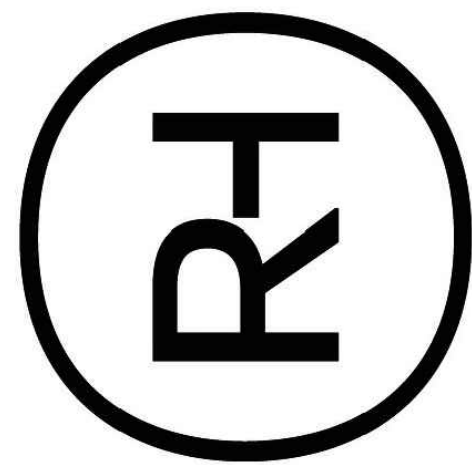

R.Hughes
Designs

R.Hughes, Platform, Bute St,
Cardiff CF10 5LE
www.RHughesdesigns.com
Enquiries@rhughesdesigns.com
02922 362706

Client: Skye Veale
Address: 17 Wern Road
Date: 16/06/2022
Title: Existing Plans
Drawn By: Sam Jones
Scale: 1:100

Revisions		
Rev #	Date	Description
01	01/01/22	