



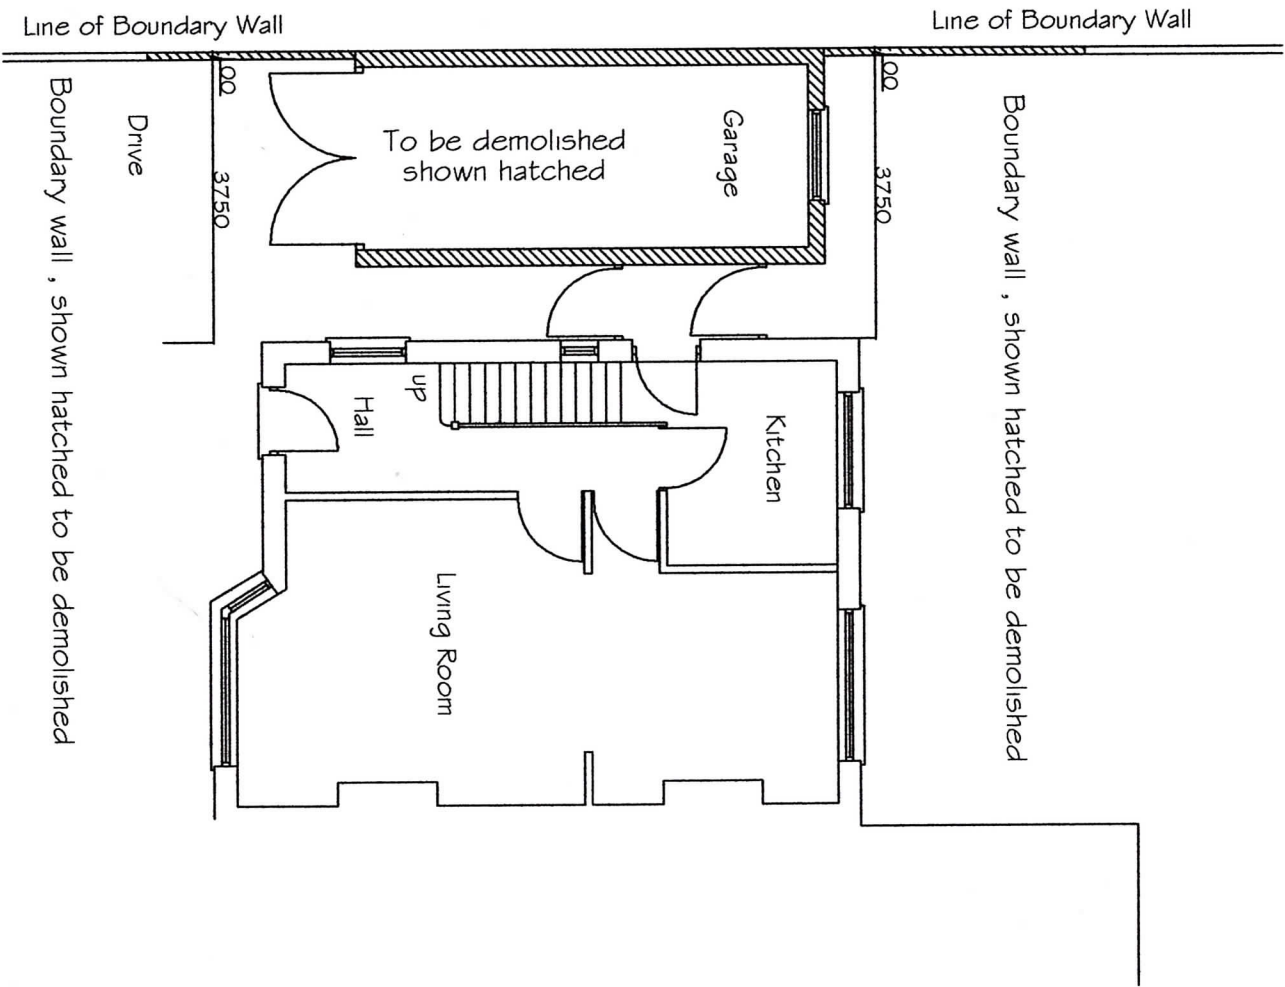

GROUND FLOOR PLAN AS EXISTING

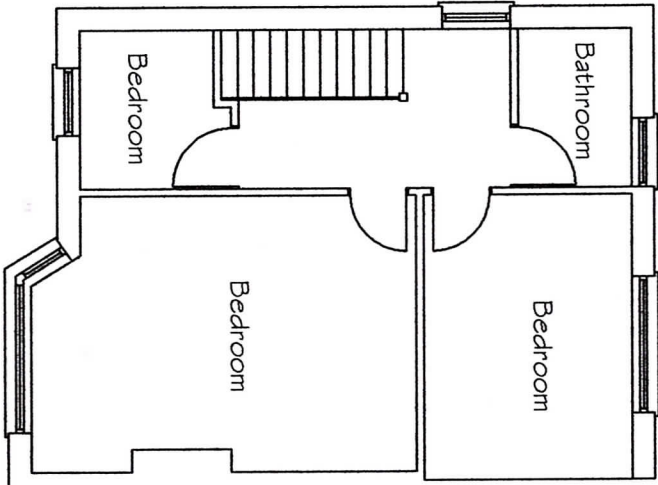

FIRST FLOOR PLAN AS EXISTING

PROPOSED EXTENSION
1 95 WESTERN AVENUE SANDFIELDS PORT TALBOT
PLANS AS EXISTING

Scale : 1:100
Dwg No 002