



Superseded

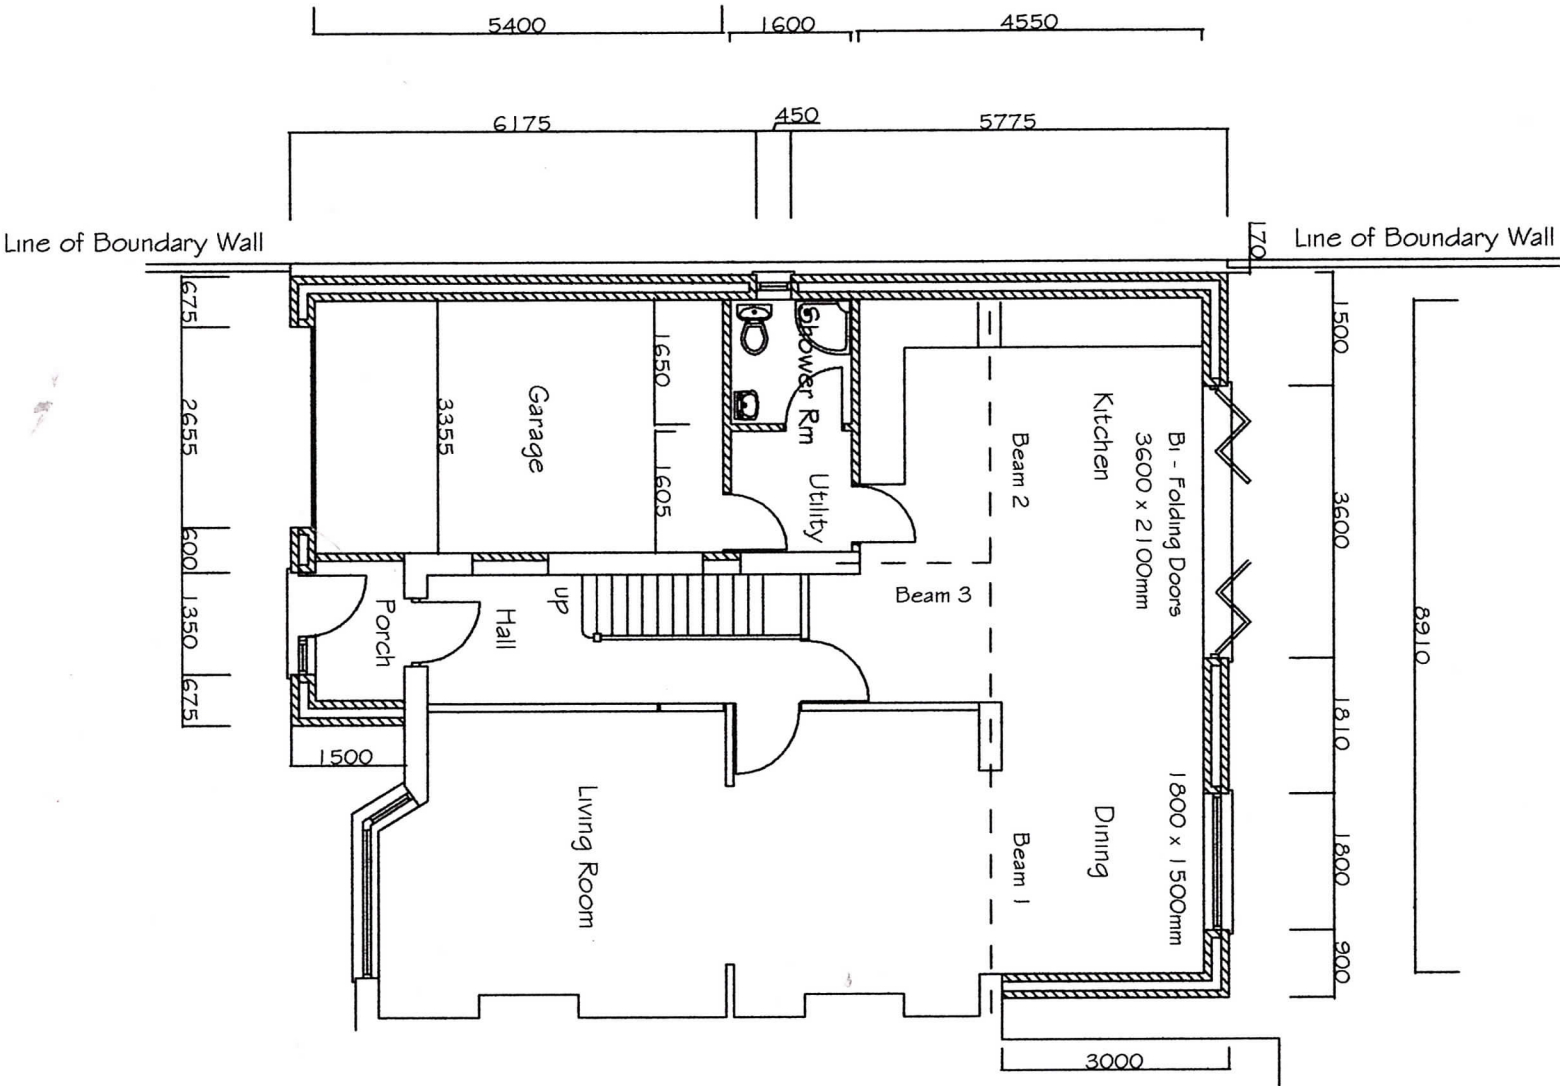

PROPOSED GROUND FLOOR PLAN

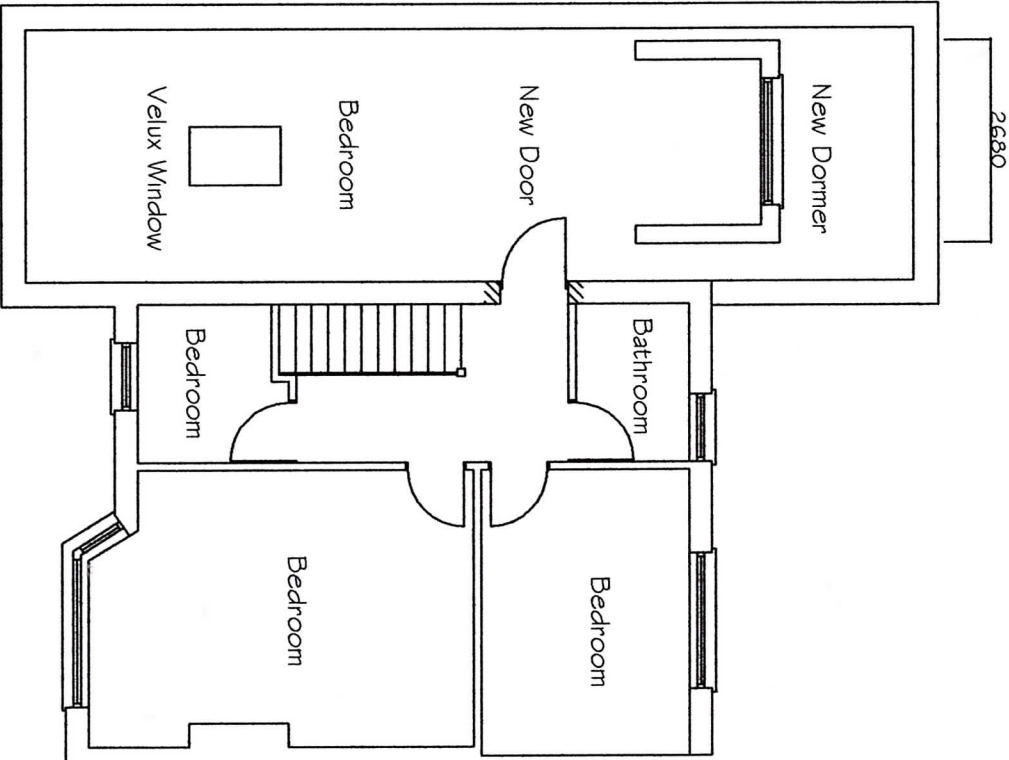

PROPOSED FIRST FLOOR PLAN

PROPOSED EXTENSION
1 95 WESTERN AVENUE SANDFIELDS PORT TALBOT
PROPOSED FIRST AND GROUND FLOOR PLANS

Scale : 1:100
Drg No 004