


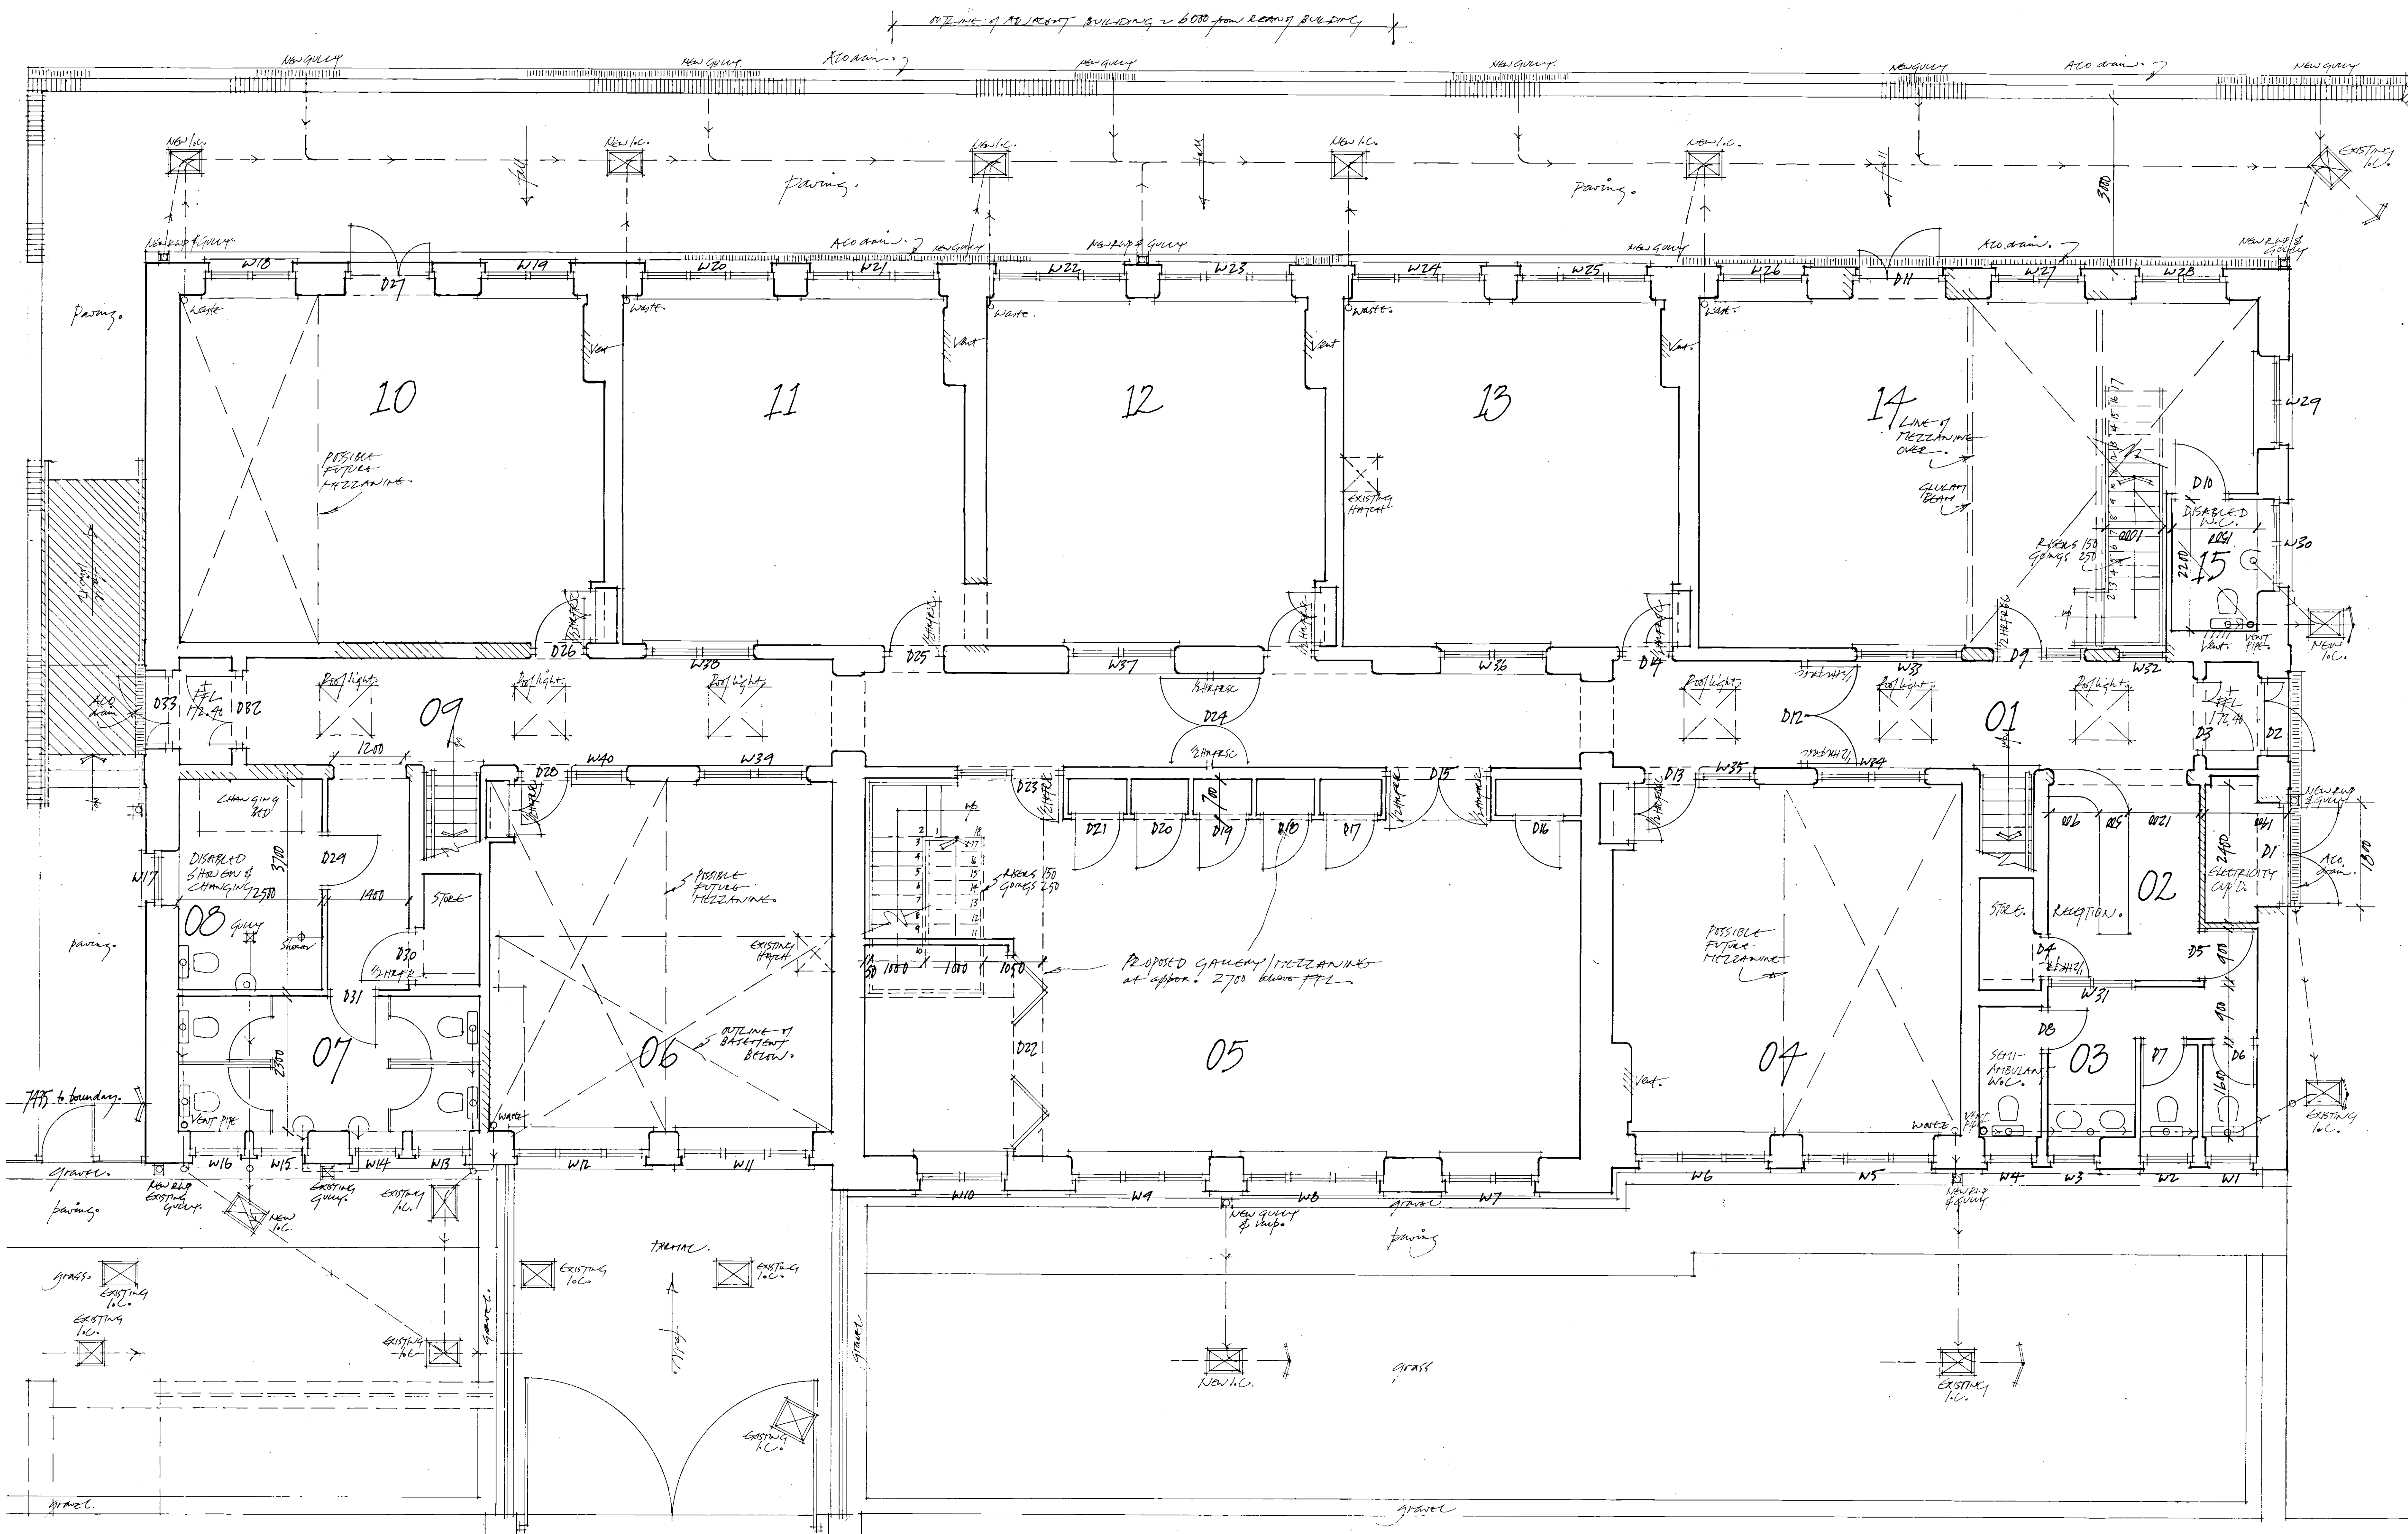

PROPOSED GROUND FLOOR PLAN of YSGOL CHWYGOR, HEOL YGOR, CHWYGOR SA18 1RF.
Scale: 1 to 50; Date: April 2021; Drawing no: 06 Revision A; Drawn by: Jonathan Arndell, Architect.