



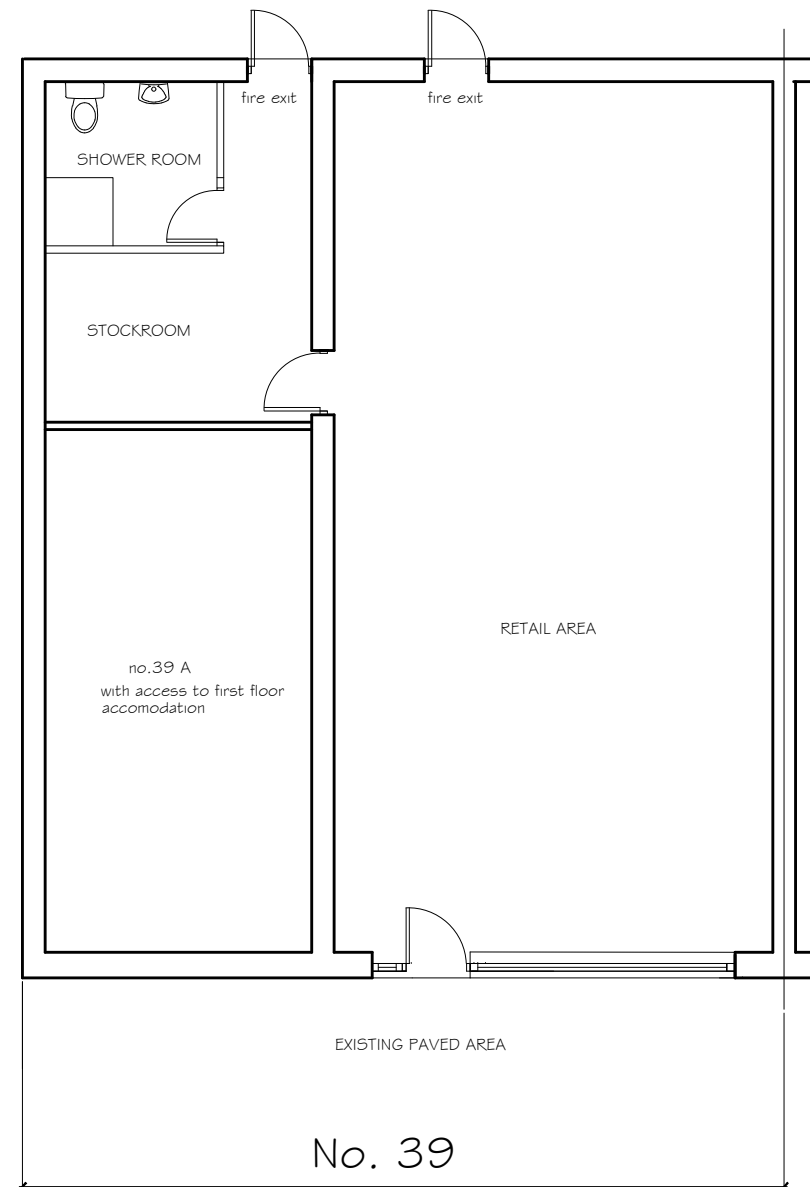

EXISTING GROUND FLOOR PLAN

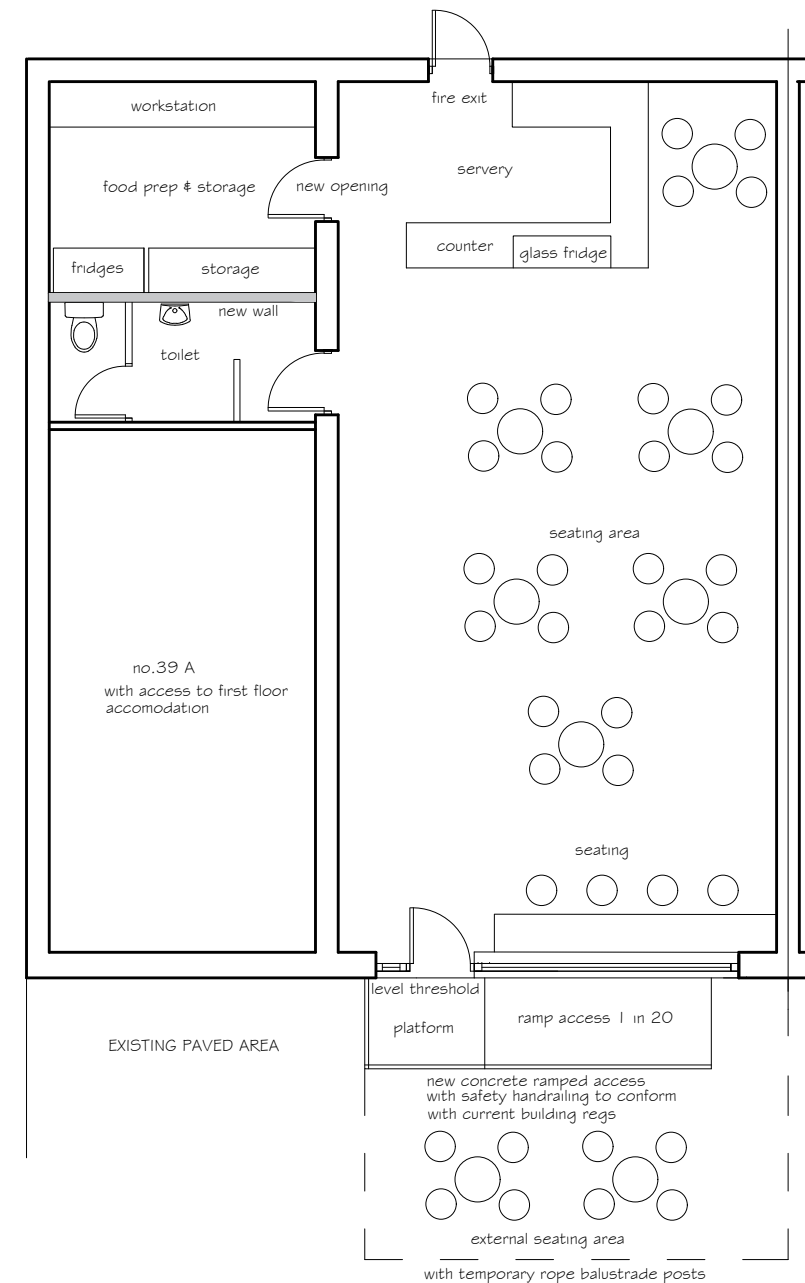

PROPOSED GROUND FLOOR PLAN

GENERAL NOTES

THE DESIGN AND CONSTRUCTION OF THE BUILDING WORKS
AND ALL SERVICES WILL BE CARRIED OUT TO SATISFY THE
REQUIREMENTS SET OUT IN LATEST STATUTORY BUILDING
REGULATIONS AND TO THE APPROVAL OF THE LOCAL AUTHORITY
BUILDING INSPECTOR

PETER JONES
TALBOT DESIGN SERVICES
mobile: 07817538014
email: jonespeter177@gmail.com

project title
proposed coffee shop
29 Furzeland Drive
Bryncoch

drawing title
existing and proposed
floor plans

date August 2022	scale 1:100
drawing No 29 FD- 01	