




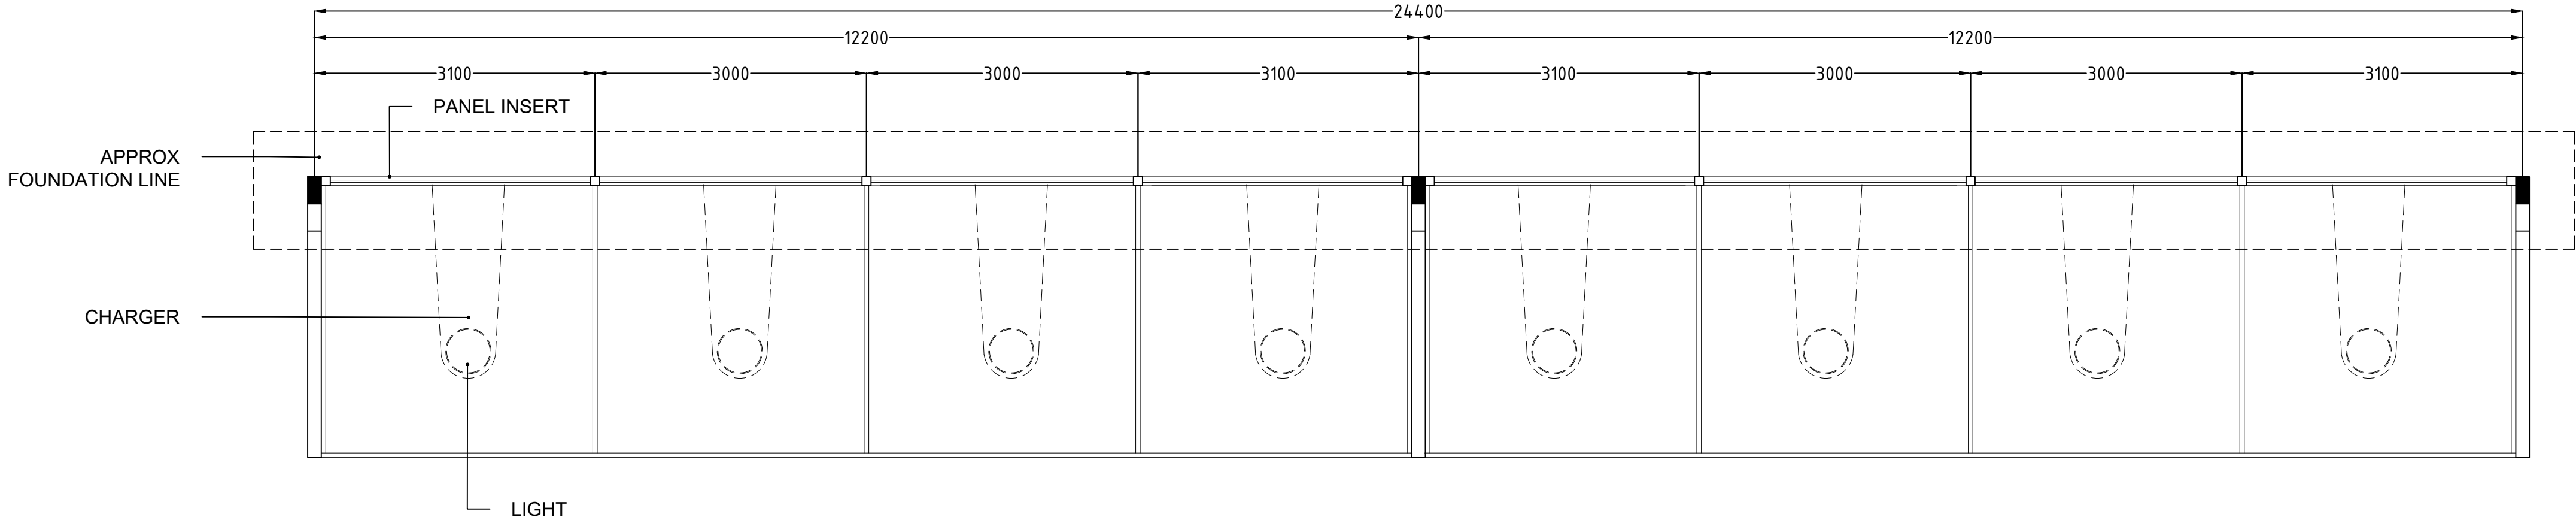


EV CANOPY - PLAN
Scale 1:50

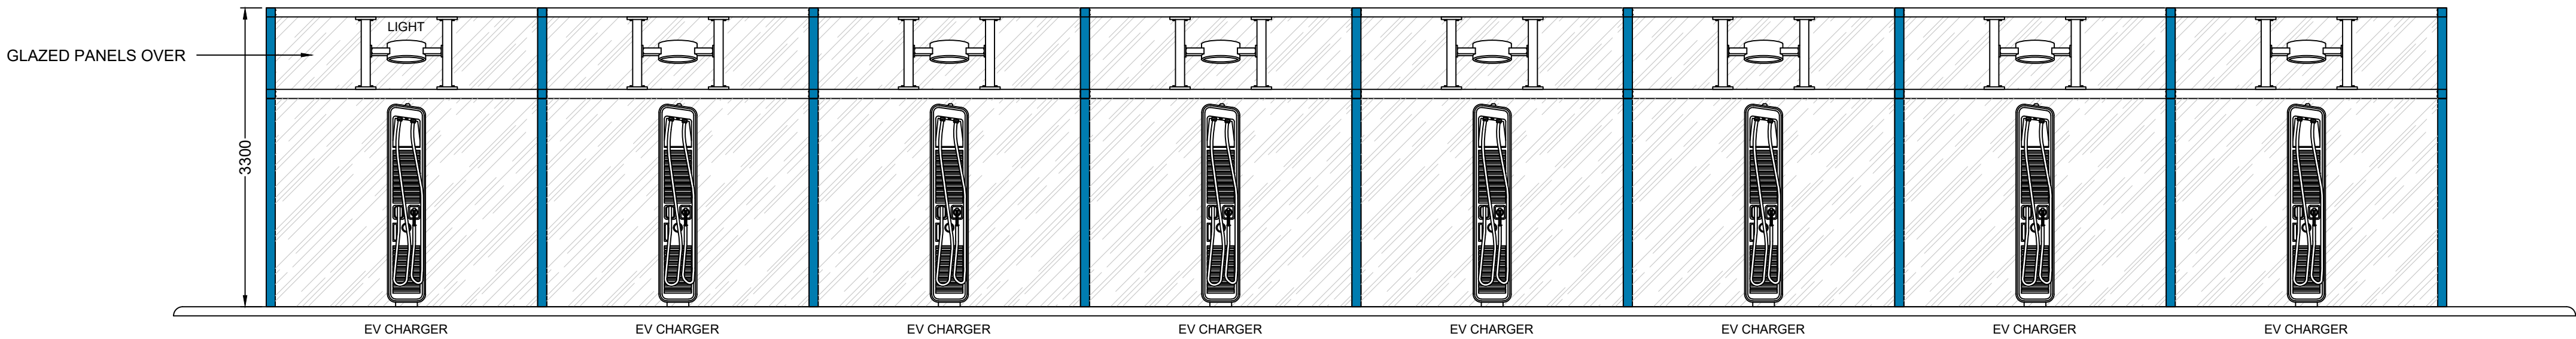



EV CANOPY - FRONT ELEVATION
Scale 1:50

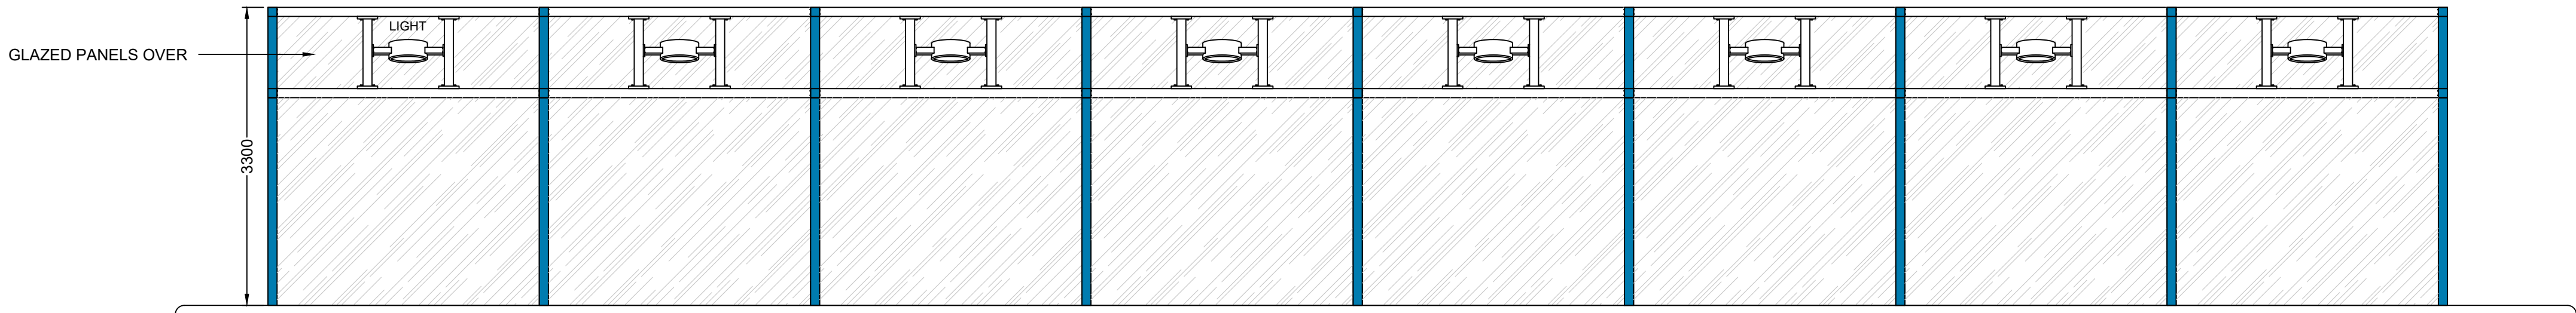

EV CANOPY - BACK ELEVATION
Scale 1:50

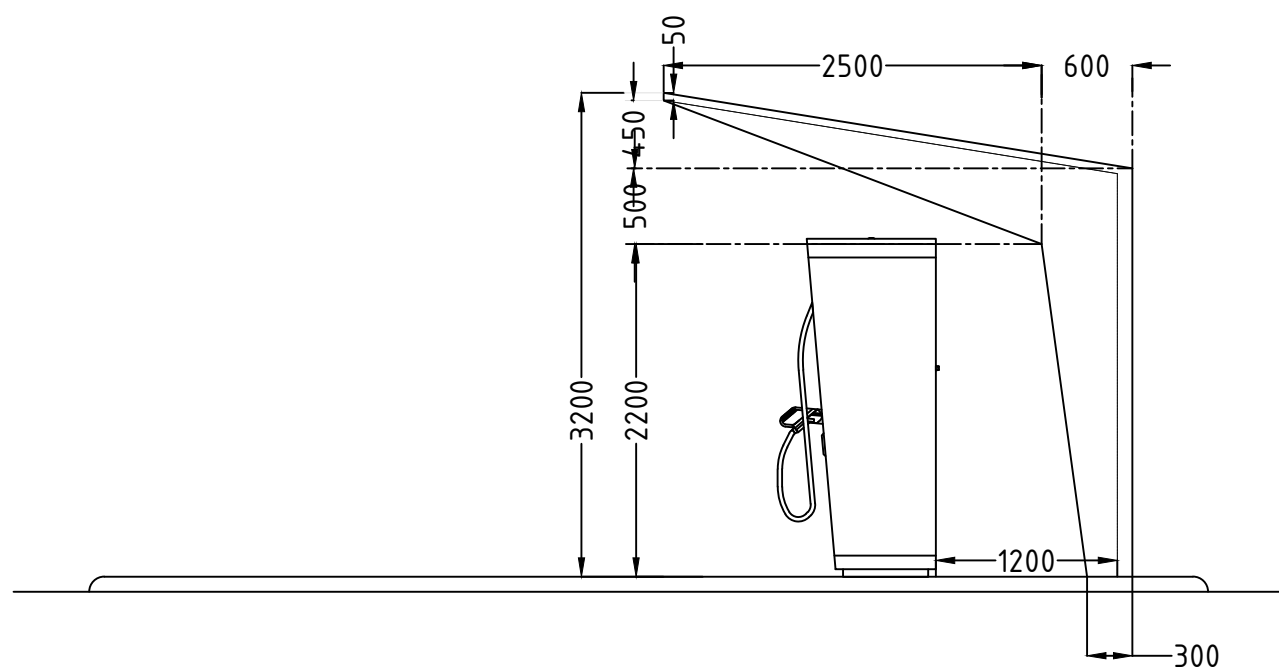

EV CANOPY - SIDE ELEVATION
Scale 1:50

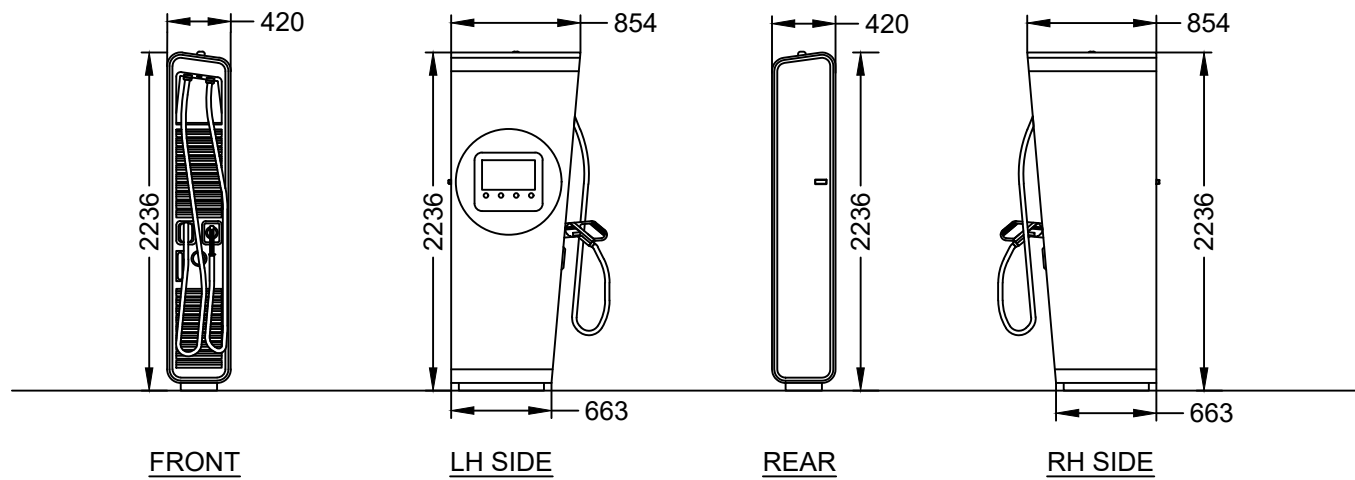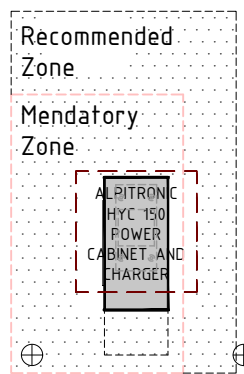

ALPITRONIC 150 HYC CHARGER
Scale 1:50

DRAWING NOTES


COPYRIGHT ©
This drawing and the details herein are the copyright of MBH Design Studio Ltd. and must not be reproduced, altered or passed to any third party without prior written consent.

This drawing has been produced for the project listed below, is submitted in support of this application to the Local Planning Authority and is not intended for use by any other person or for any other purpose.

Every effort has been made to ensure the accuracy of these drawings, however MBH Design Studio Ltd. accept no responsibility for any discrepancies arising from the reuse of survey information and preliminary drawings commissioned by the Applicant from others.

- Materials**
- Powder coated aluminium cladding panels, blue RAL 5015
 - Steel frame columns and rafters, powder coated blue RAL 5015
 - Glass support beam SHS finished in grey RAL 7016.
 - Roof finished in 10mm toughened glass

- Lighting**
- LED Down lights to achieve 100 lux on each bay

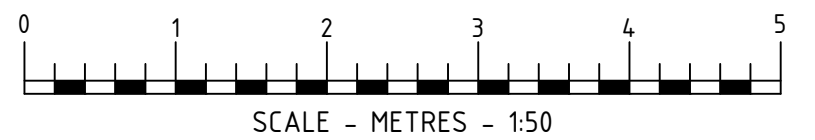

A	09.11.2022	As per comments	KM/RRB
REV	DATE	DESCRIPTION	DRAWN/CHECKED
REVISION NOTES			

PLANNING



MBH Design Studio Ltd.
Rosemount House, Rosemount Avenue, West Byfleet, Surrey, KT14 6LB
www.mbhstd.com t: 01932 352 727 f: 01932 351 545



PROJECT
FS134 - PORT TALBOT SERVICE STATION
PRINCESS MARGARET WAY
ABERAVON/PORT TALBOT. NEATH,
SA12 7PE

DRAWING TITLE
EV CANOPY DETAIL

DRAWN BY KM	DATE 09.09.2022	SCALE 1:50	PAPER SIZE A1
CHECKED BY RRB	DRAWING NUMBER 13664-P03-FS134	REV. A	