


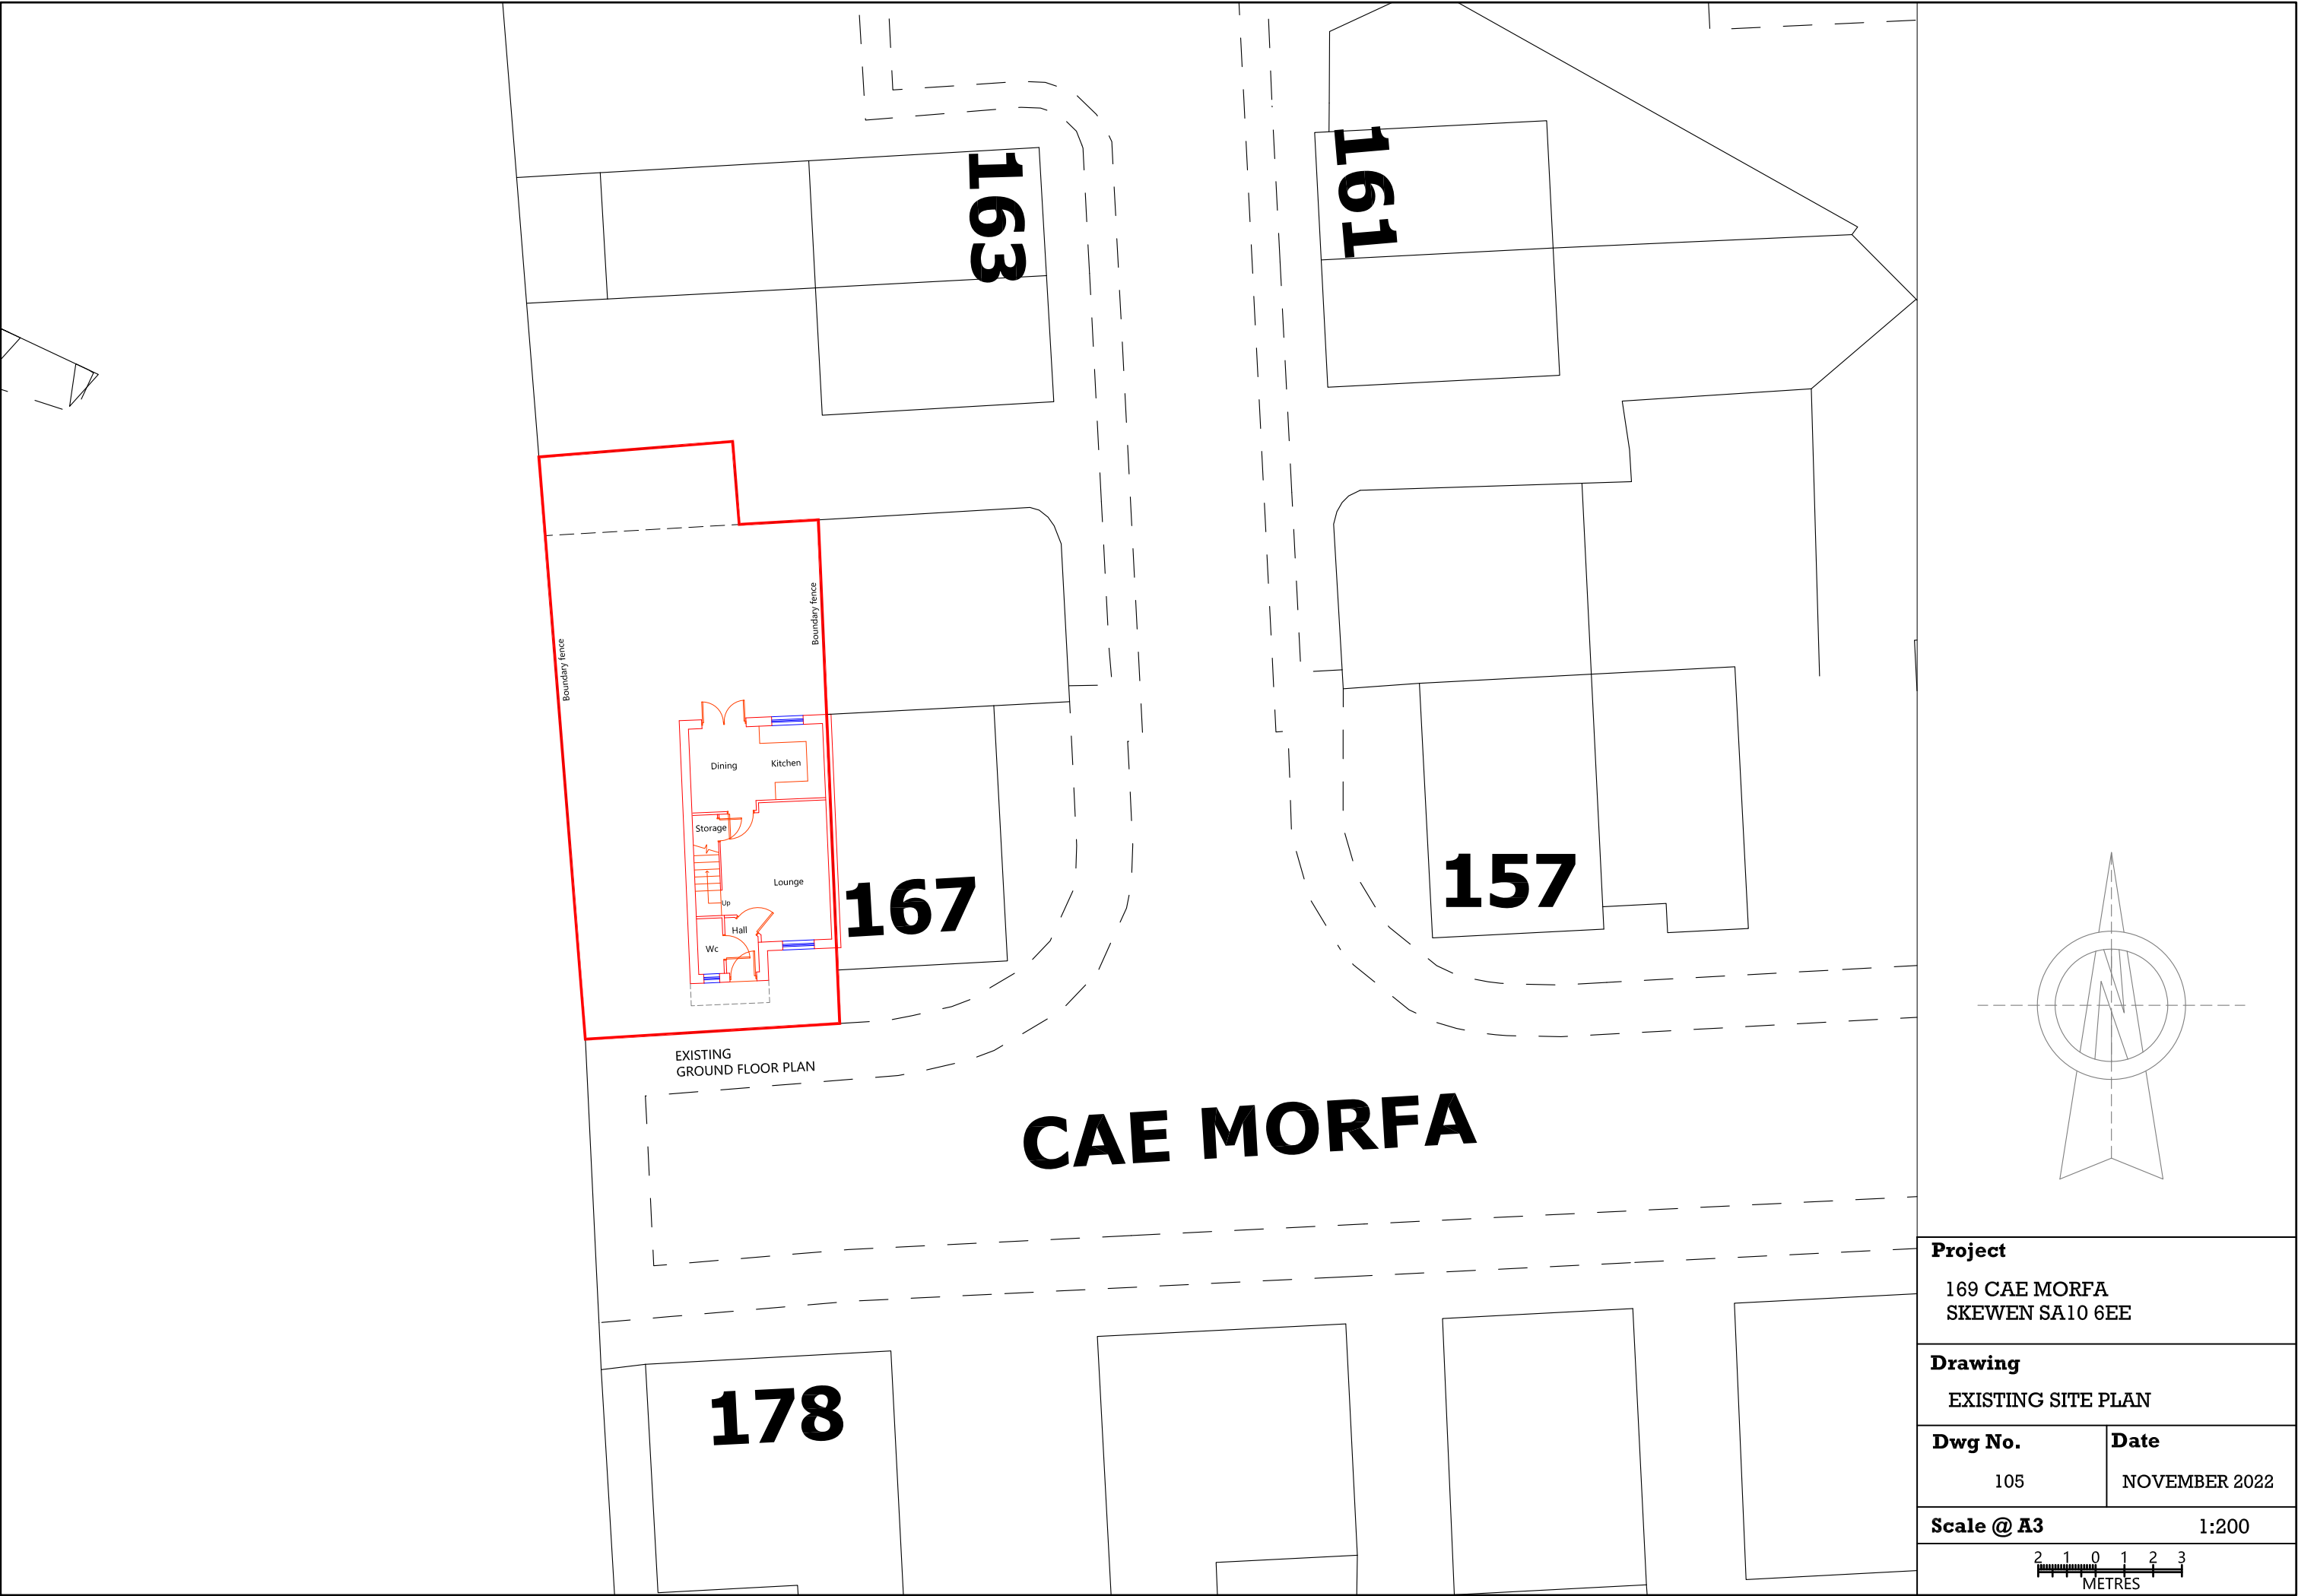

Project 169 CAE MORFA SKEWEN SA10 6EE	
Drawing EXISTING SITE PLAN	
Dwg No. 105	Date NOVEMBER 2022
Scale @ A3 1:200	