
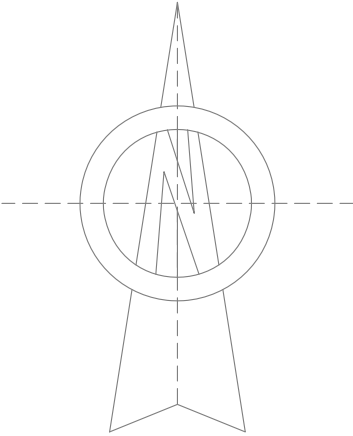


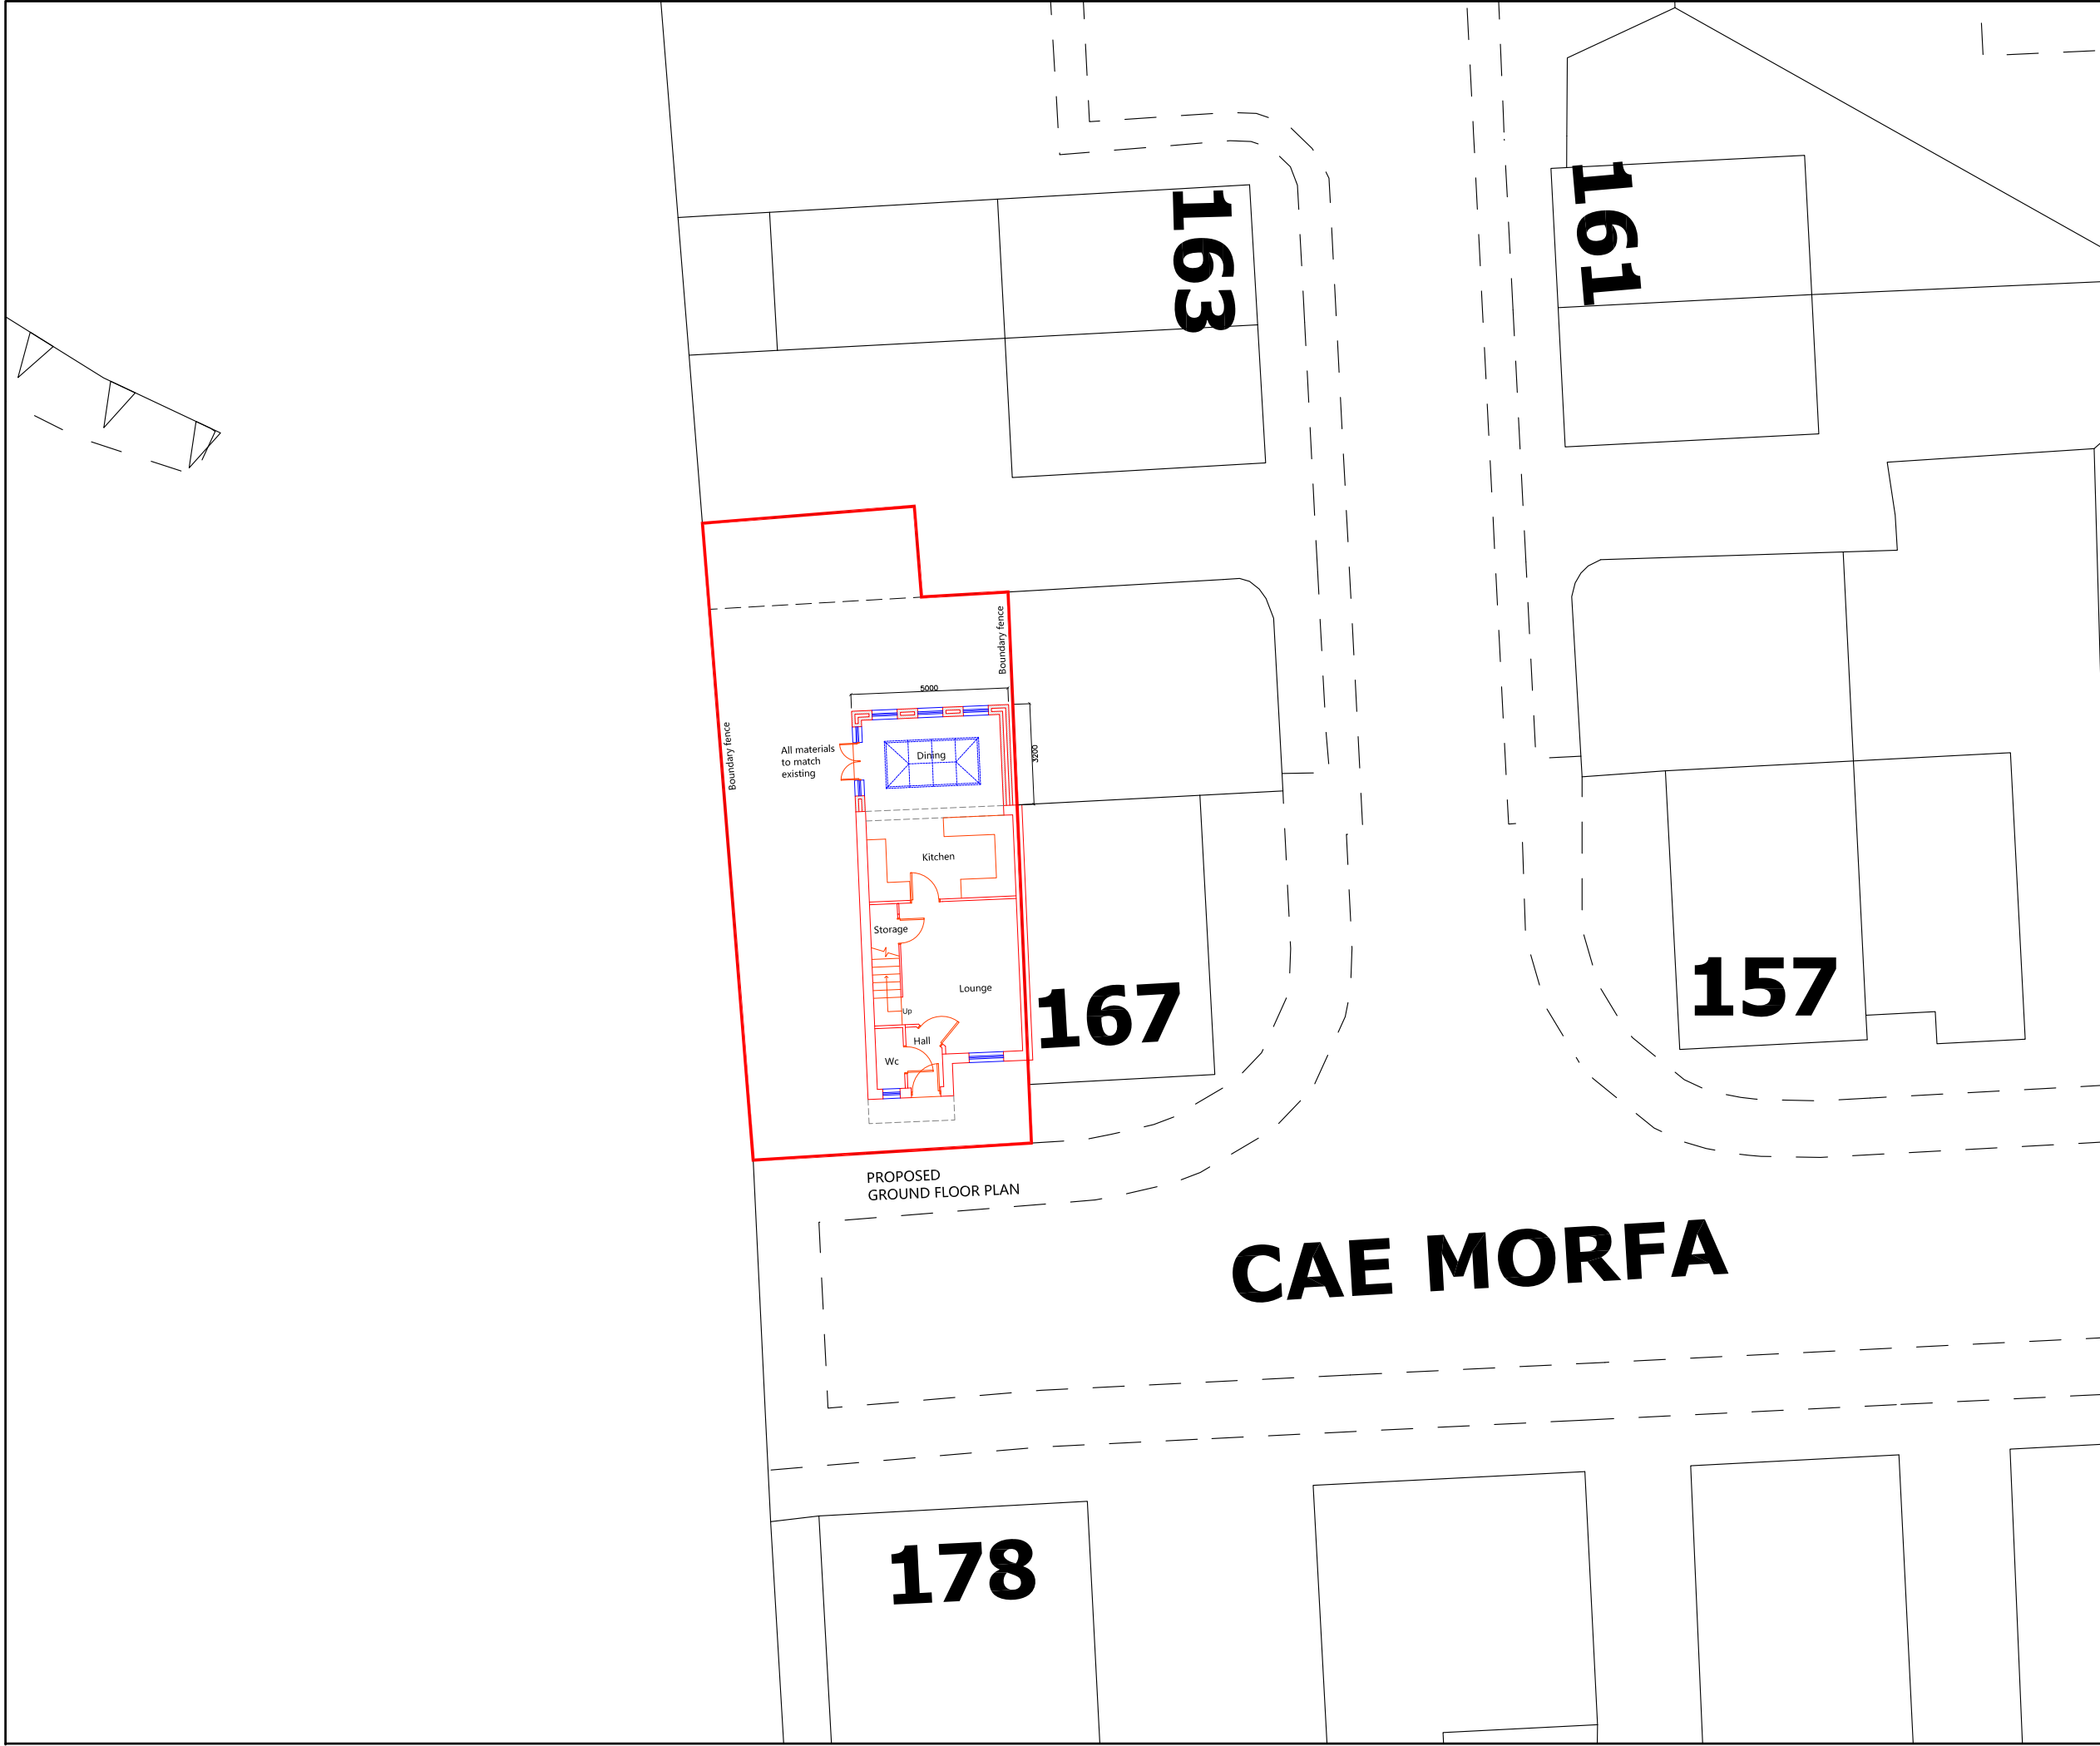

Project 169 CAE MORFA SKEWEN SA10 6EE	
Drawing PROPOSED SITE PLAN	
Dwg No. 106	Date NOVEMBER 2022
Scale @ A3 1:200	
	