



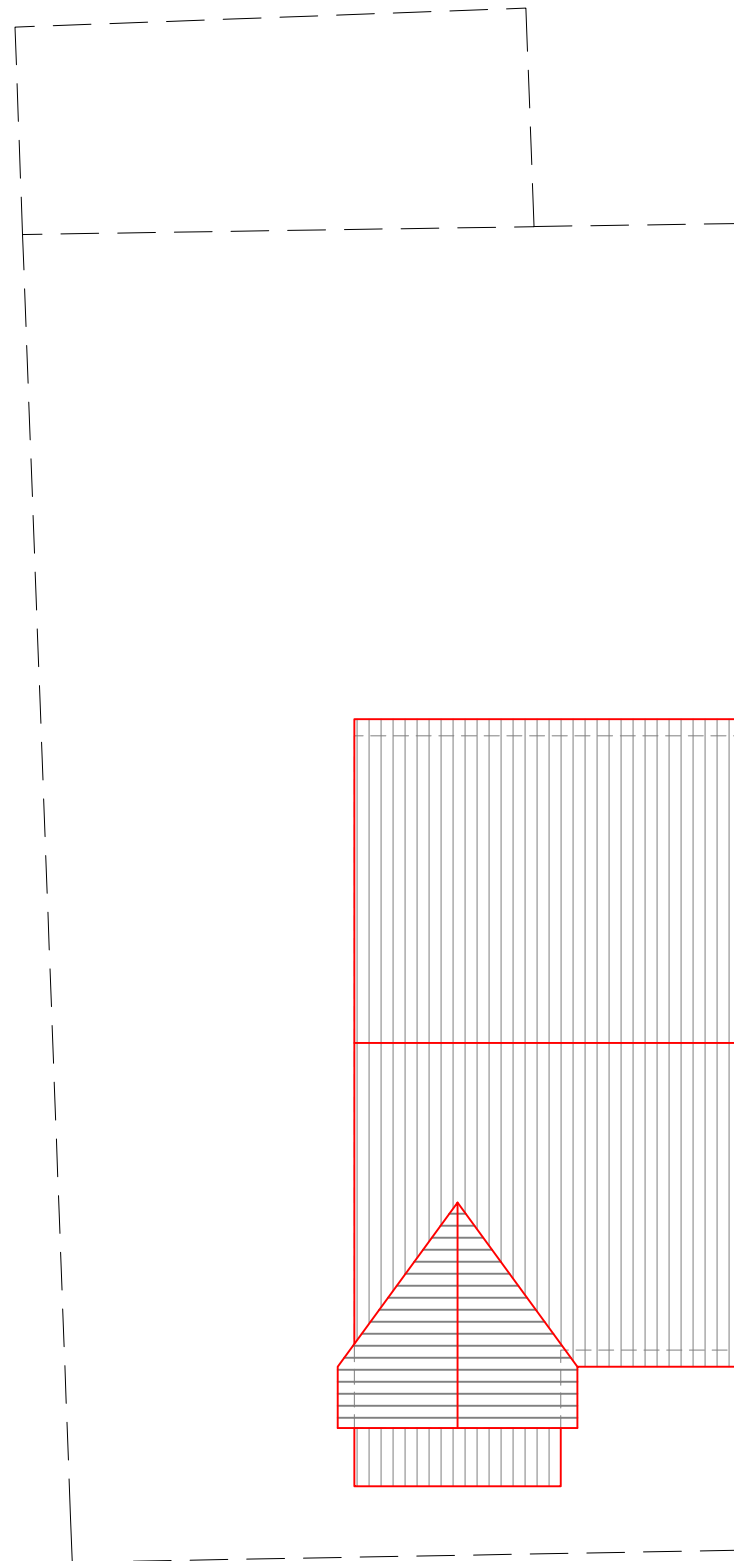

EXISTING ROOF PLAN

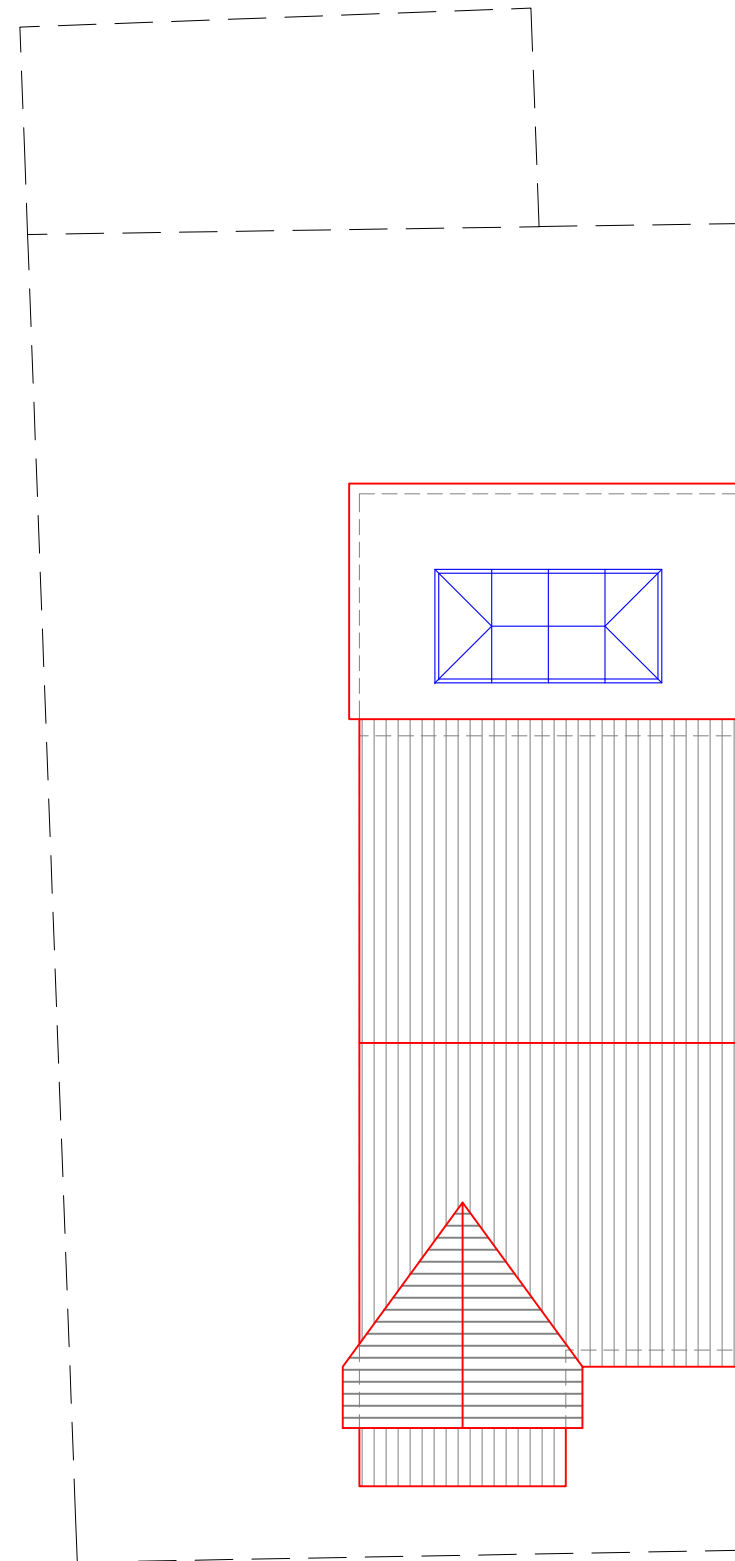

PROPOSED ROOF PLAN

Project 169 CAE MORFA SKEWEN SA10 6EE	
Drawing EXISTING & PROPOSED PLANS	
Dwg No. 102	Date NOVEMBER 2022
Scale @ A3 1:100	