



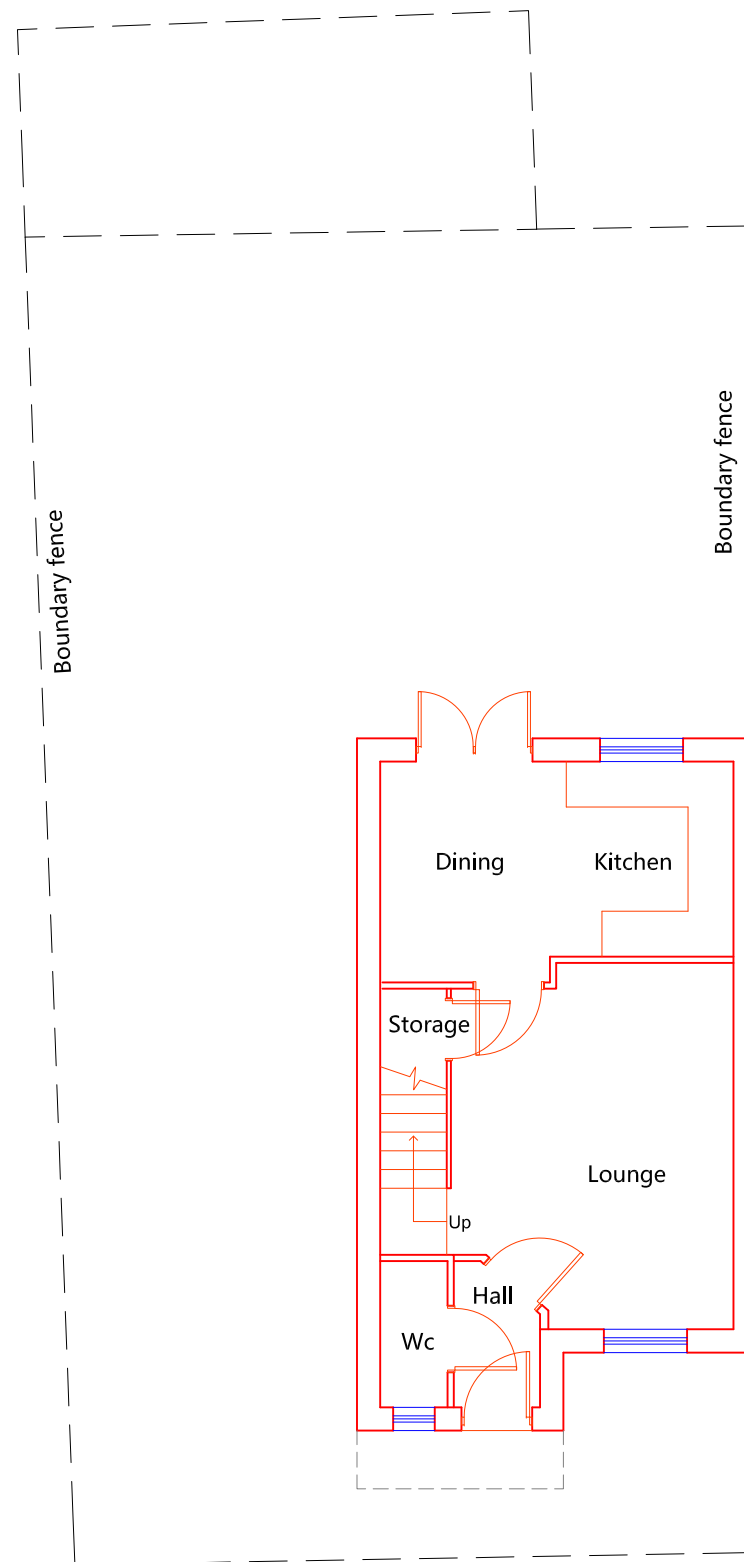

EXISTING
GROUND FLOOR PLAN

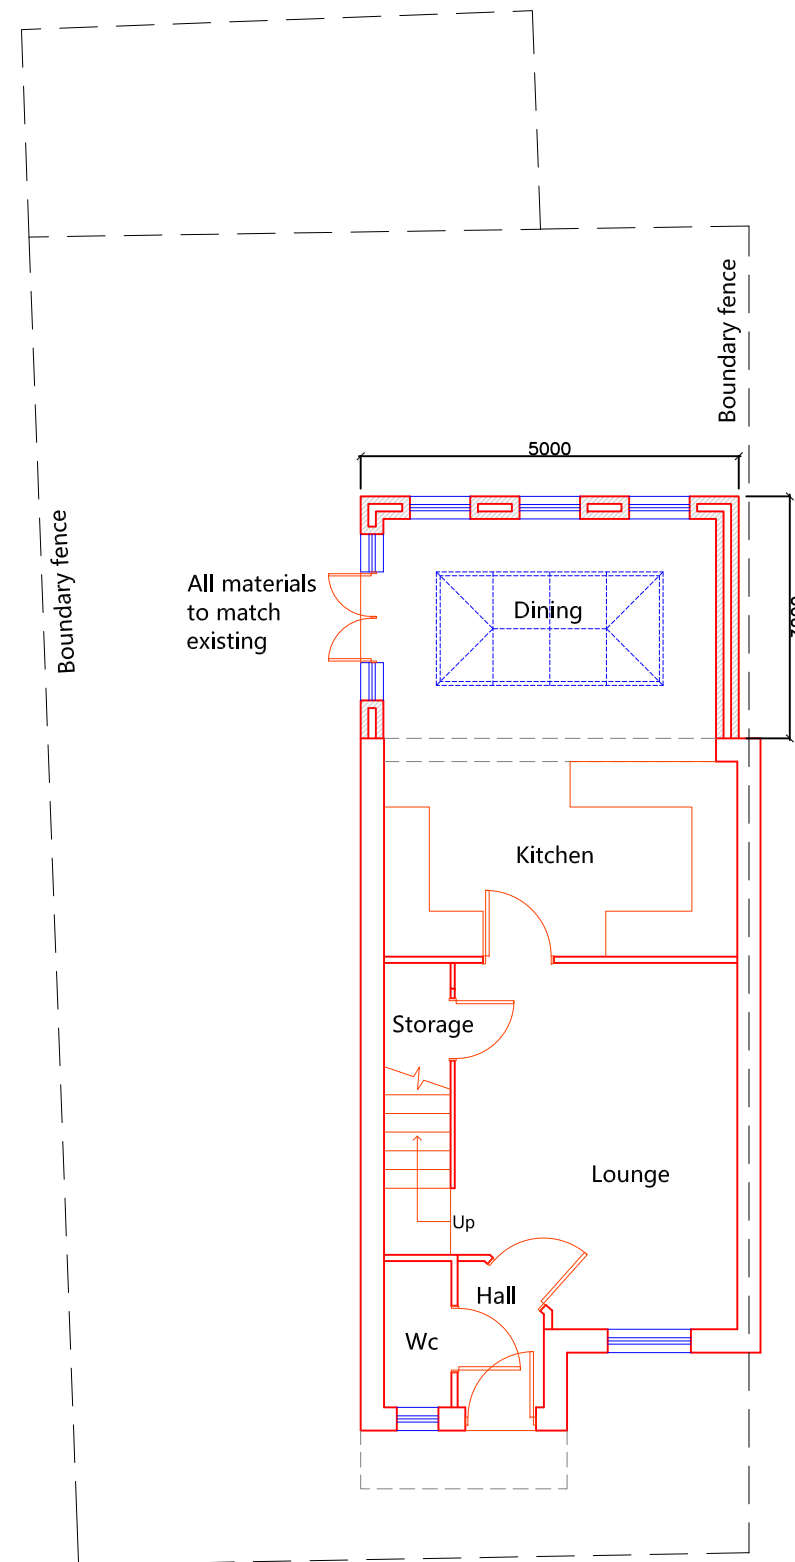

PROPOSED
GROUND FLOOR PLAN

Project	
169 CAE MORFA SKEWEN SA10 6EE	
Drawing	
EXISTING & PROPOSED PLANS	
Dwg No.	Date
101	NOVEMBER 2022
Scale @ A3	
1:100	