


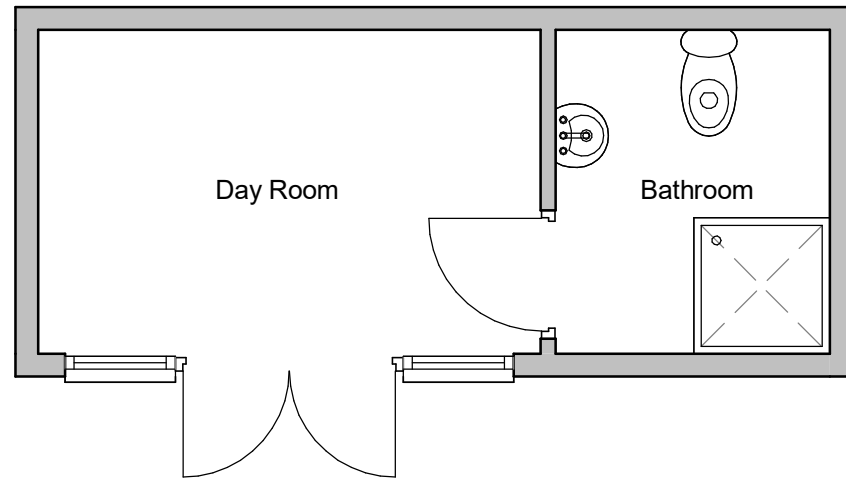


Floor Plan - Scale :50




South Elevation - Scale 1:100



North Elevation - Scale 1:100

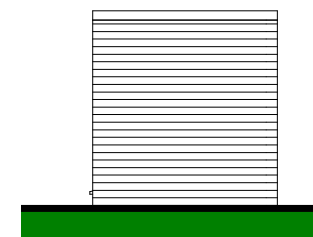

East Elevation - Scale 1:100

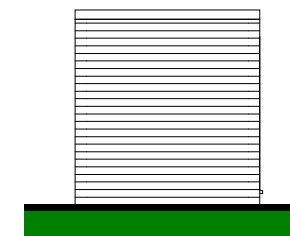

West Elevation - Scale 1:100

Client
Mr & Mrs Tom Roberts & Family

EXTERNAL FINISHES

1.	Roof Covering	Converted container - Steel Roof
2.	Walls	Converted container - Grey plastic cladding
3.	Doors / Windows	Profiled metal - grey in colour



The Planning Studio, Hayston Bridge
Johnston, Haverfordwest
Pembrokeshire SA62 3HJ
01437 891 817
07515 851 704
andrew@haystonplanning.co.uk
www.planningpembrokeshire.co.uk

No.	Description	Date

Creation of Traveller Pitch to Include Day Room, Static Caravan and Touring Caravan (Partly in Retrospect)
No. 1 Ponderosa, Church Street
Briton Ferry, Port Talbot
SA11 2HZ
(for Mr & Mrs Tom Roberts & Family)

Existing Temporary Day Room Details

Project number	AVH_933	03a
Date	10.10.2022	
Drawn by	'	
Checked by	'	
Scale	As indicated	