


'WOODSTONE' HOUSE
SPARROW NEST BOX




NOTE:
IMPLEMENTATION OF PROPOSED ECOLOGICAL ENHANCEMENT
(INSTALLATION OF THE BIRD BOX) WILL BE CARRIED OUT WITHIN
1 month OF BENEFICIAL OCCUPATION OF THE PROPOSED GARAGE..

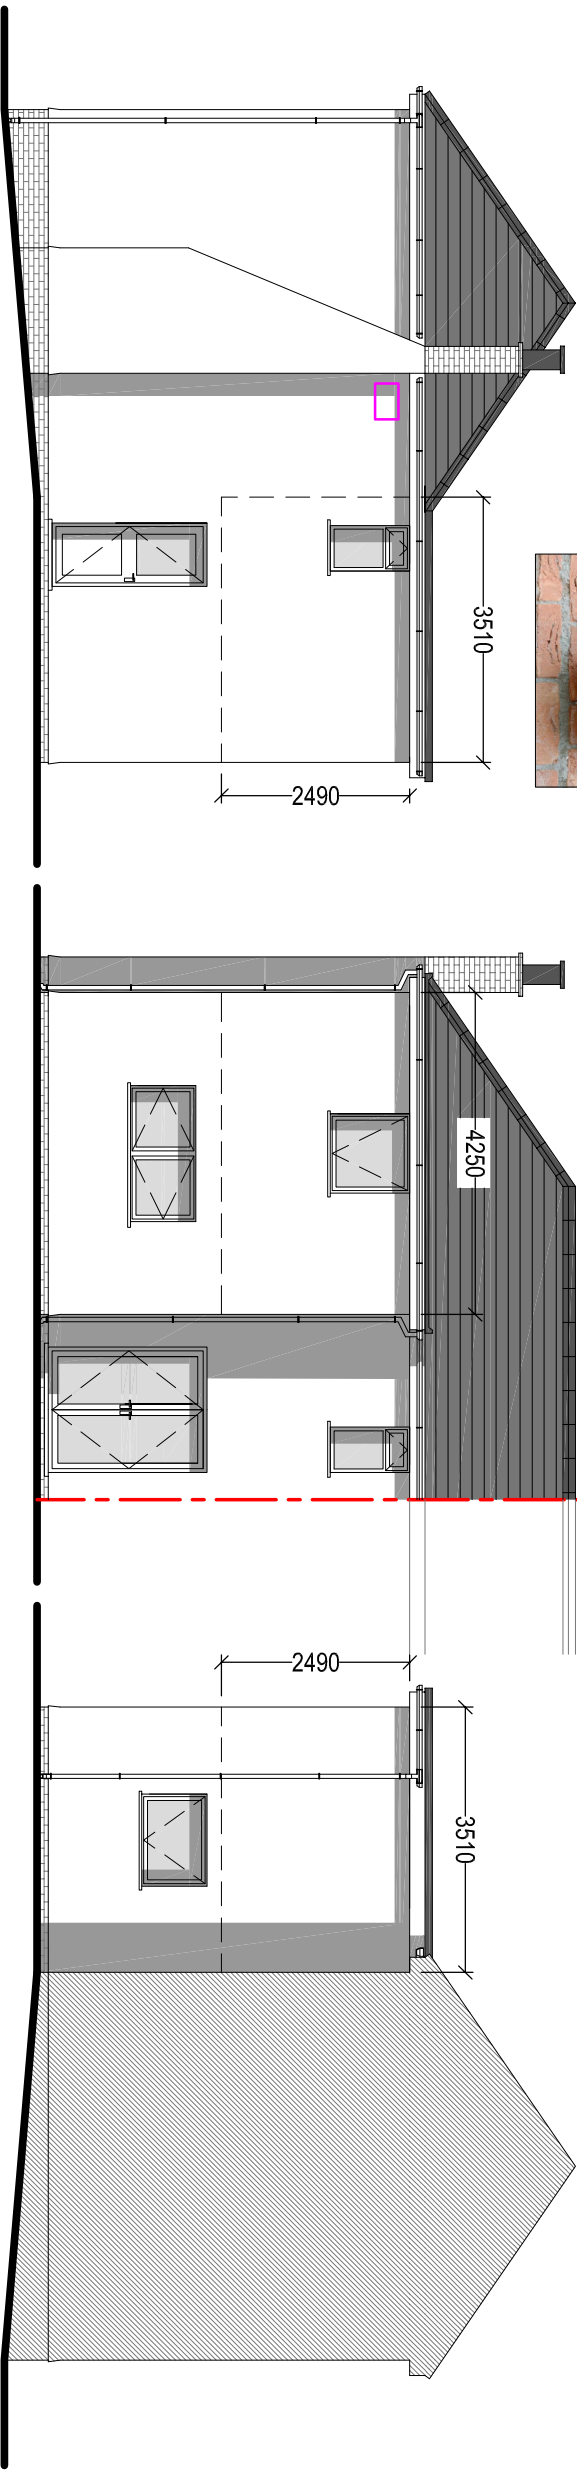

PROPOSED SIDE ELEVATION
Scale 1:100

PROPOSED REAR ELEVATION
Scale 1:100

PROPOSED SIDE ELEVATION
Scale 1:100

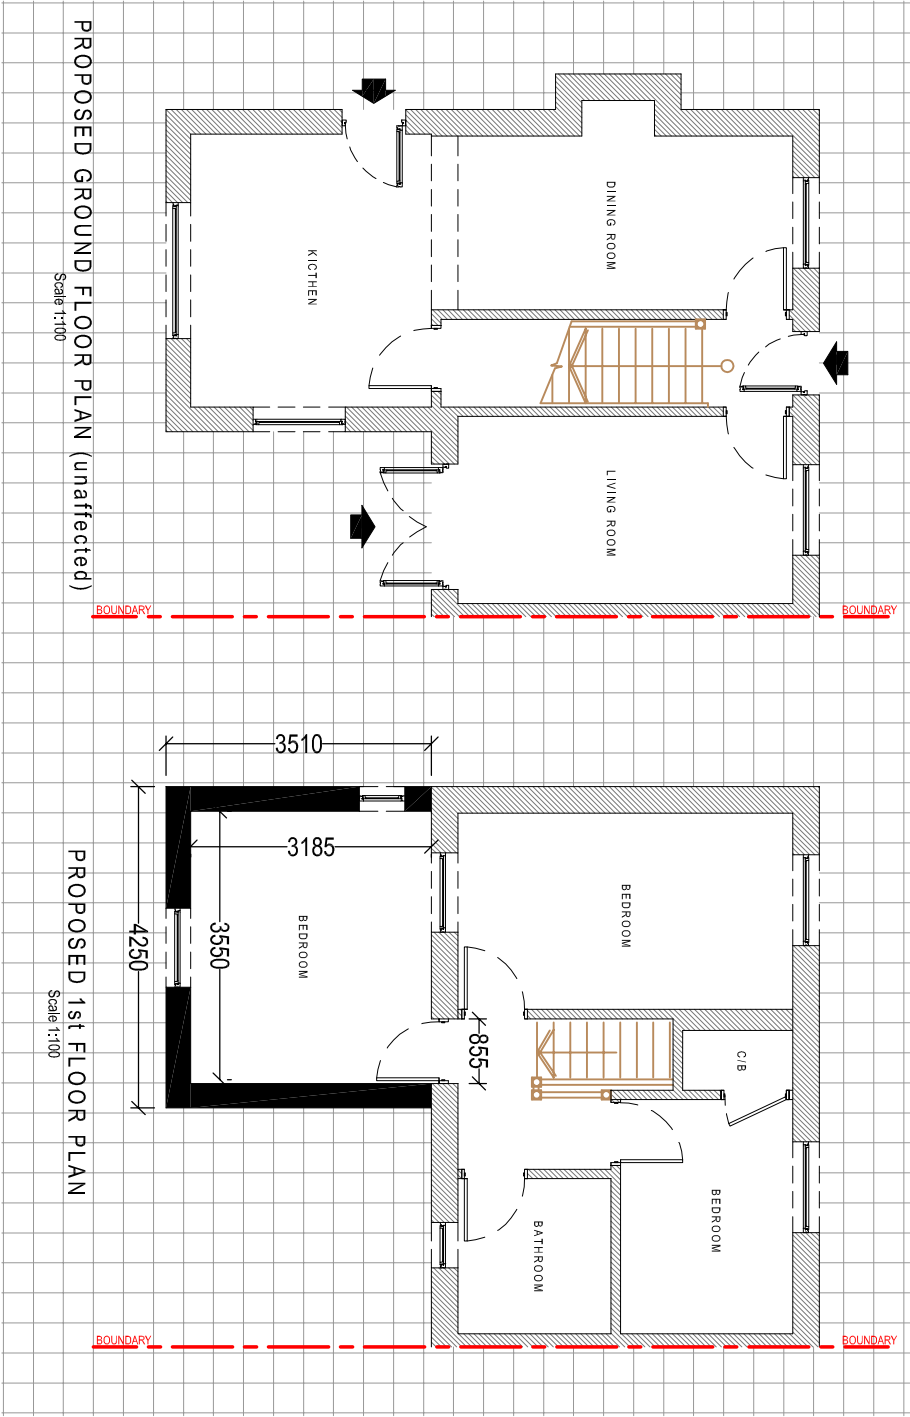

PROPOSED GROUND FLOOR PLAN (unaffected)
Scale 1:100

PROPOSED 1st FLOOR PLAN
Scale 1:100

Client:

Mr. M Evans
45 Bethesda Road
Ynysmeudwy
Swansea

Project Title:

PROPOSED FIRST FLOOR
REAR EXTENSION

General Notes:

1. Do not scale from this drawing. Take figures from notes only.
2. Dimensions are in millimetres unless otherwise stated.

Drawing Issue:

PLANNING

Drawing Title:

PROPOSED ELEVATIONS & FLOOR PLANS

Drawing No: 004

Revision: A

Date: 19-10-2022

Revised: 11-11-2022

Scale(s): 1:100

Paper Size: A3



Cwm Planning & Design Ltd.
(architectural and Draughting Services)