


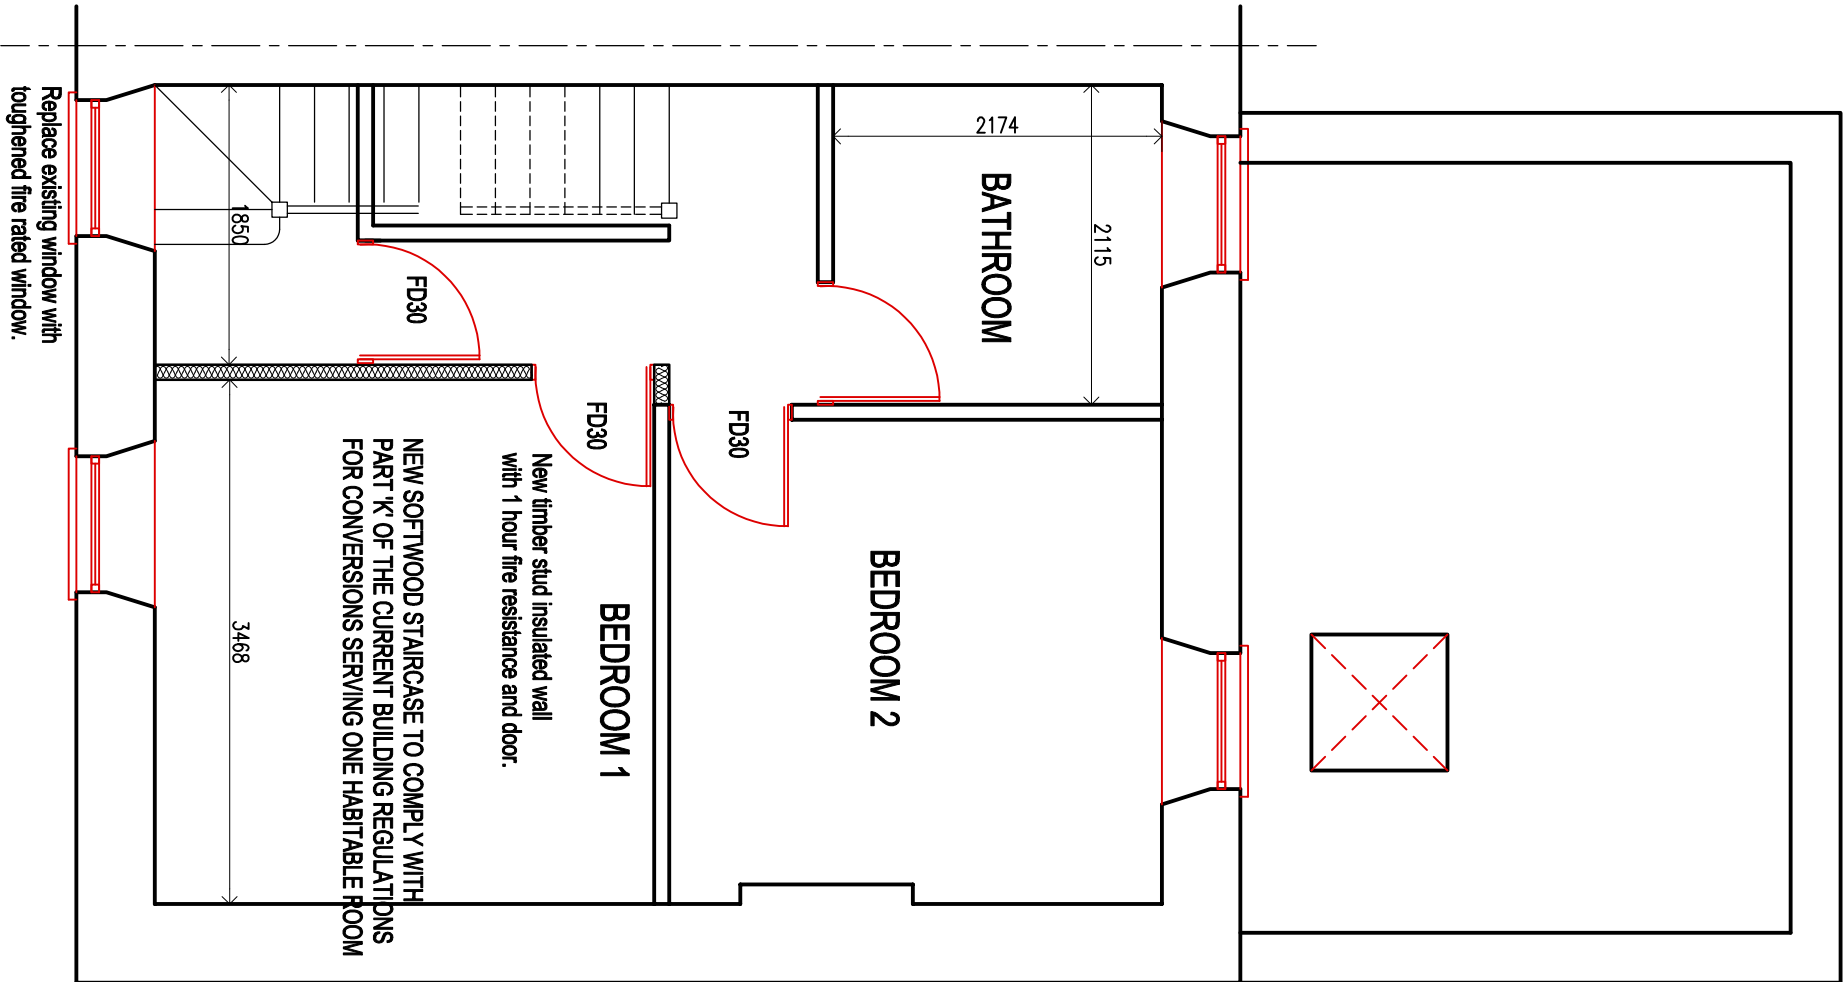

PROPOSED FIRST FLOOR PLAN.
(1:50)

CLIENT		
MR NEIL PAUL CODY.		
job title	PROPOSED LOFT EXTENSION WITH REAR DORMER @ 2, CWRT Y DEFAID. MARGAM. PORT TALBOT SA13 2TF	
drawing title	PROPOSED FIRST FLOOR PLAN.	
job No:	drawing No:	scales:
22.88	04	1:50 @A3